
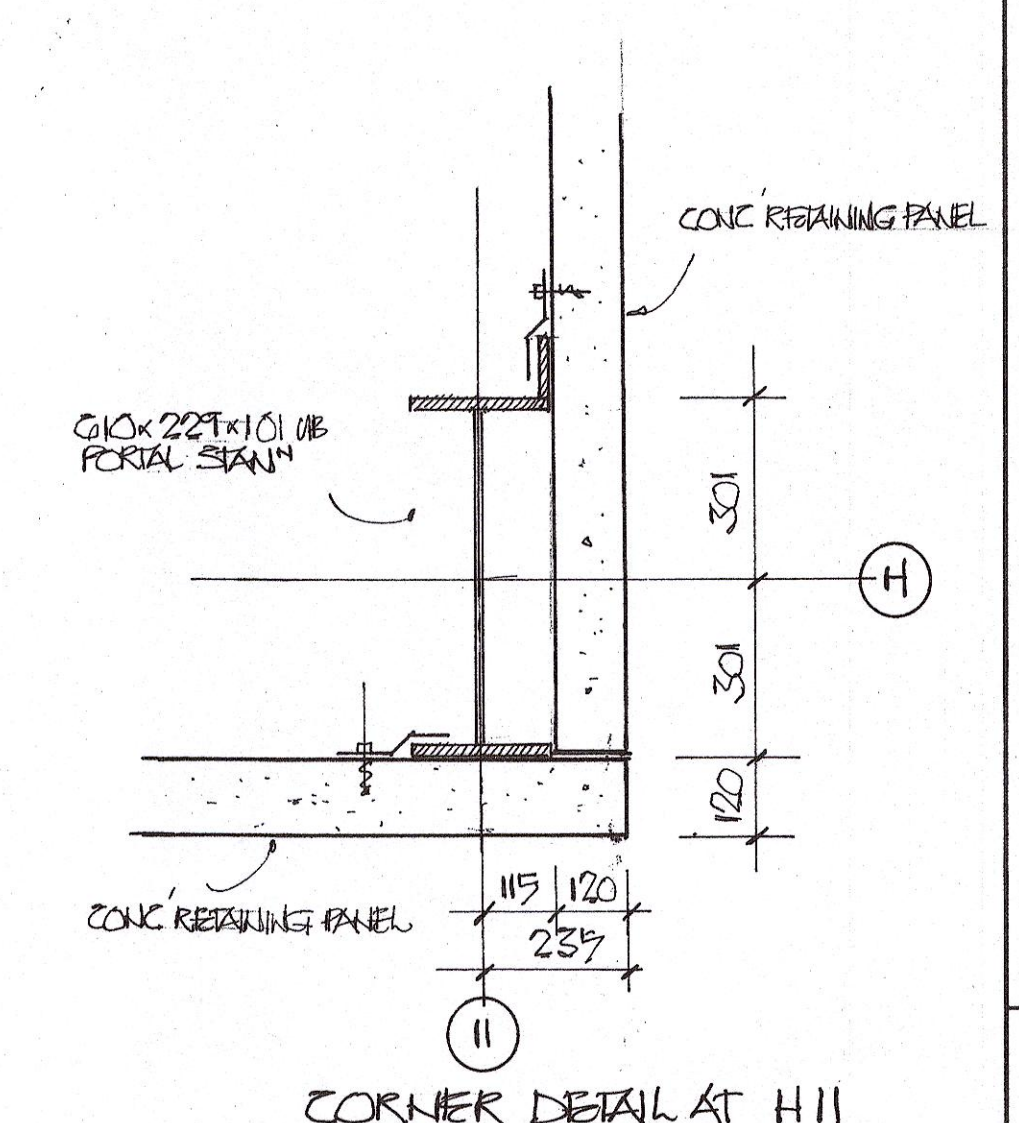


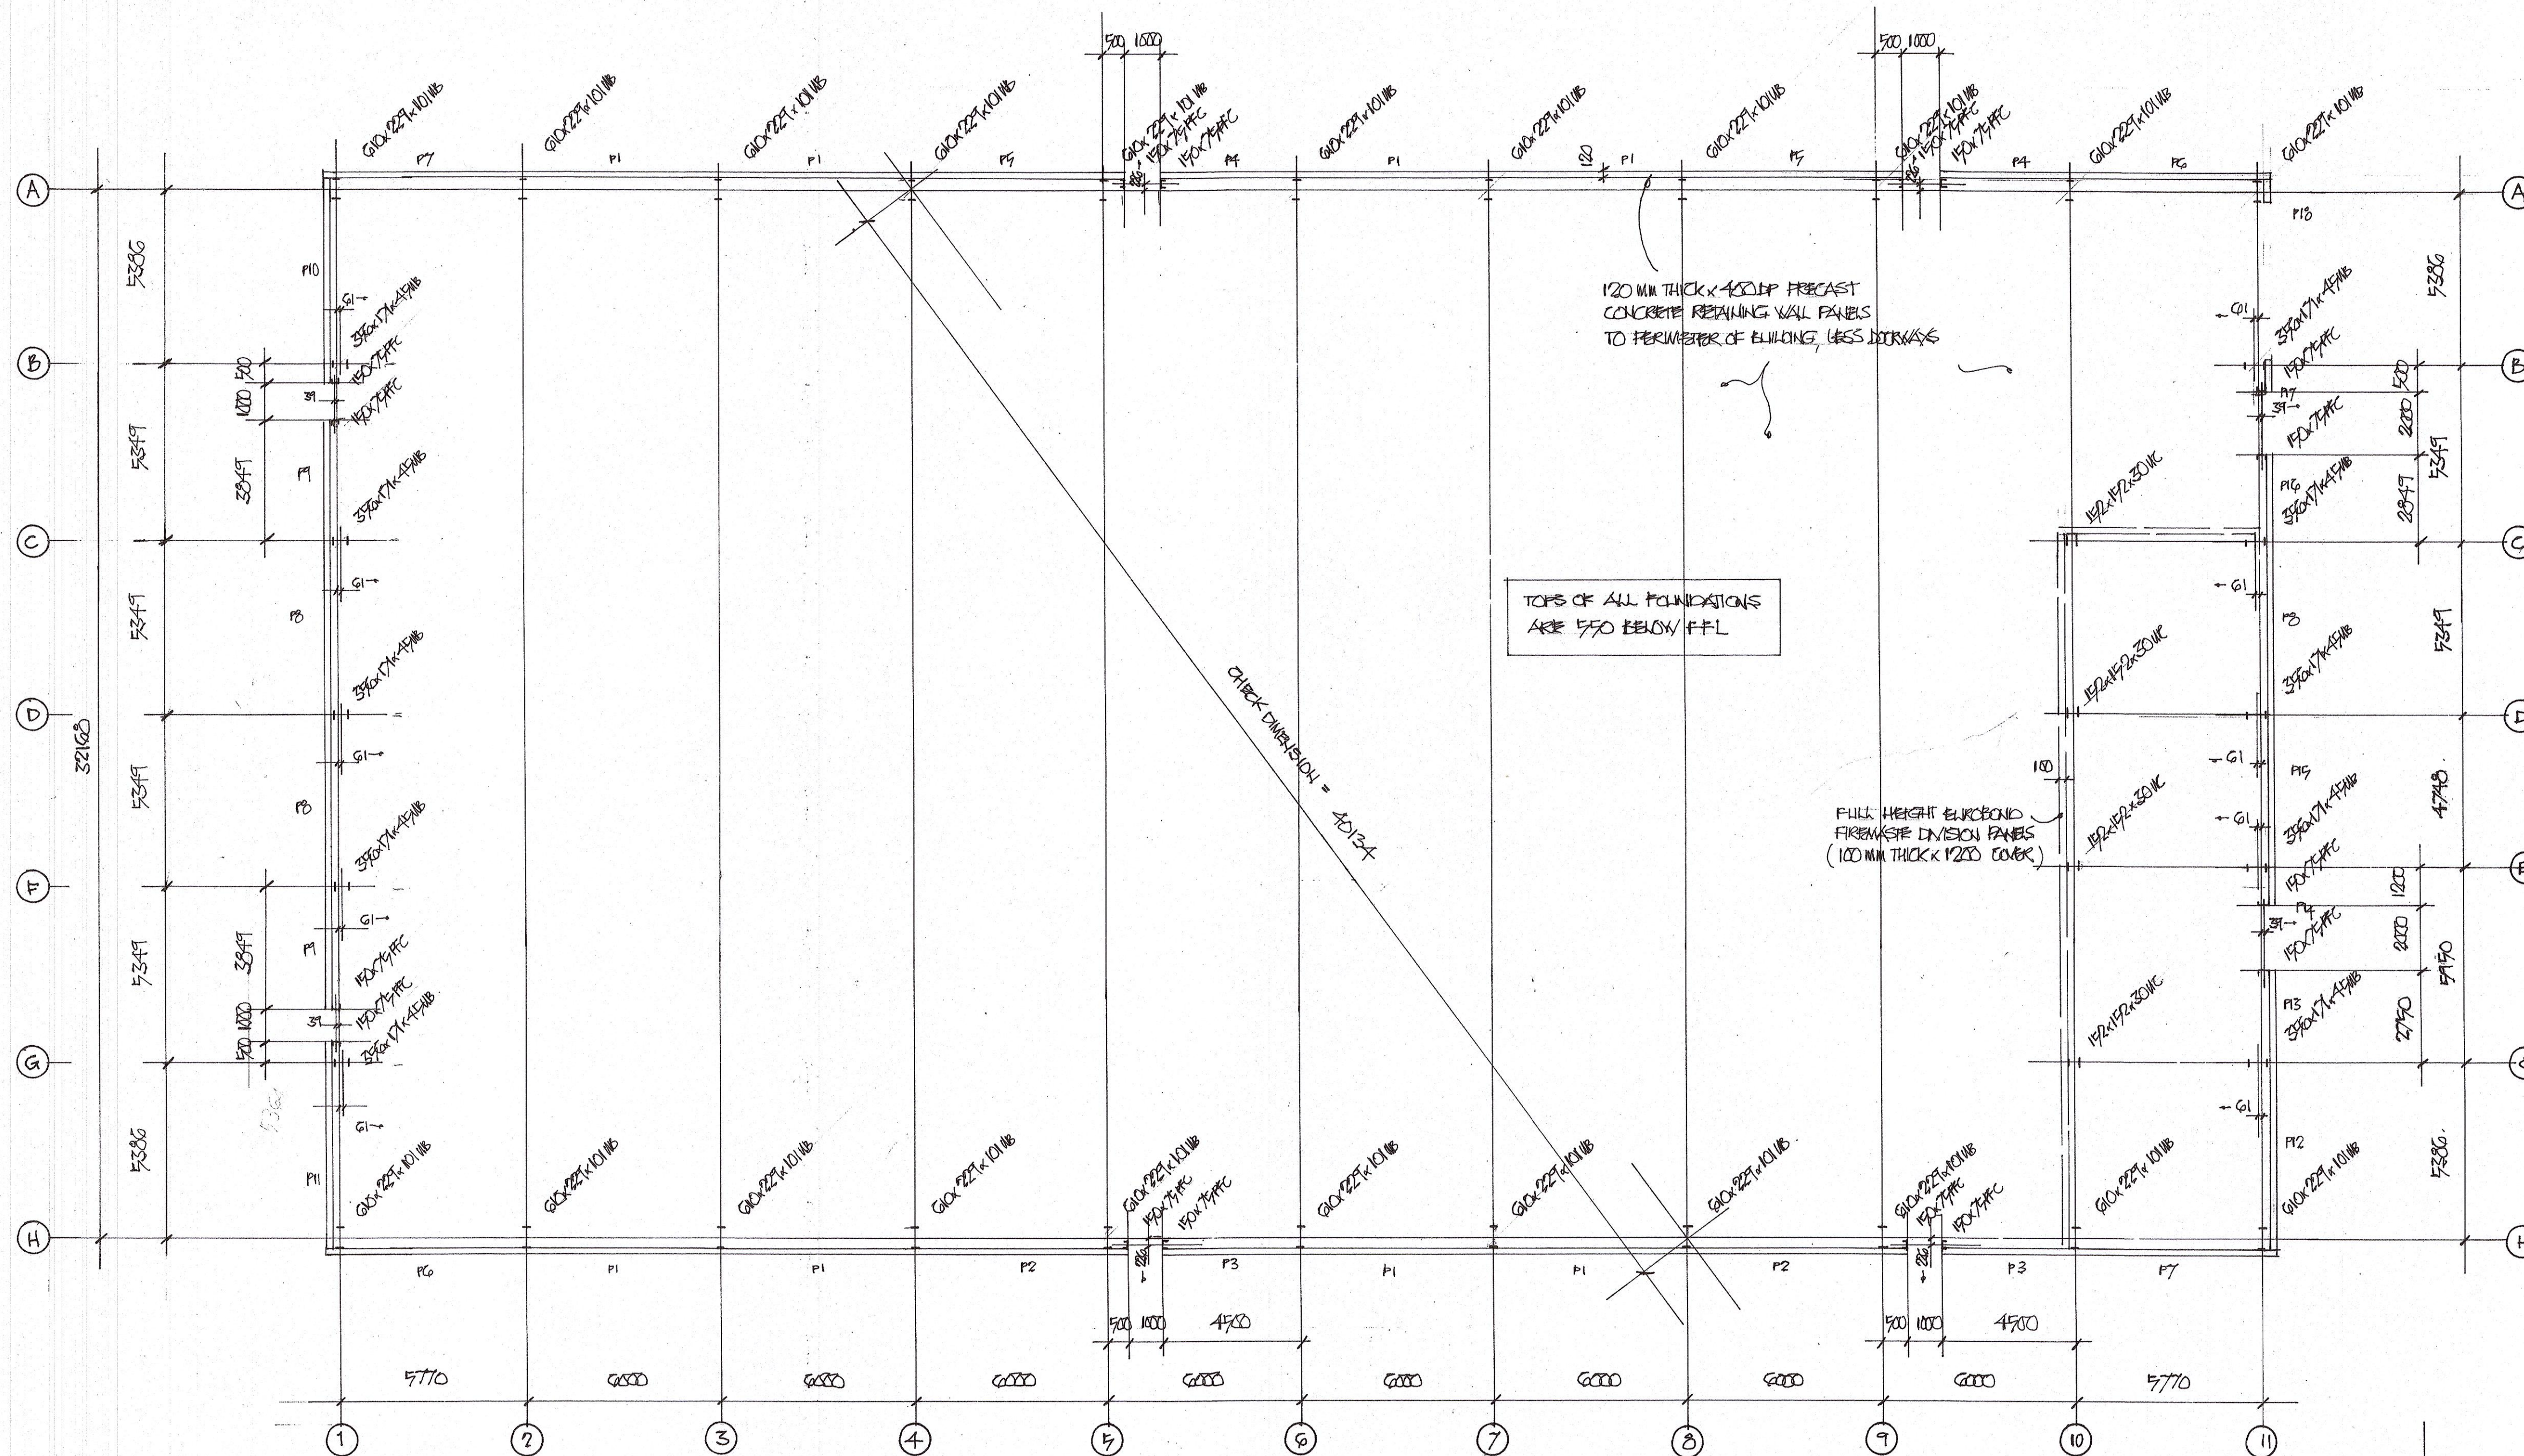

**LEOMINSTER CONSTRUCTION**  
Building it right for you

LEOMINSTER INDUSTRIAL ESTATE,  
SOUTHERN AVENUE,  
LEOMINSTER,  
HEREFORDSHIRE HR9 0QF  
TEL: (01568) 812843 - 812809  
FAX: (01568) 812910  
EMAIL: lconstruction@btconnect.com

| Ref. | Revision | Date |
|------|----------|------|
|      |          |      |
|      |          |      |
|      |          |      |
|      |          |      |
|      |          |      |

Client: ADATA LTD.

Site: 36 NEW LANE, HAVANT, PO9 2JL


Drawing title: STANCHION LAYOUT PLAN

Drawn by: P.A.V.

Date: SEP 2016 Scale: N.T.S.

Checked by: \_\_\_\_\_


Drawing No. 4101/1

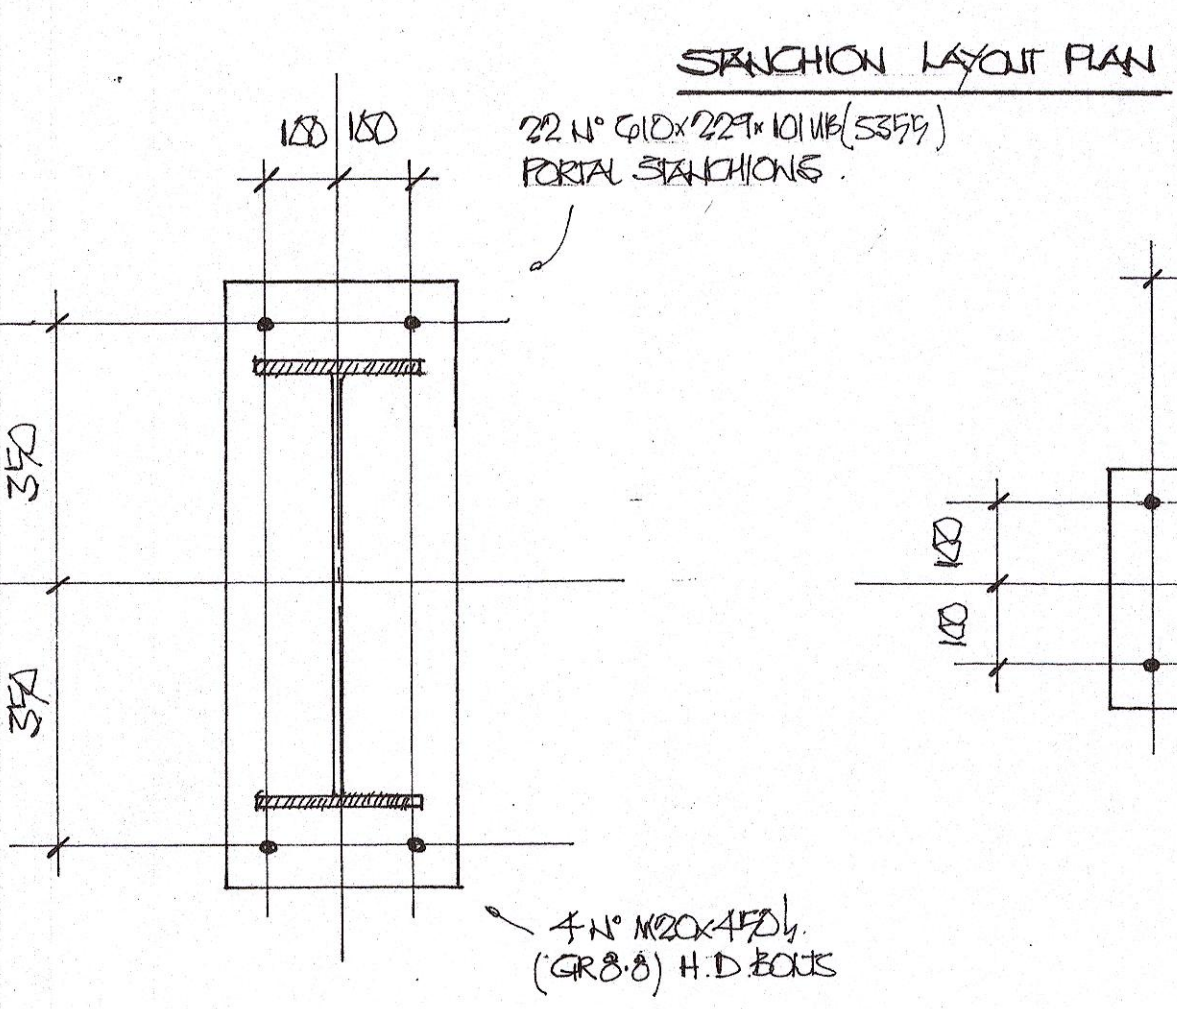

**BASEPLATE DETAIL TYPE 1**

GRID REF: ~ A1 TO A11 & H1 TO H11 INCLUSIVE (TOTAL N° = 22)


FOUNDATIONS: ~  
2300x2300x450 DP + 3 LAYERS A373 MESH, BOTTOM

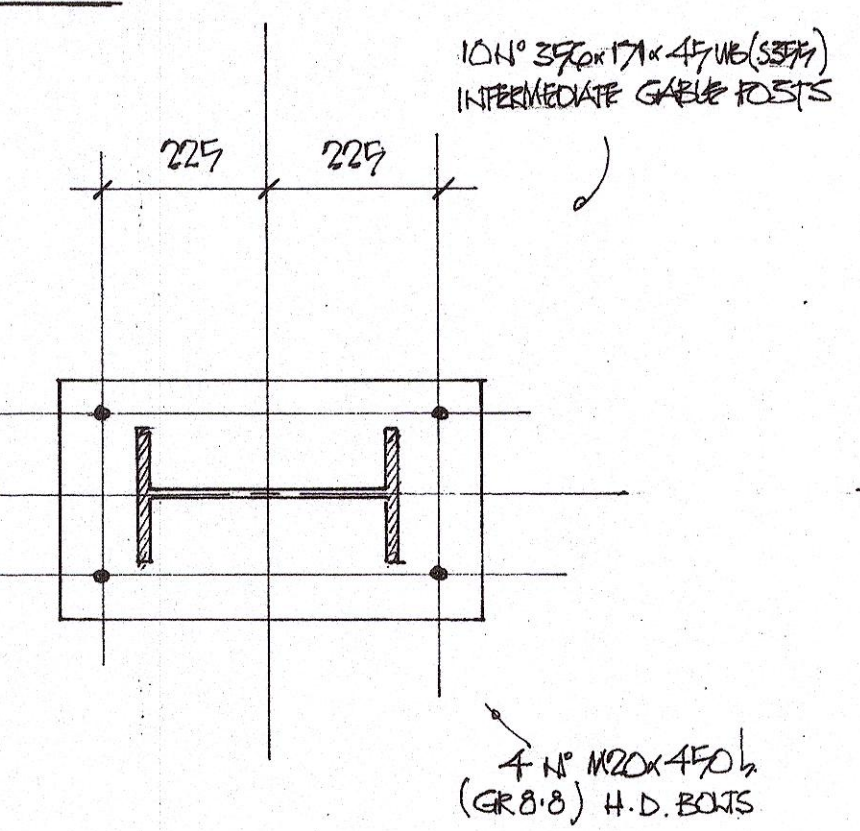

**BASEPLATE DETAIL TYPE 2**

GRID REF: ~ B1/C1/D1/E1/G1/H1/I1/J1/K1/L1 (TOTAL N° = 10)


FOUNDATIONS: ~  
1300x1300x450 DP + 2 LAYERS A373 MESH, BOTTOM

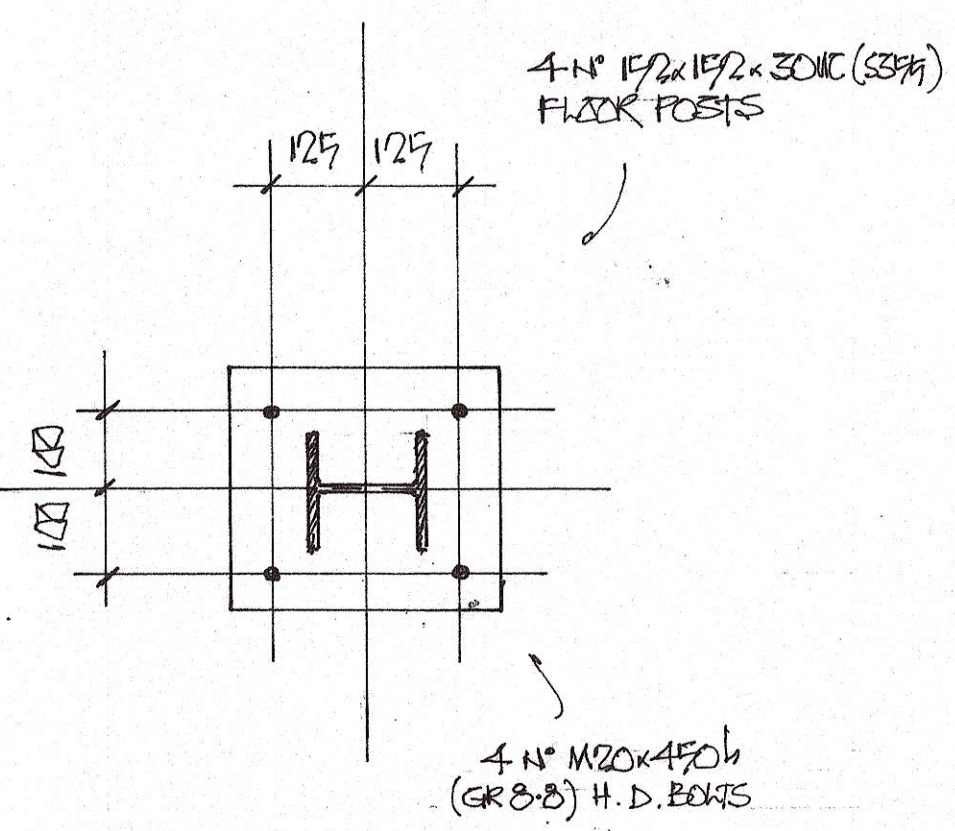

**BASEPLATE DETAIL TYPE 3**

GRID REF: ~ C10/D10/E10 & G10 (TOTAL N° = 4)

FOUNDATIONS: ~  
1200x1200x450 DP + 2 LAYERS A373 MESH, BOTTOM

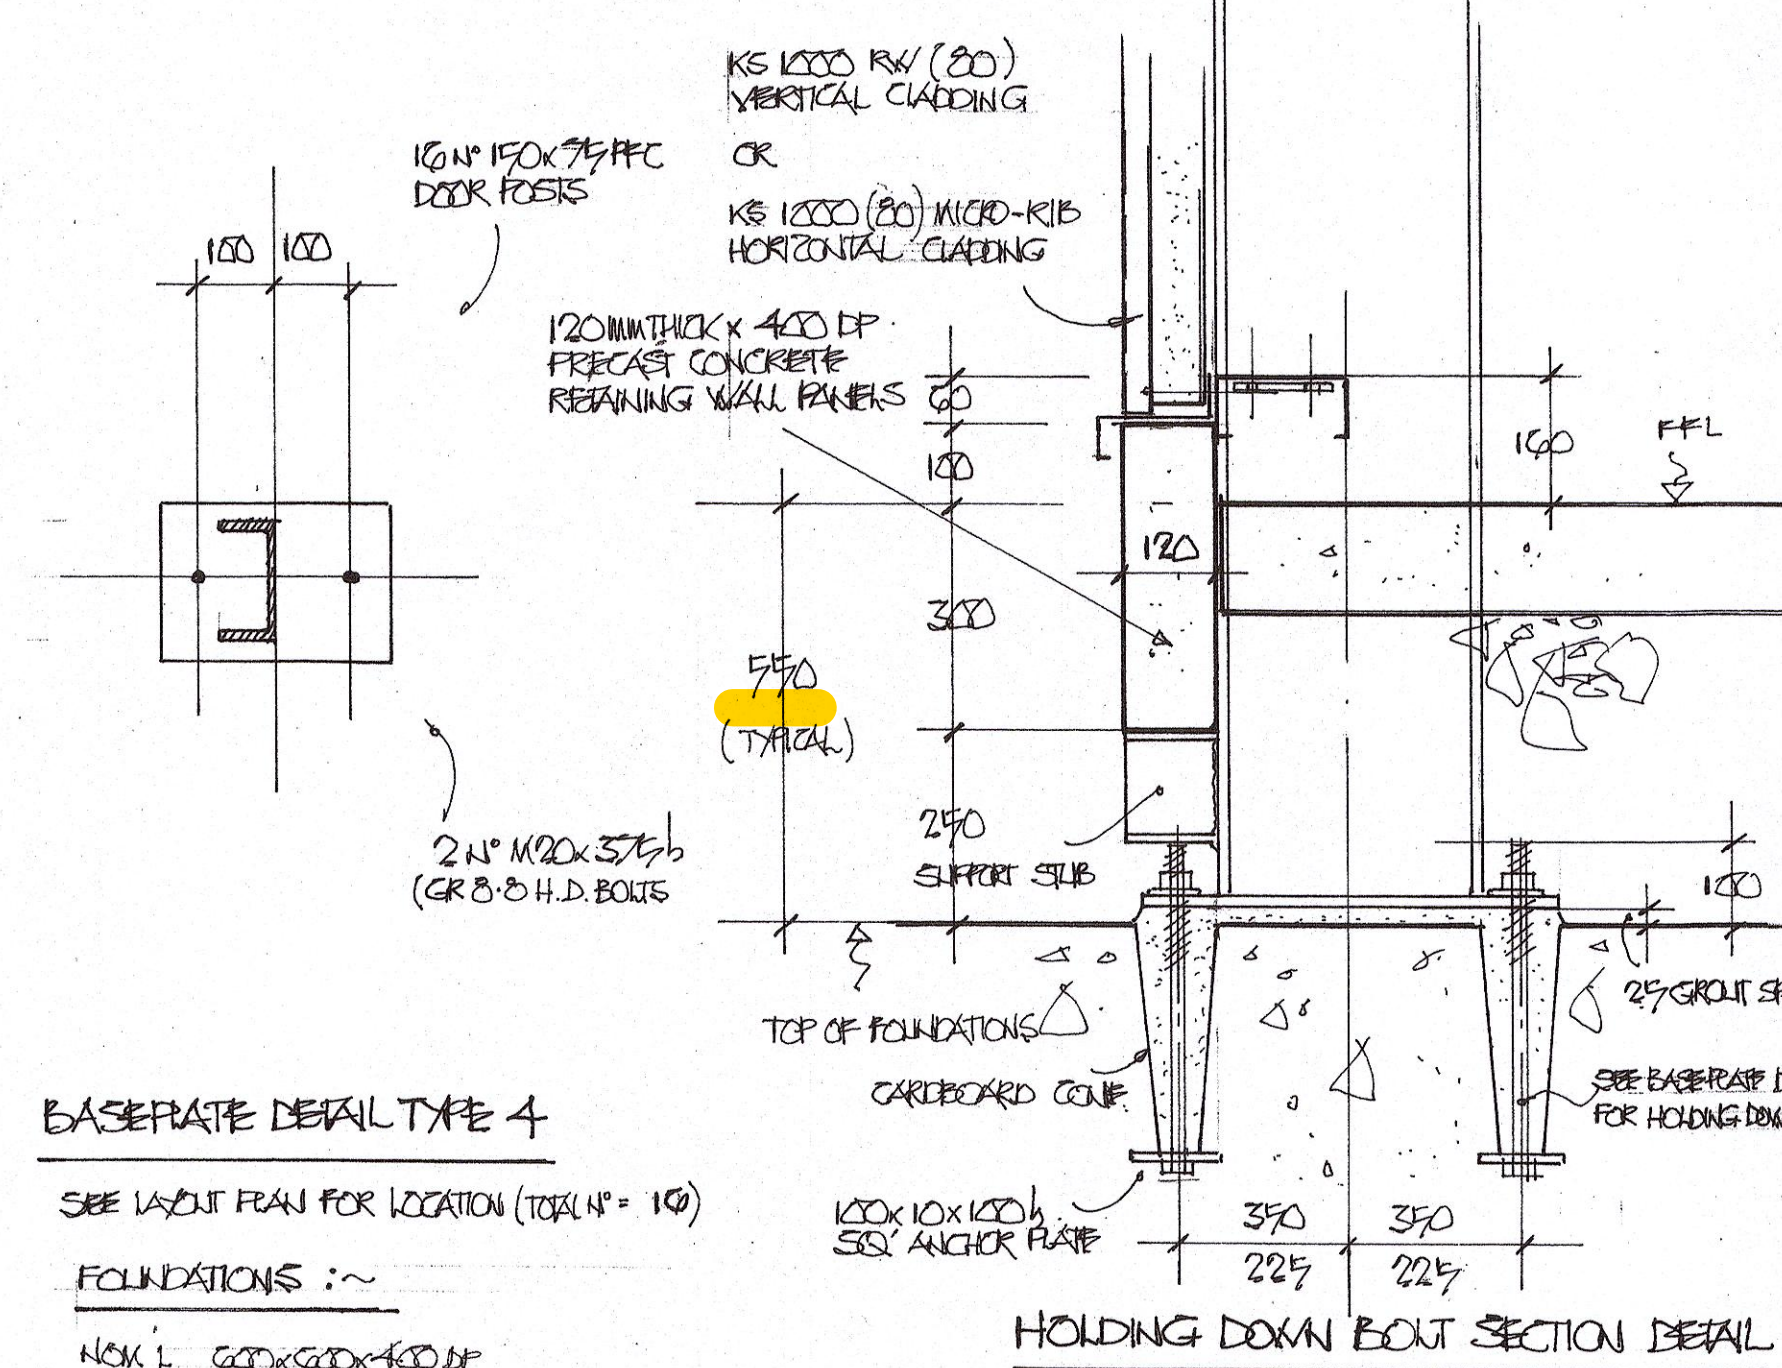

**BASEPLATE DETAIL TYPE 4**

SEE LAYOUT PLAN FOR LOCATION (TOTAL N° = 10)

FOUNDATIONS: ~  
NSK L 600x600x400 DP