

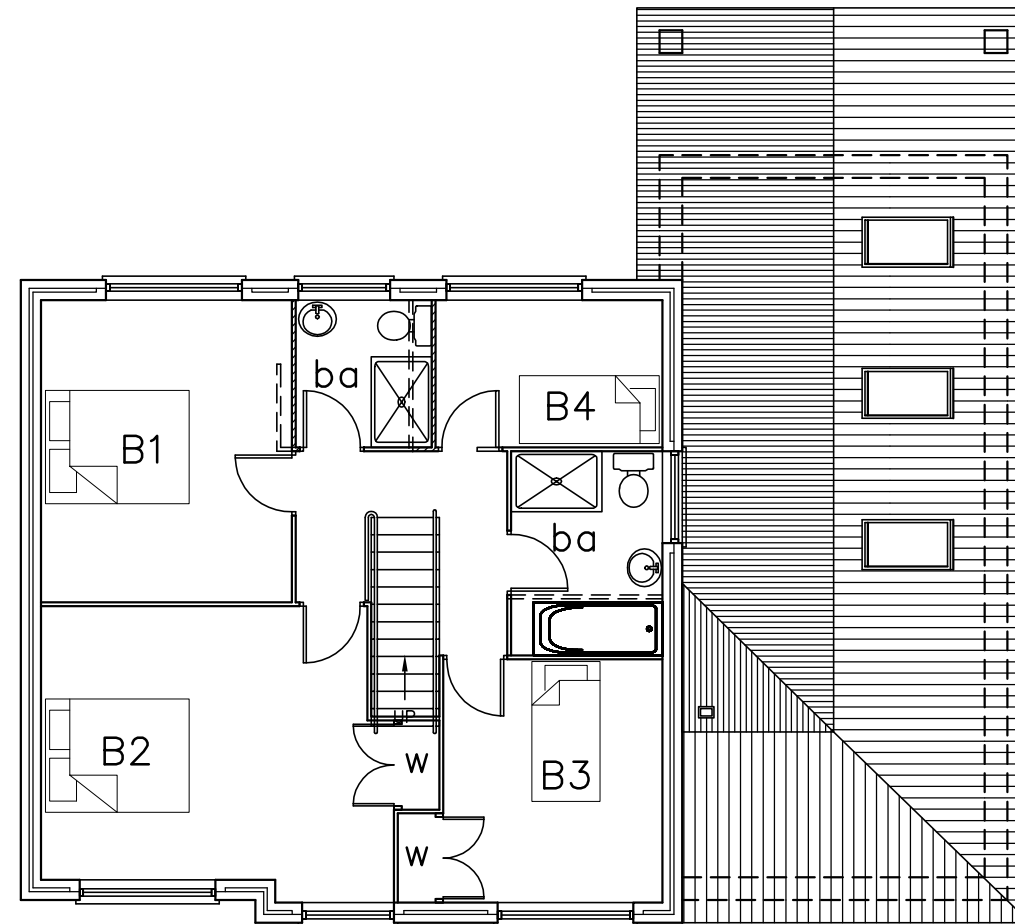


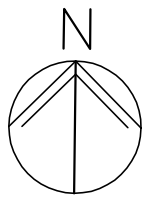

FIRST

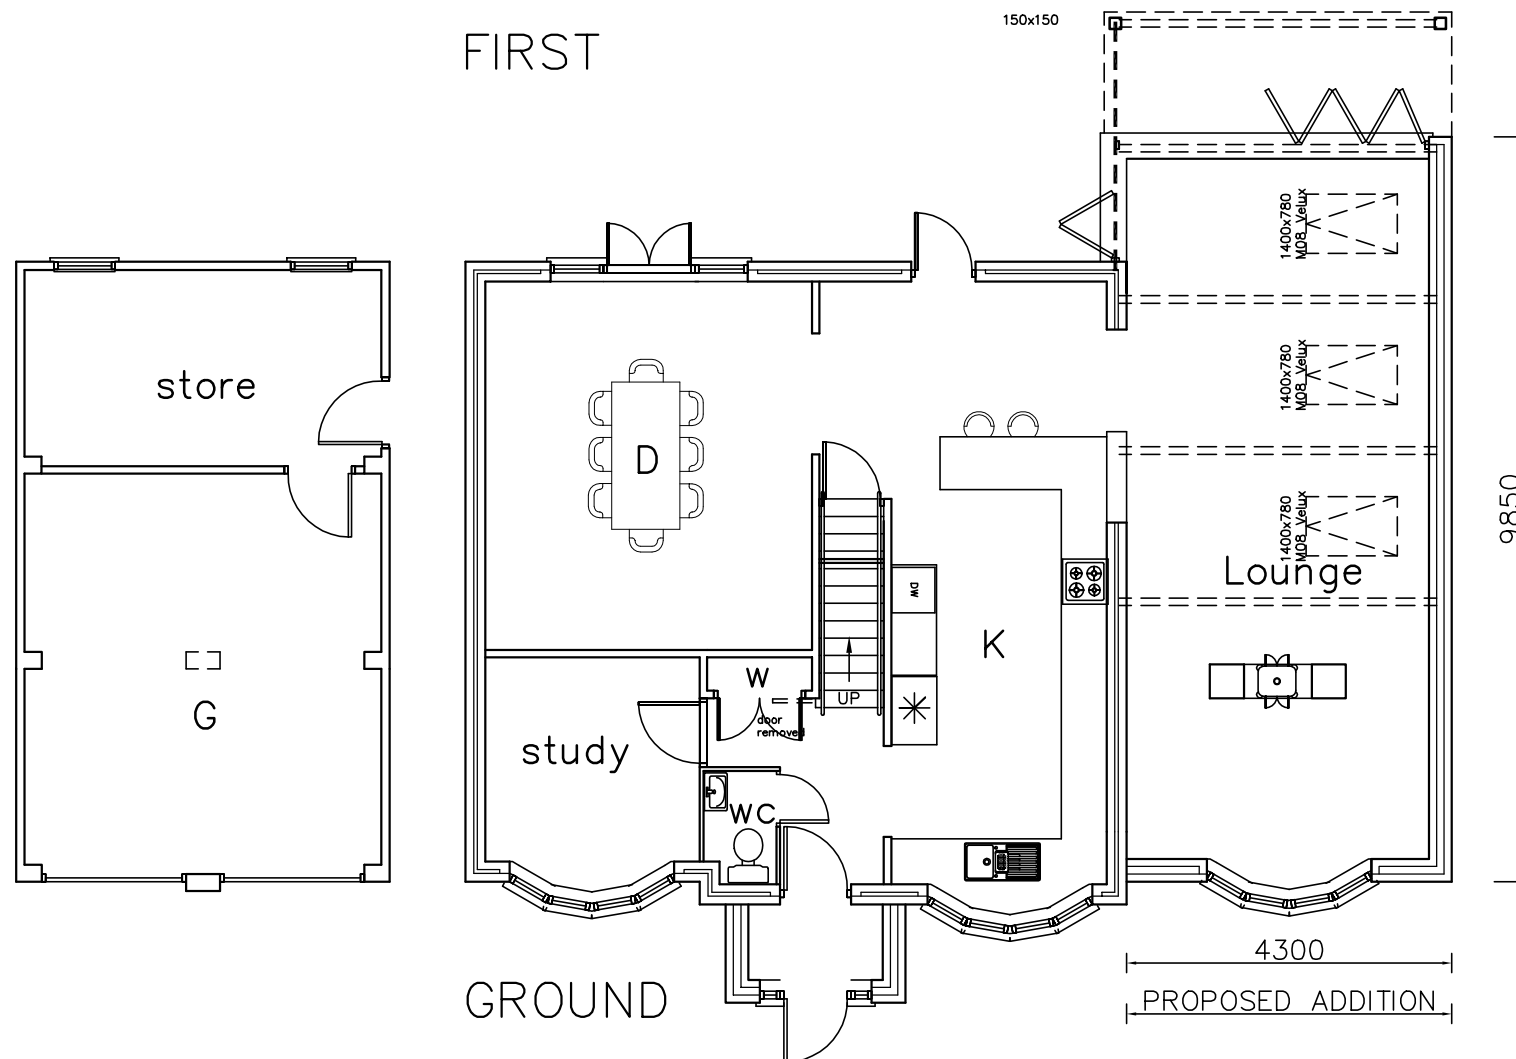

GROUND


metres

10

20

30

# 1 Island Close Hayling Island Proposed Plan

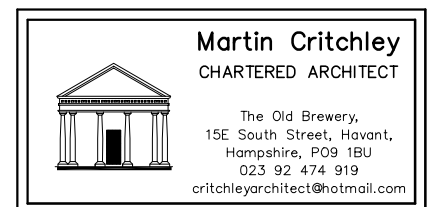

Scale 1 : 100  
Drawn ALB/JGF  
Date 02/11/15

Revisions

|                          |          |
|--------------------------|----------|
| A. Addition revisions.   | 16/10/06 |
| B. Waldron revisions.    | 26/08/15 |
| C. Waldron revisions. #2 | 03/09/15 |
| D. Waldron revisions. #3 | 21/09/15 |
| E. Waldron revisions. #4 | 26/10/15 |
| F. Waldron revisions. #5 | 02/11/15 |
| G. Waldron revisions. #6 | 18/01/17 |
| H. Minor revisions.      | 19/01/17 |

0640-301<sup>H</sup>