


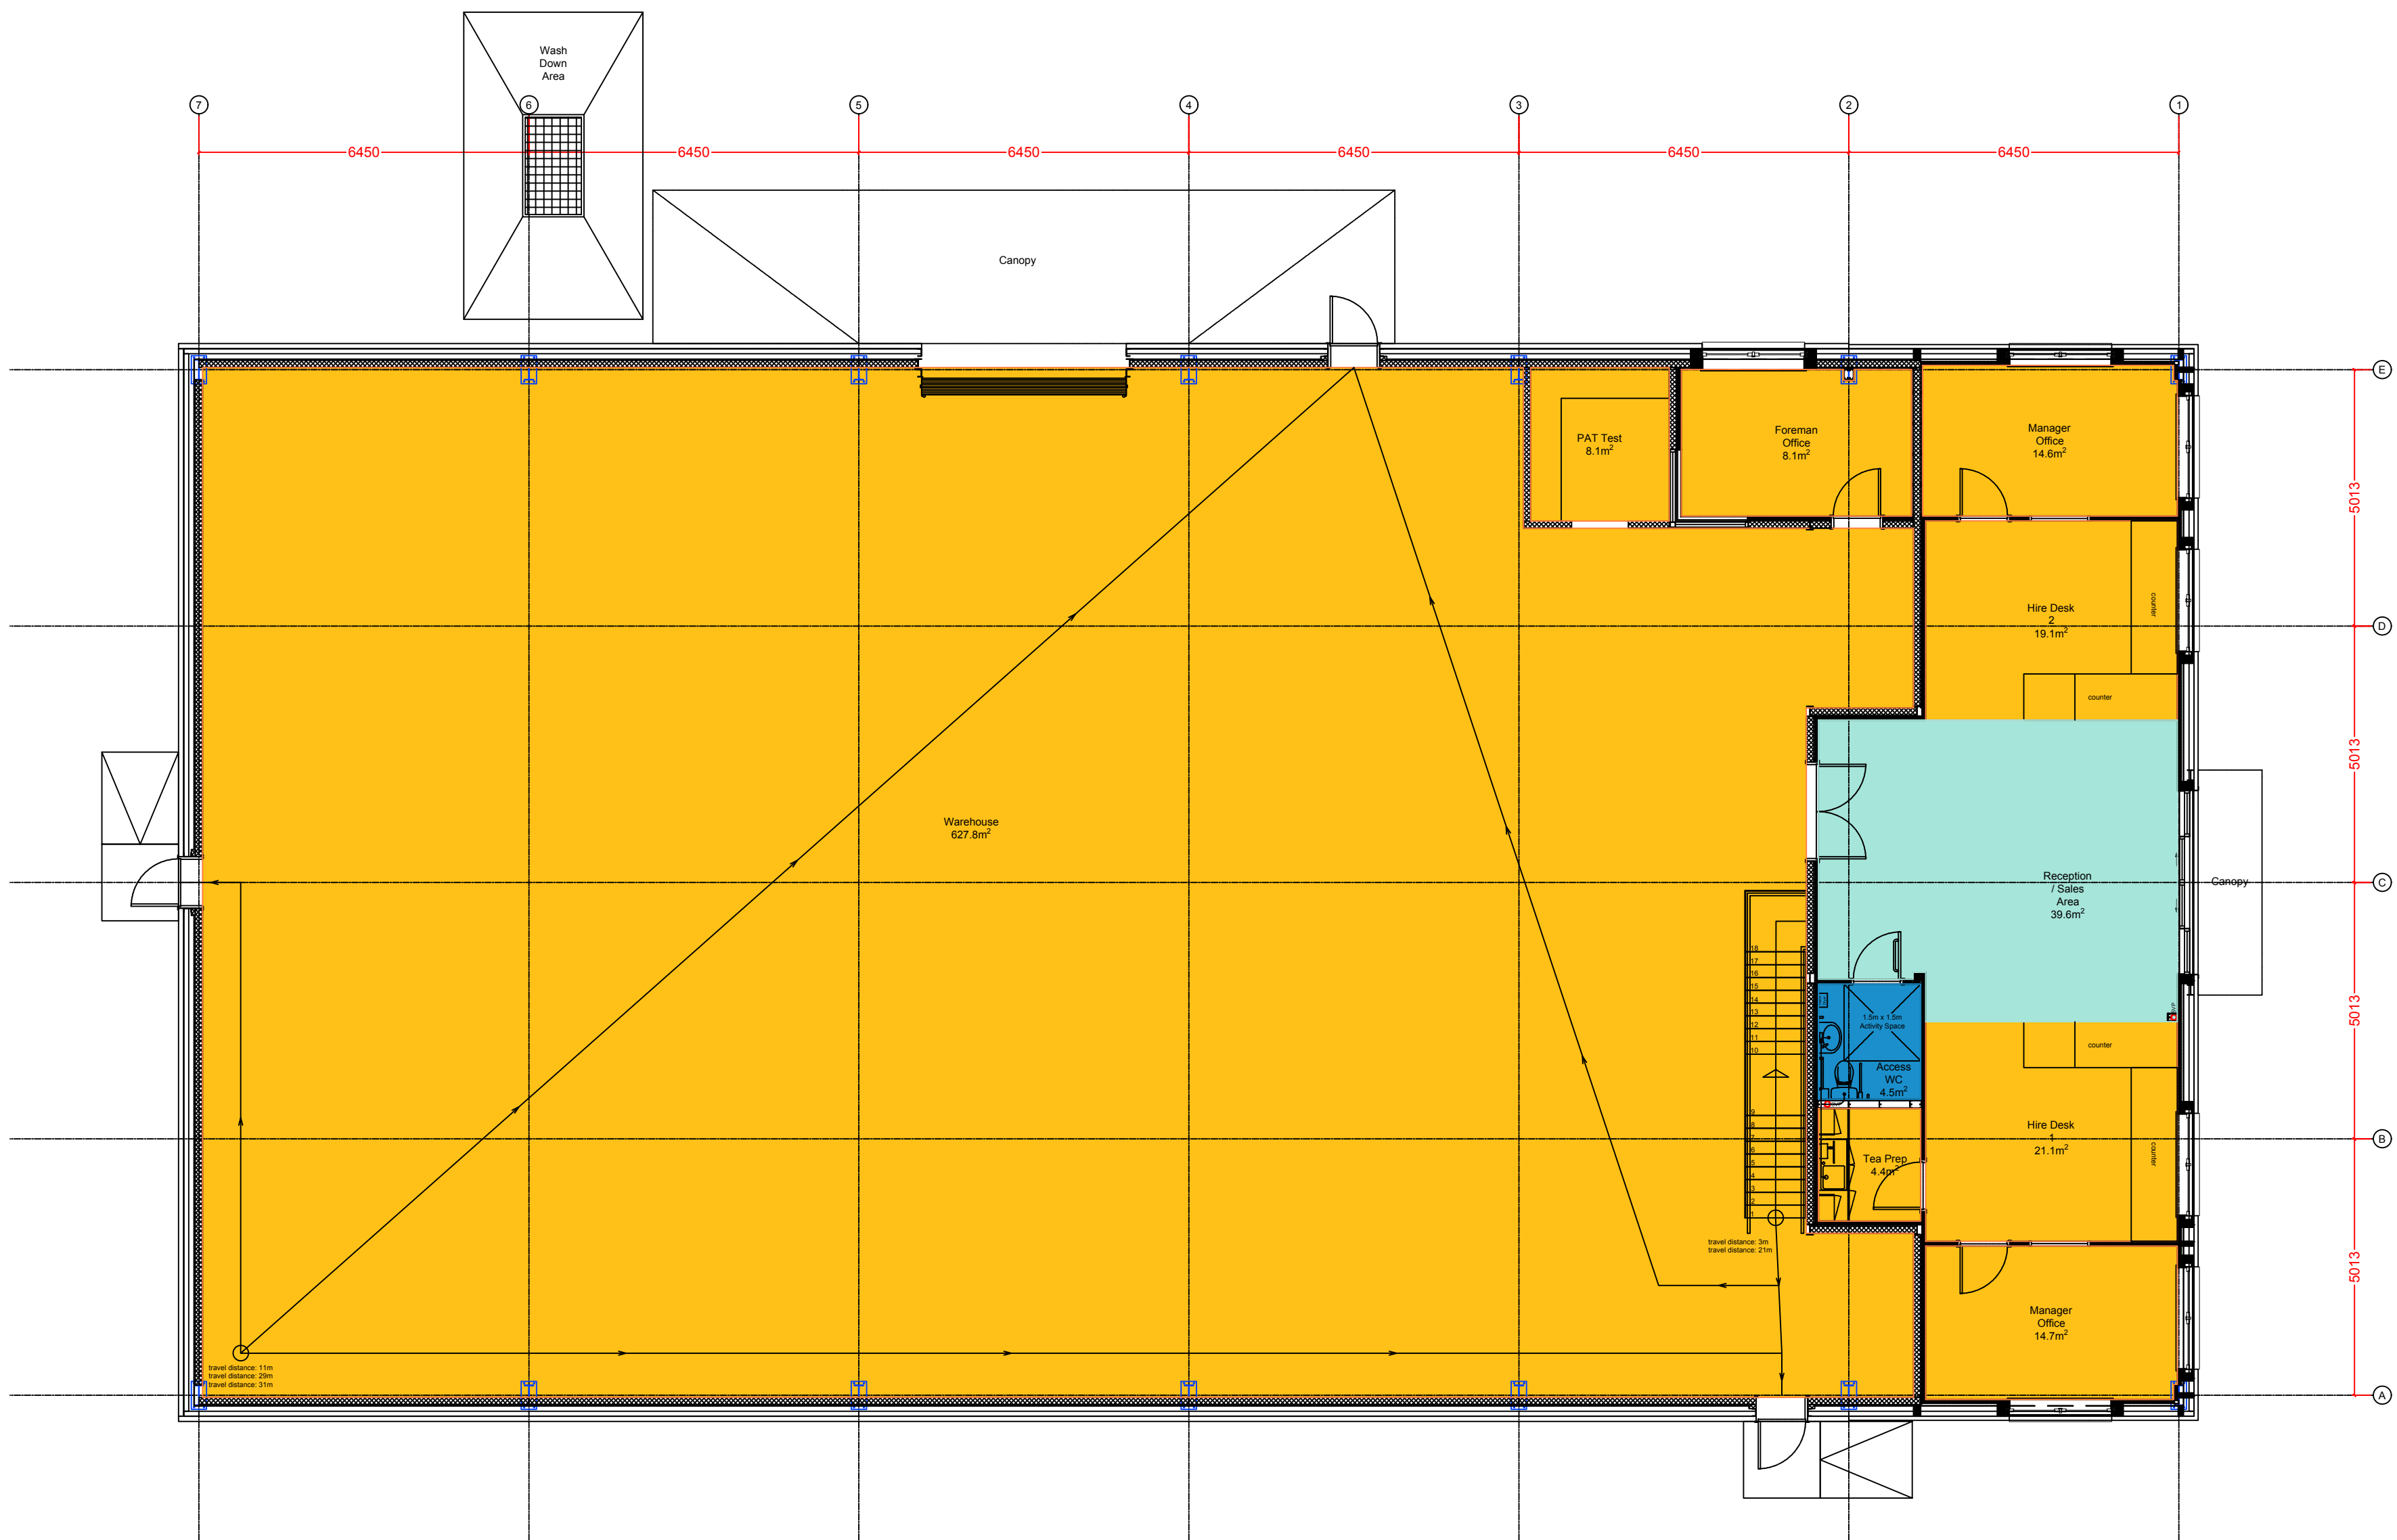

Key:

- General Public Area
- Staff Only Area
- Toilet Area

Building Consequence Class:

Za. Lower Risk Group

- 5 Storey single occupancy houses
- Hotels not exceeding 4 storey
- Flats, apartments and other residential buildings not exceeding 4 storeys
- Offices not exceeding 4 storeys
- Industrial buildings not exceeding 3 storeys
- Retailing premises not exceeding 3 storeys of less than 2000m floor area in eachstorey
- Single-storey educational buildings
- All buildings not exceeding 2 storeys to which members of the public are admitted and which contain floor areas not exceeding 2000m at each storey

Occupancy Factor:

Factor	Area	Occup
Storage and Warehousing:	30.0 - Warehouse Area:	20
Storage and Warehousing:	30.0 - Mezzanine Storage Area:	3
Office:	6.0 - Managers Office 1:	2
Office:	6.0 - Managers Office 2:	2
Office:	6.0 - Foreman's Office:	2
Office:	6.0 - Hire Desk Area 1:	4
Office:	6.0 - Hire Desk Area 2:	4
Shop Sales Area:	2.0 - Reception/Sales Area:	20
Kitchen:	7.0 - Canteen/Kitchen:	6
Total Occupancy Level not to exceed:		63

