
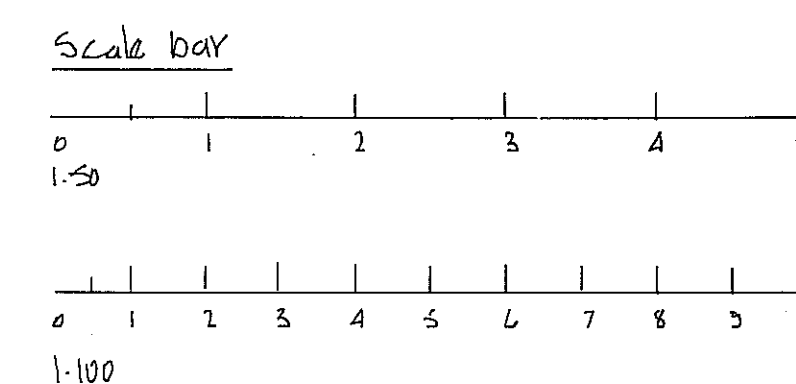
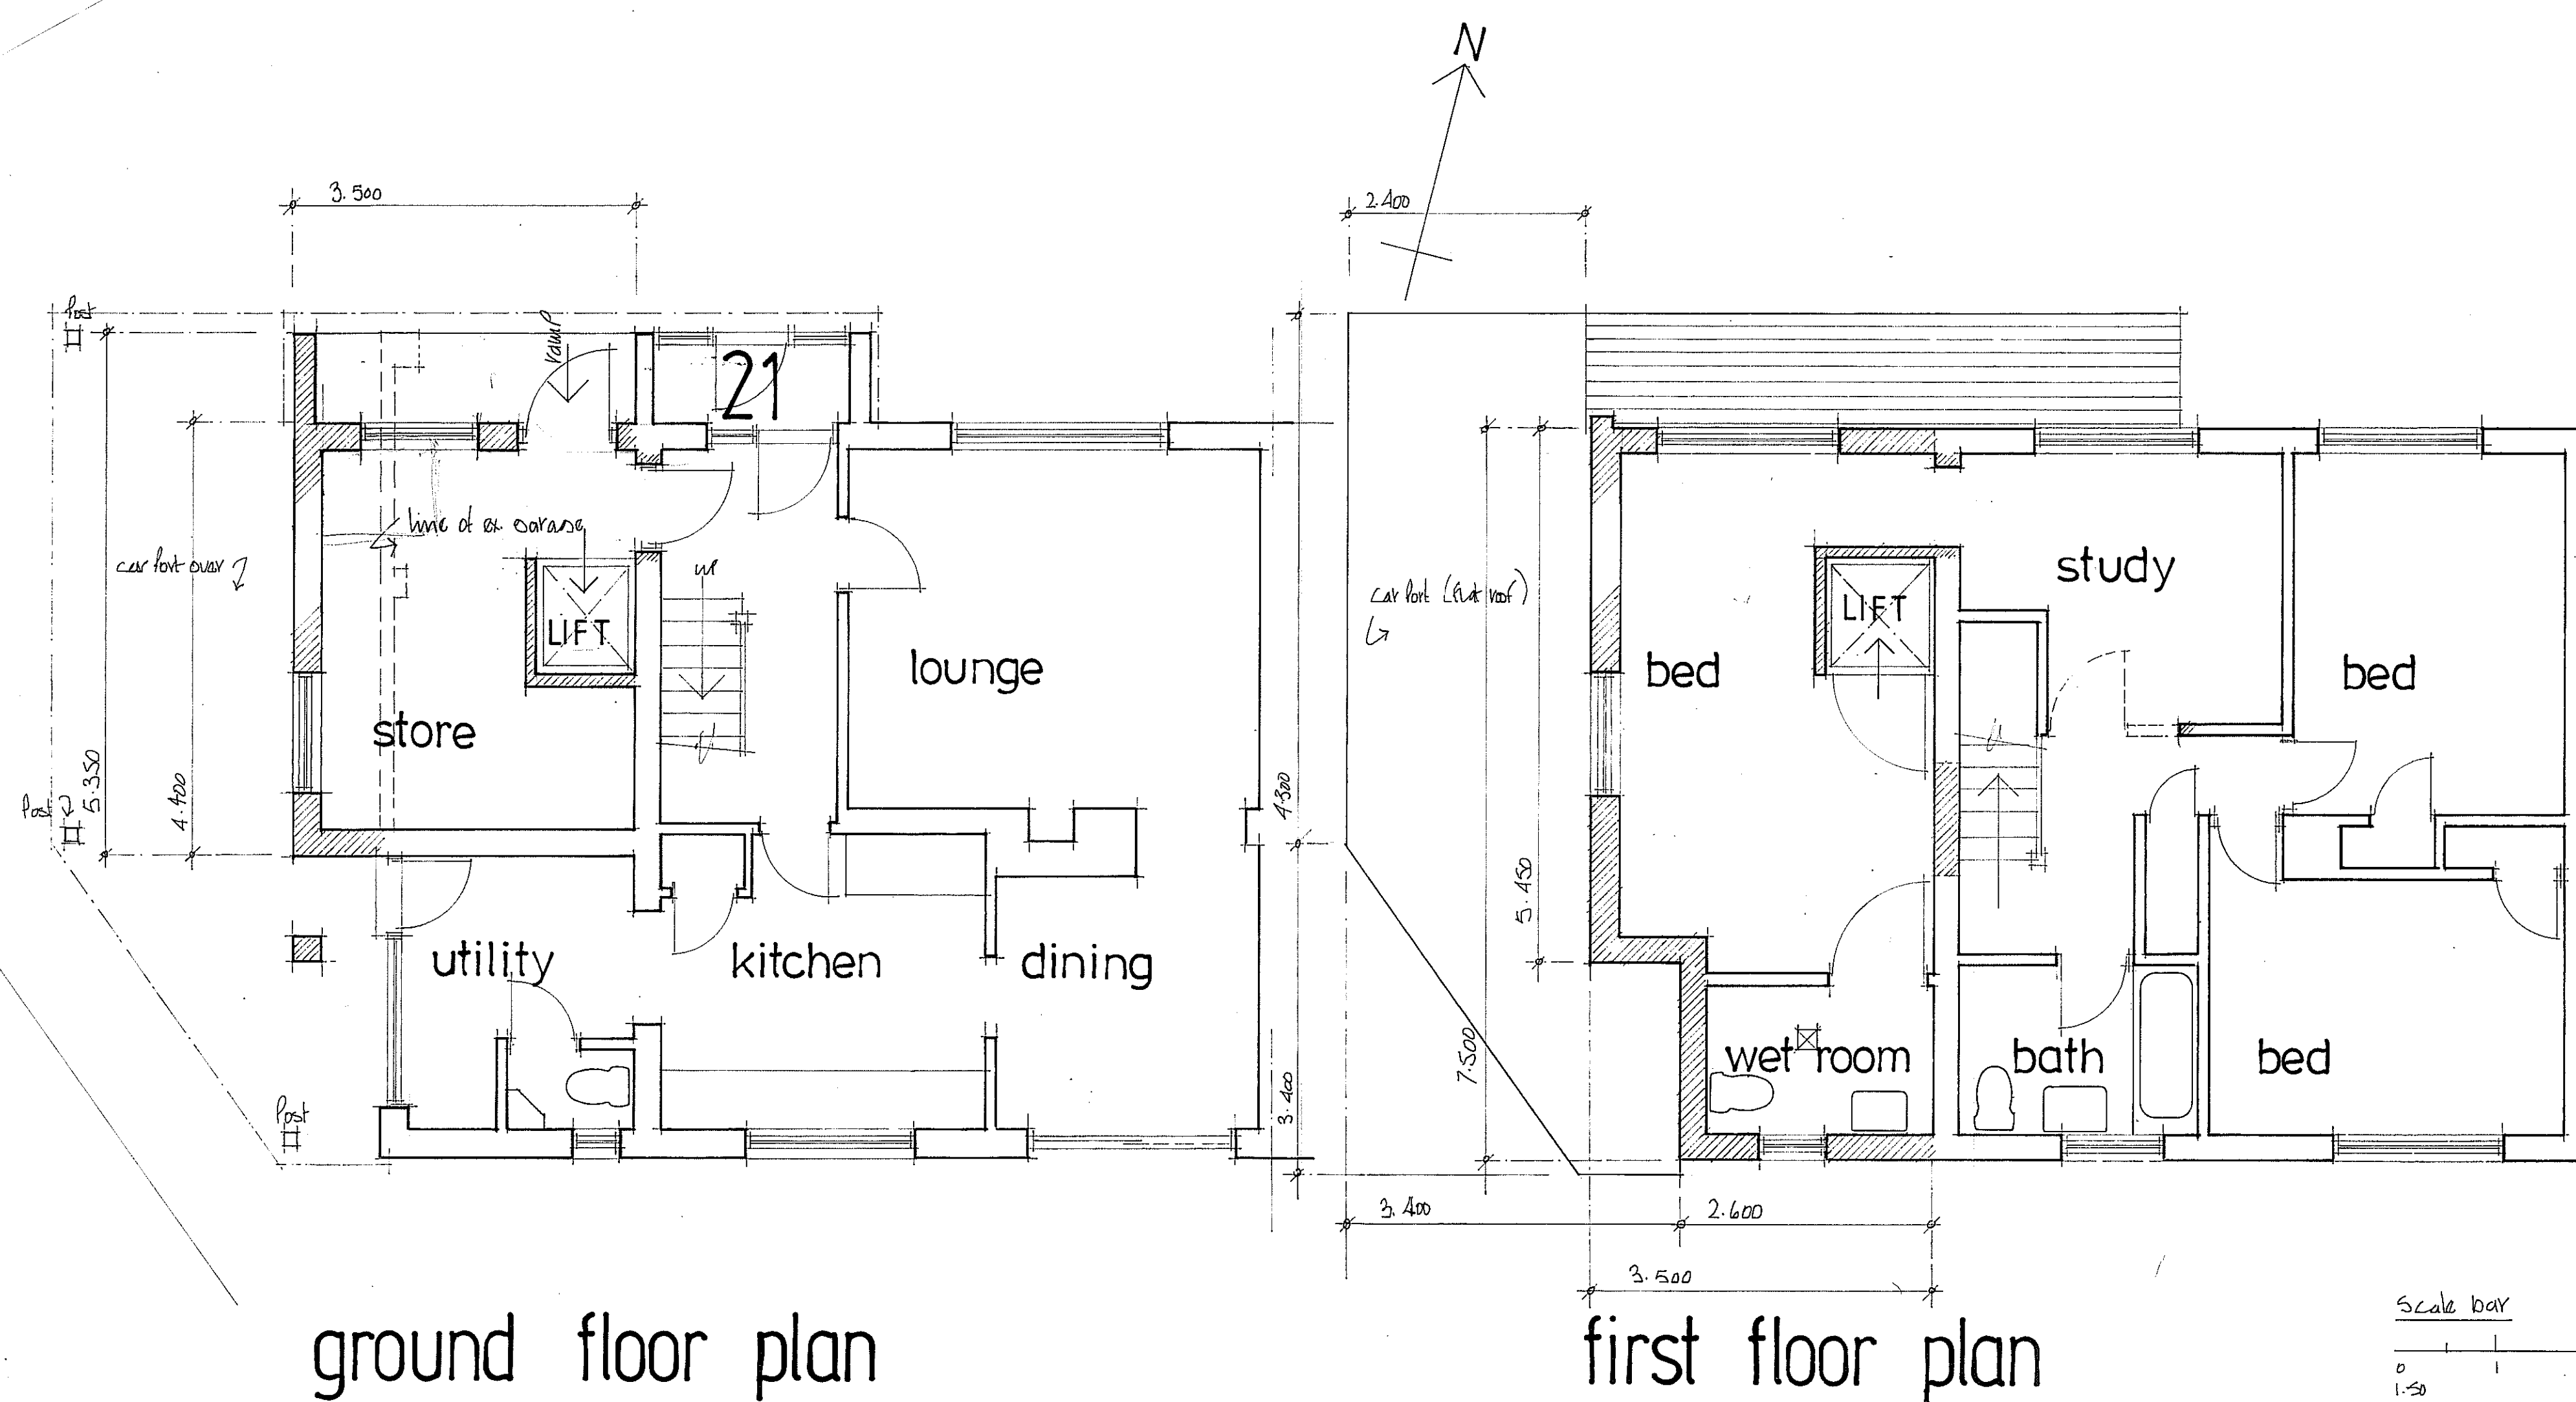


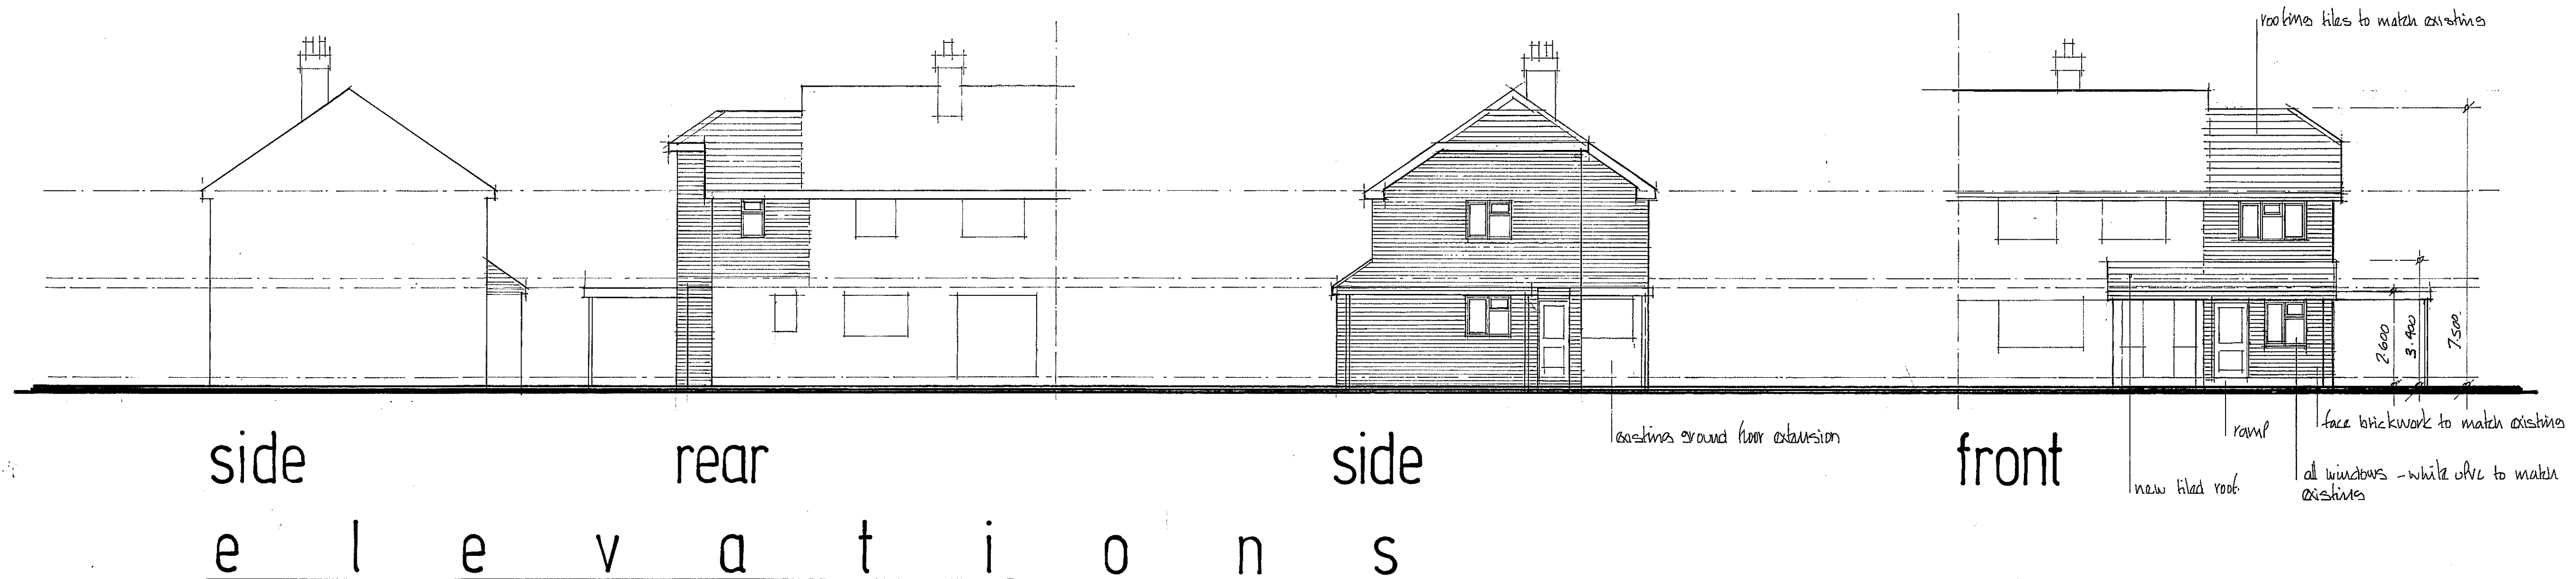

|   |
|---|
|                                    |
| <p>Architectural Designs<br/>157 Methuen Road,<br/>Southsea, Portsmouth, Hants. PO4 9HQ<br/>Telephone: 02392 362829</p> |
| <p>Project:<br/>Proposed double storey side extension<br/>No 21 Hooks Lane<br/>Bournemouth</p>                          |
| <p>Title:<br/>Design drawings</p>                                                                                       |
| <p>Scale: 1:50 and 1:100</p>                                                                                            |
| <p>Date: January 2017</p>                                                                                               |
| <p>Drawing No: 1701-1361 A</p>                                                                                          |