


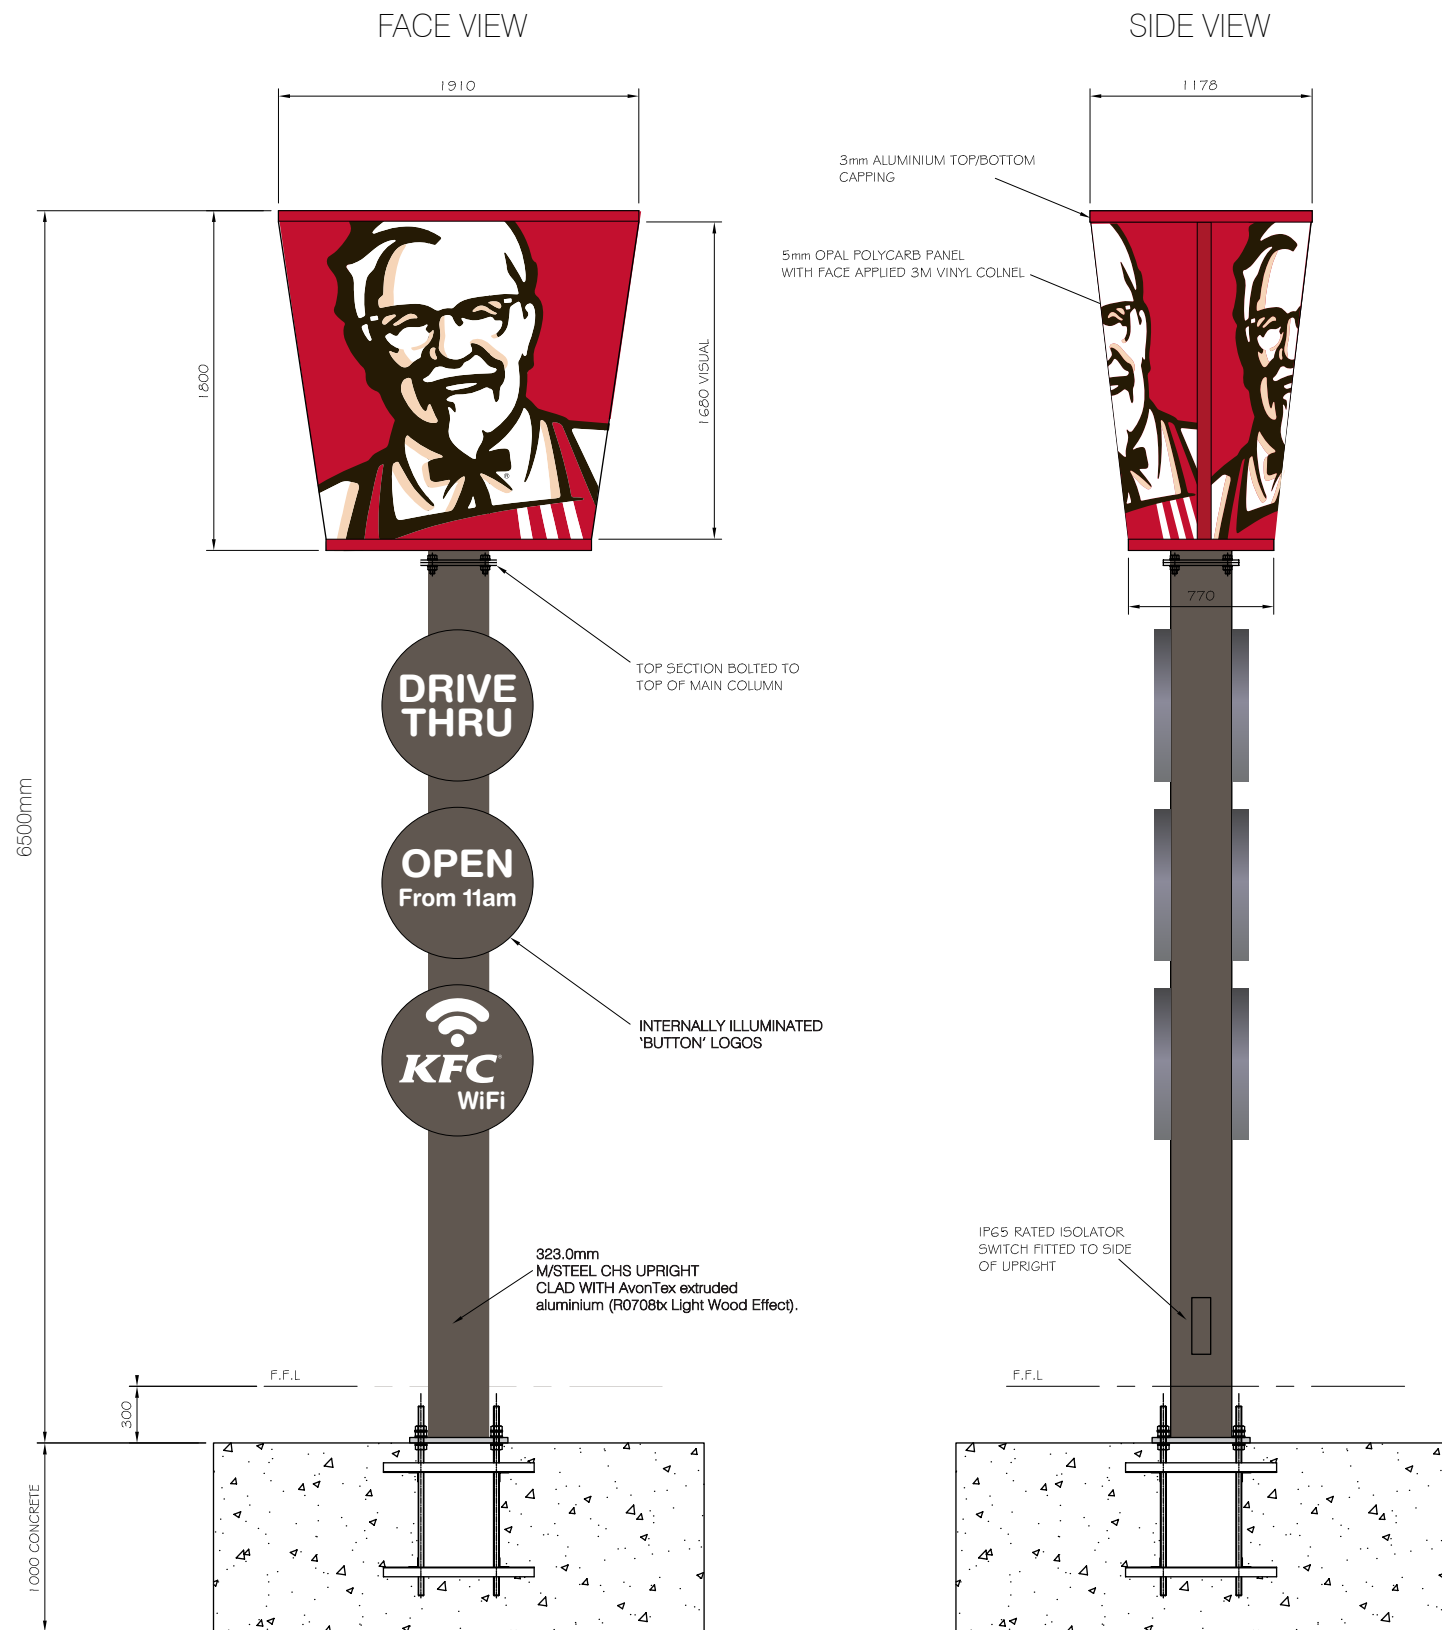

VIEW 'A'



Shrubs to be cut down to a lower level

VIEW 'B'



VIEW 'C'



ALL DIMENSIONS TO BE CHECKED ON SITE.
DO NOT SCALE FROM THIS DRAWING EXCEPT FOR THE PURPOSES OF LOCAL AUTHORITY PLANNING

rev	date	description
-	-	-

AVON SIGNS
THE COMPLETE SIGN SERVICE

Unit 13D, Collins Road, Heathcote Industrial Estate, Warwick, CV34 6TF
Tel: (01926) 888226 - Fax: (01926) 888561

client
KFC UKI

store address
KFC
Larchwood Avenue
Bedhampton, PO9 3QW

drawing title
PROPOSED
6.5M High KFC Bucket Pole sign

drawn by A. Rajput	checked -	date 08.11.2016
store no. -	scale visual	status -

drawing no. PH/Hod/01	revision -
--------------------------	---------------