
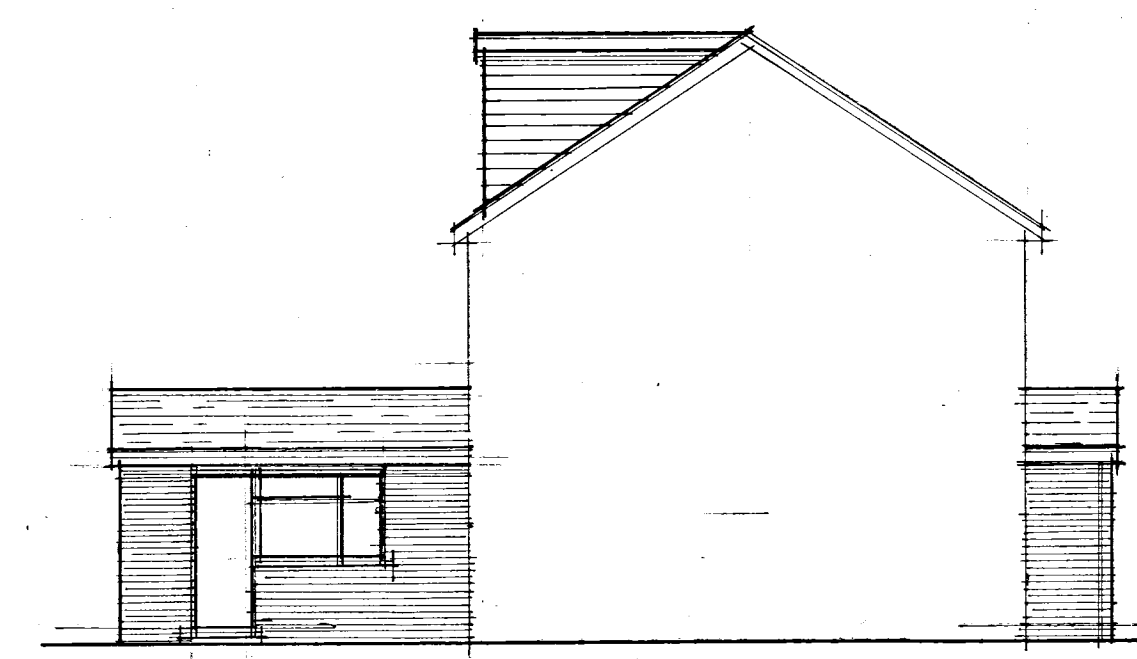
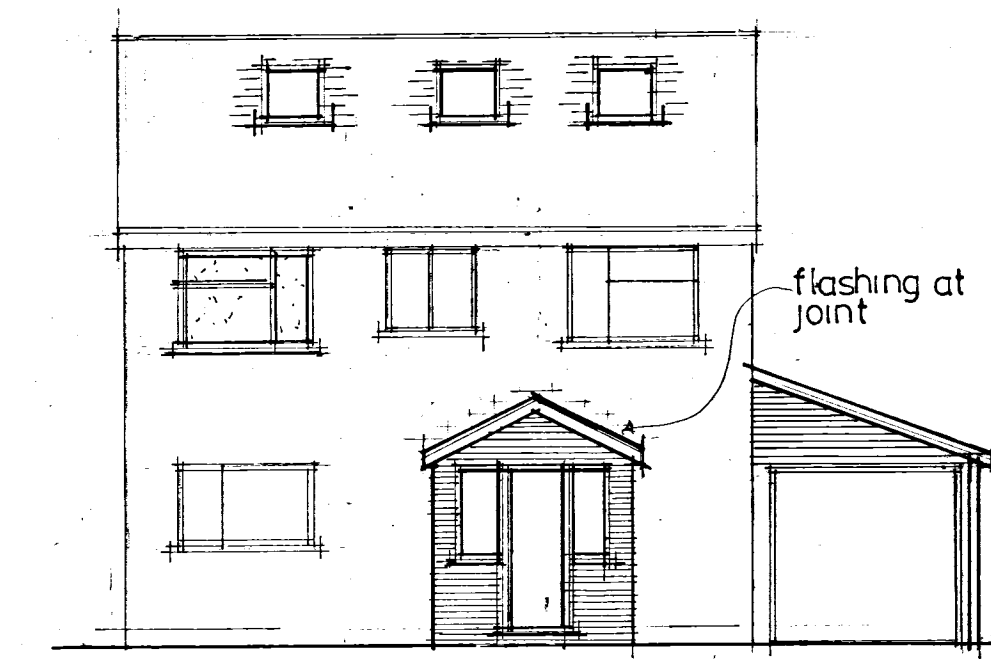
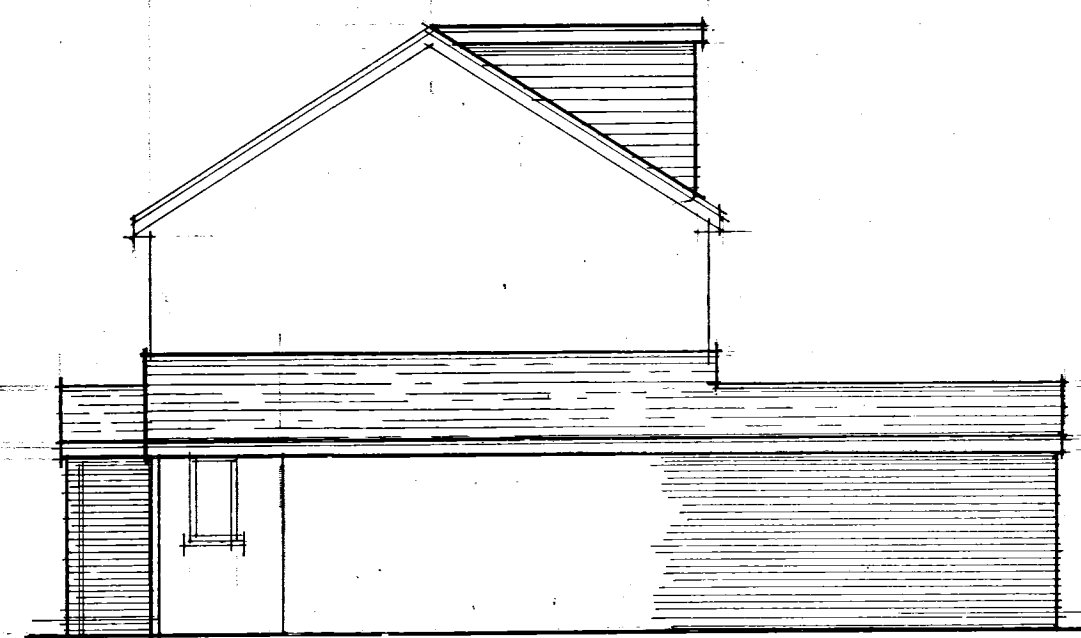
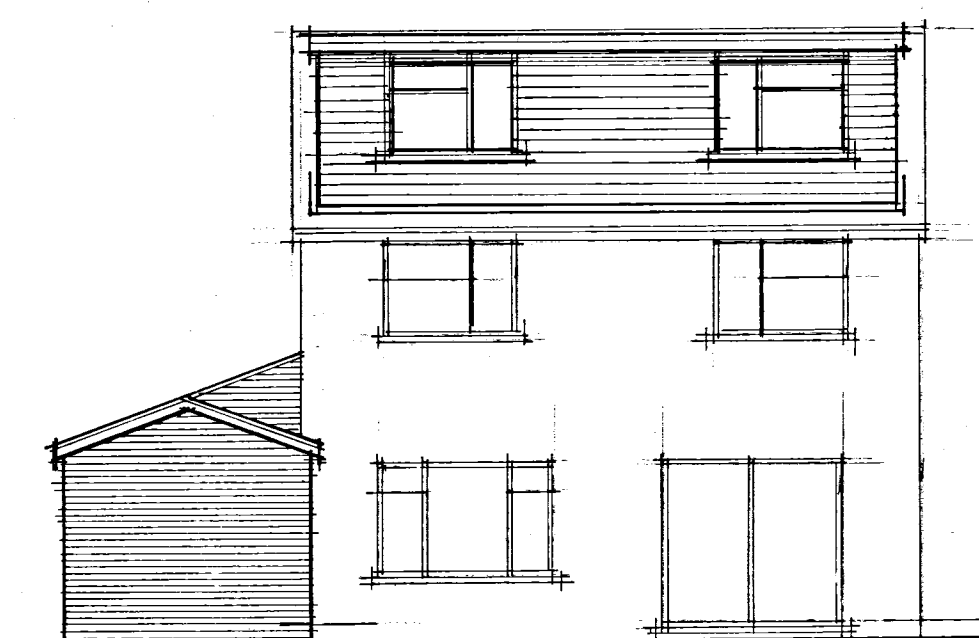
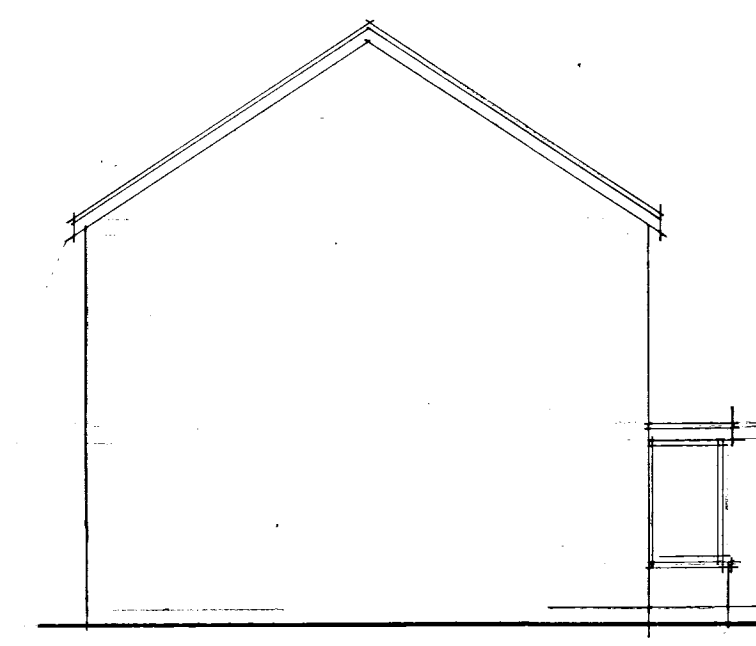
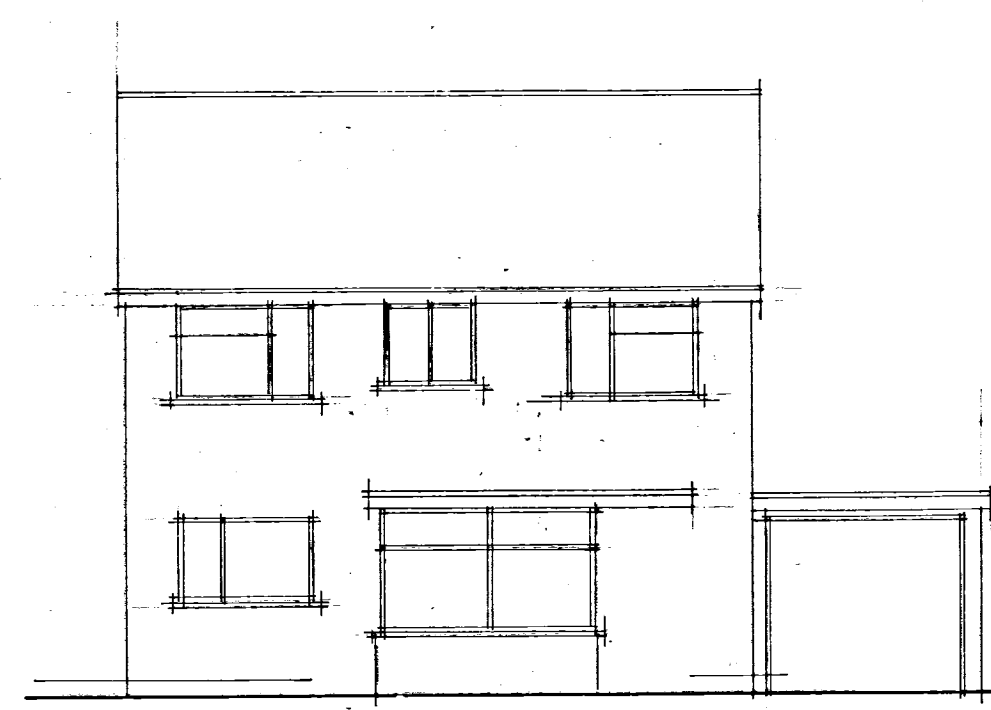
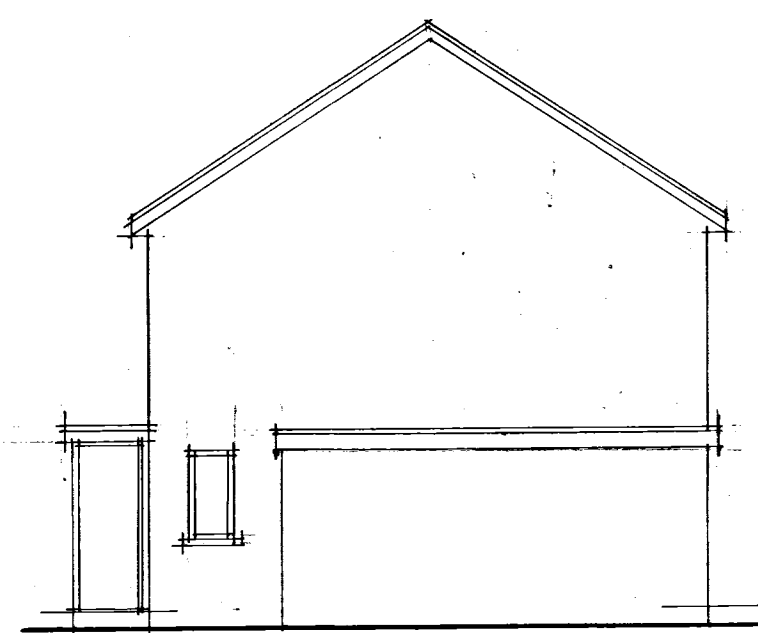
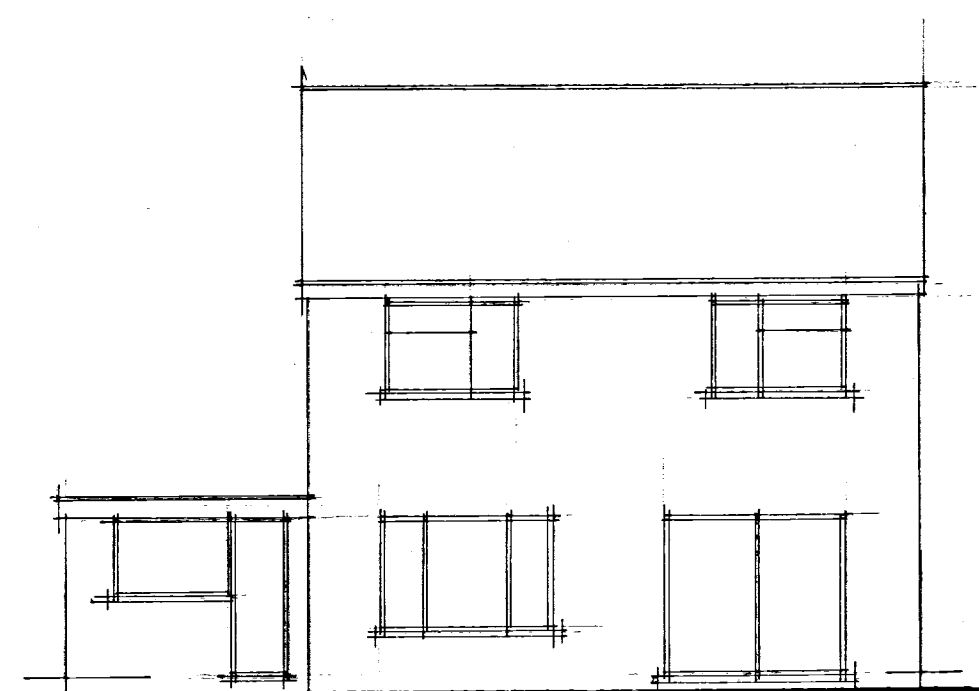
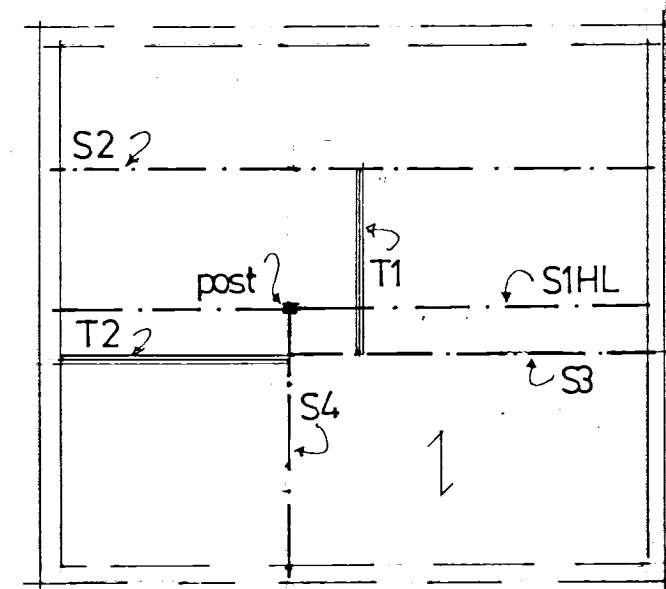


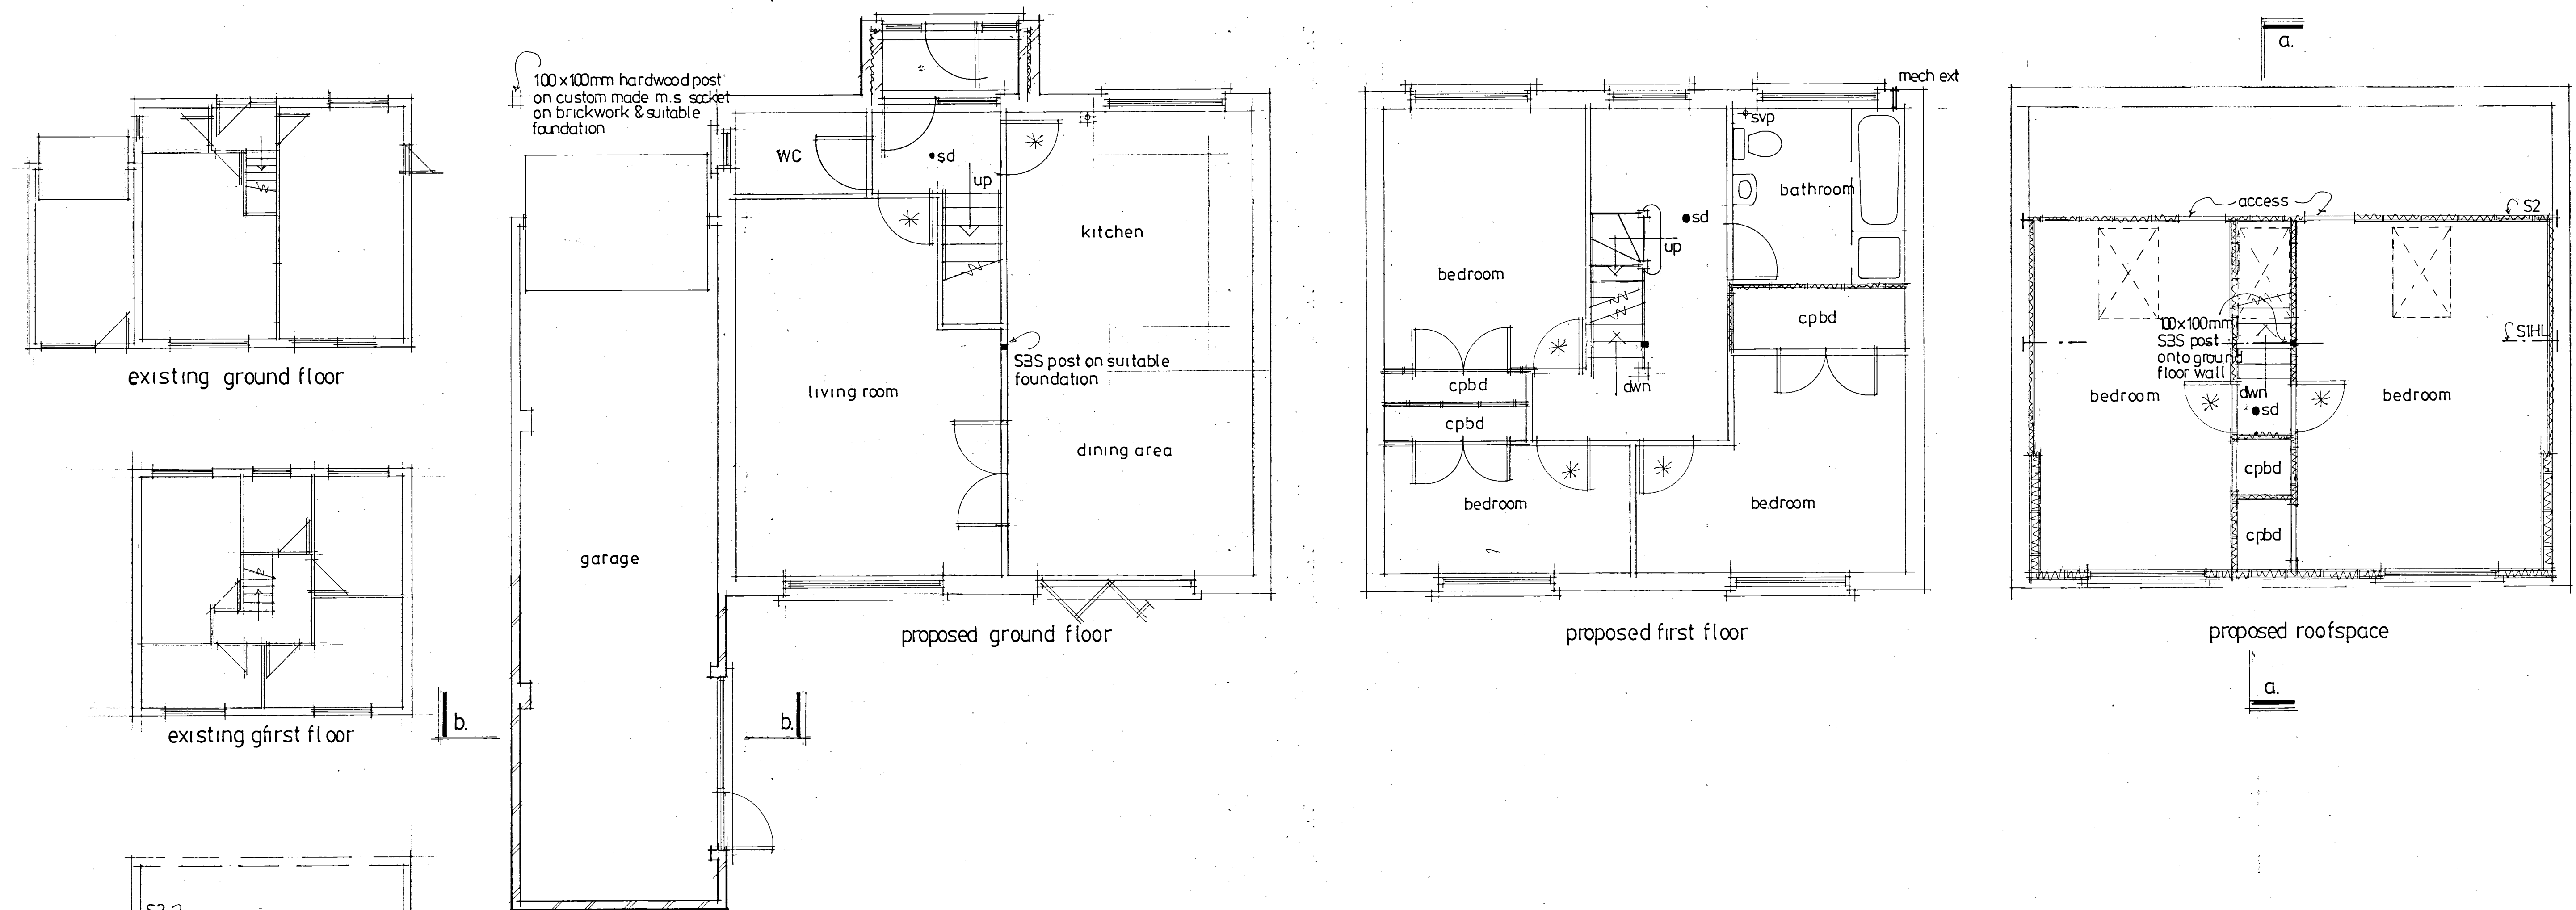

A	Date	Revision
© copyright		
THORNS YOUNG ARCHITECTURAL		
THORNS-YOUNG LTD CHARTERED BUILDING CONSULTANTS Website: www.thornsyoun.co.uk		
Fareham 21 Middle Road Park Gate SO31 7GH Tel: (01329) 888 322	Portsmouth 232 London Road North End PO2 8JQ Tel: (02392) 672 883	
Client		
Mr J Barber		
Job Title		
16 Hamilton Close Hayling Island		
Drawing Title		
Loft conversion & garage		
Scale 1:100 1:50 at A1		
Date NOV 2016	Drawn by RN	
Dwg. No.	9236-16	Rev.