


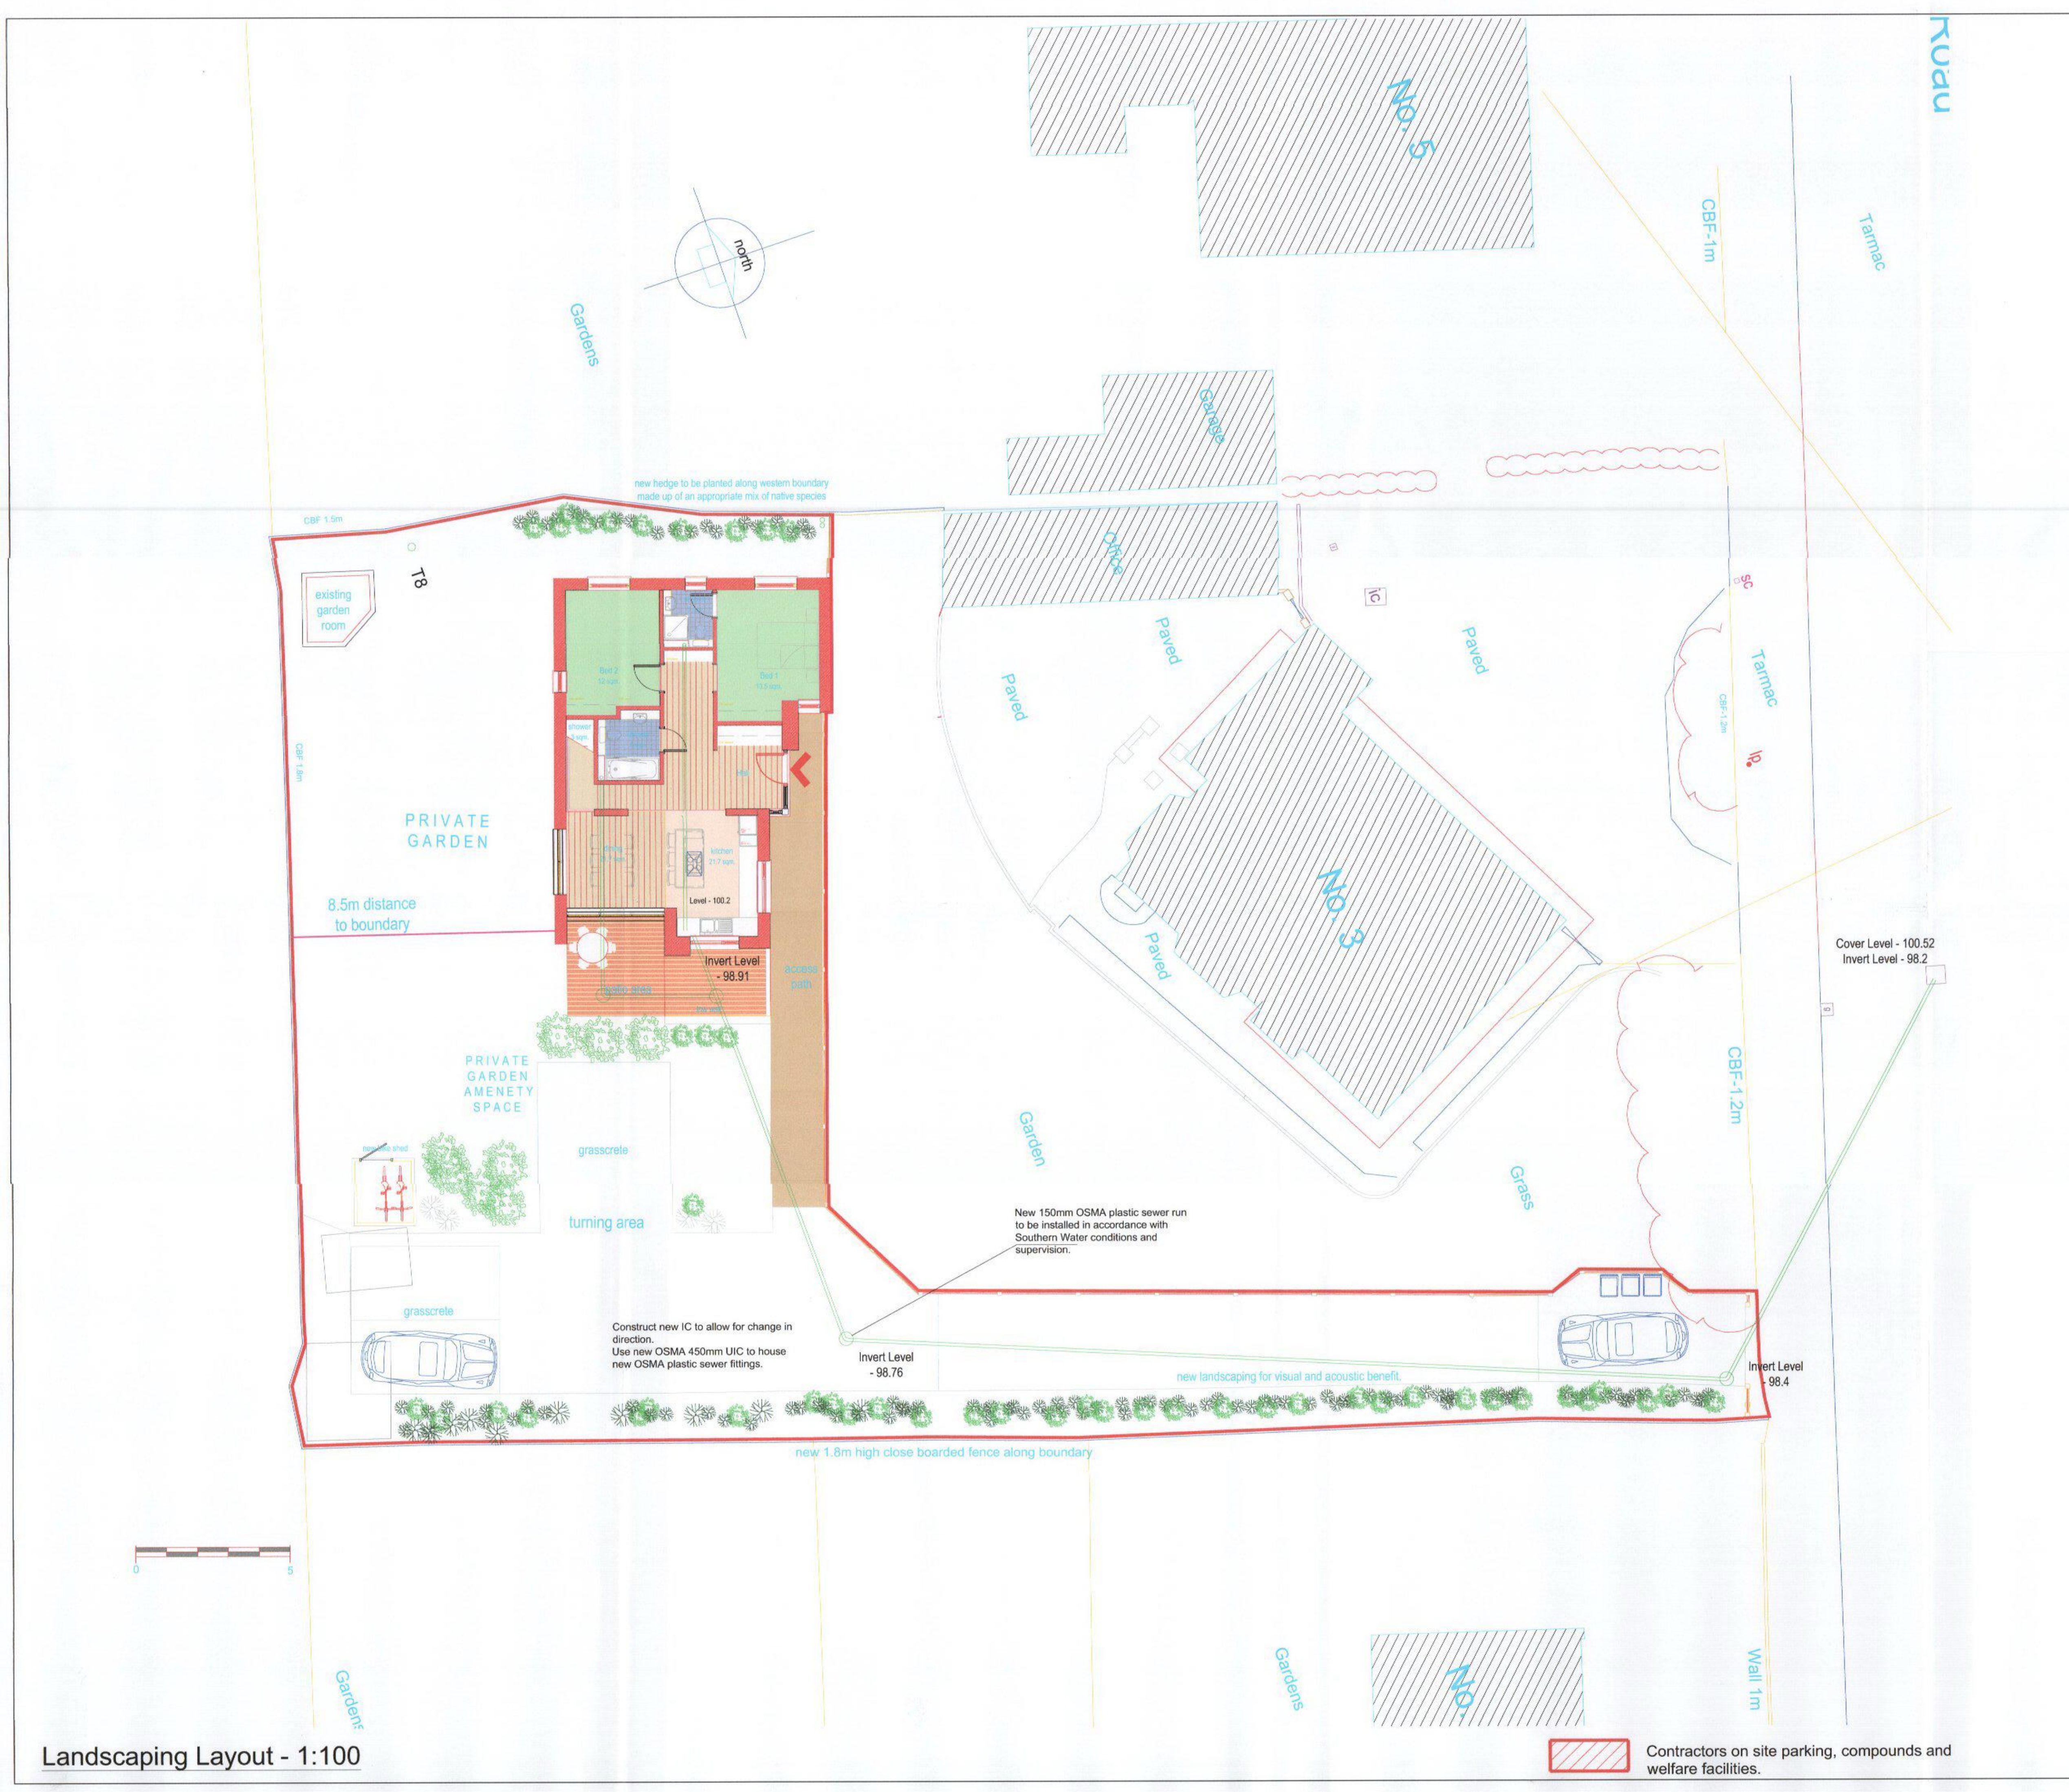




NOTES:

All dimensions to be checked on site and any discrepancy notified to The Martin Ralph Group. Written dimensions are to be used in preference to scaled dimensions.

This drawing is the property of The Martin Ralph Group and must not be reproduced, in part or whole, or deviated from, without their permission.

It is essential that prior to commencement and during construction works, the contractor reviews the drawings and specification and discusses with the practice any inconsistencies, anomalies, non-industry standard features or other concerns.

For both pricing and construction purposes Structural, Mechanical and Electrical Engineers designs, calculations and sizes etc are to take preference over the layout drawings. Any discrepancies are to be brought to the immediate attention of The Martin Ralph Group.

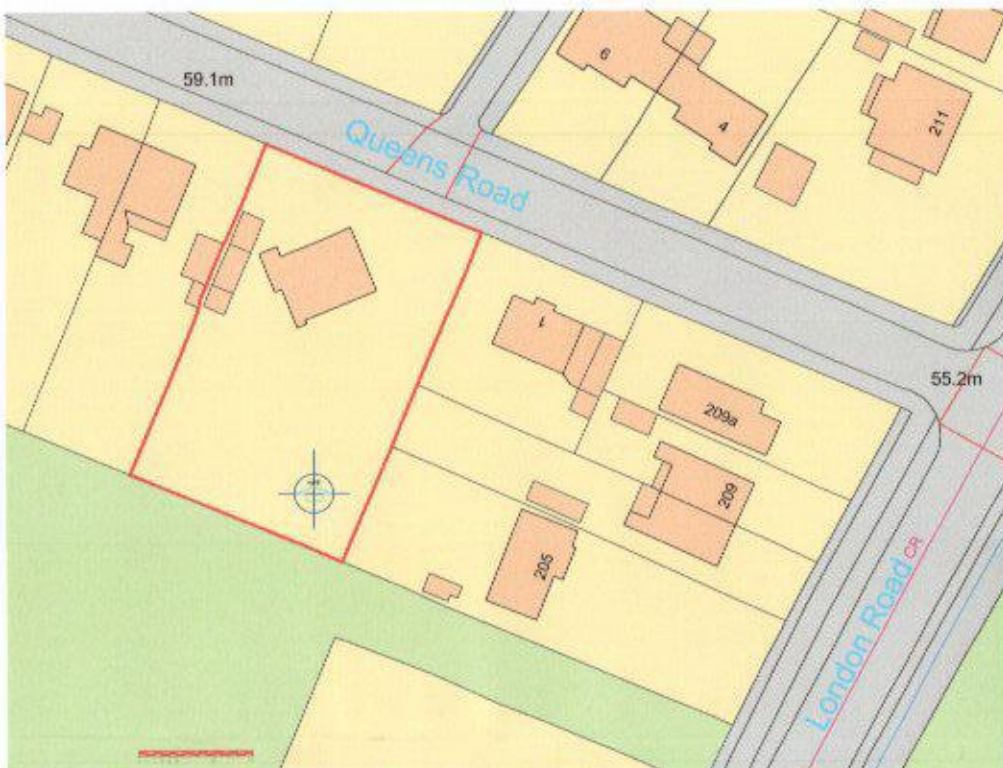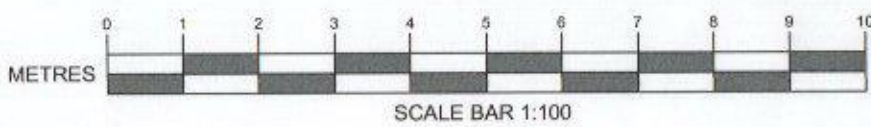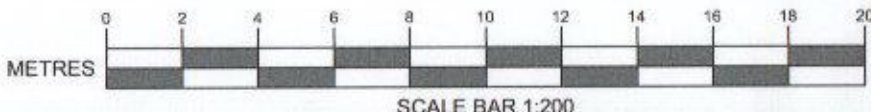

Ordnance Survey, (c) Crown Copyright 2014. All rights reserved. Licence number 100022432

AMENDMENTS	DATE

CLIENT
Gary Cook

HAVANT BOROUGH COUNCIL
18 OCT 2016
RECEIVED

PROJECT
PROPOSED NEW DWELLING
3 QUEENS ROAD
COWPLAIN
HAMPSHIRE
PO7 7SB

DRAWING TITLE
Waste Plan

DATE
24/03/2016

SCALE
As Indicated @ A1

DRAWING No.
16.367.SP 01A5

REVISION
A



11 Dragon House
Hussar Court
Brambles Business Park
Portsmouth
Hampshire
PO7 7SE

CHARTERED SURVEYORS
ARCHITECTS &
ENGINEERS

www.martinralph.co.uk
info@martinralph.co.uk
T. 023 9225 7711
F. 023 9225 7712

Landscaping Layout - 1:100