
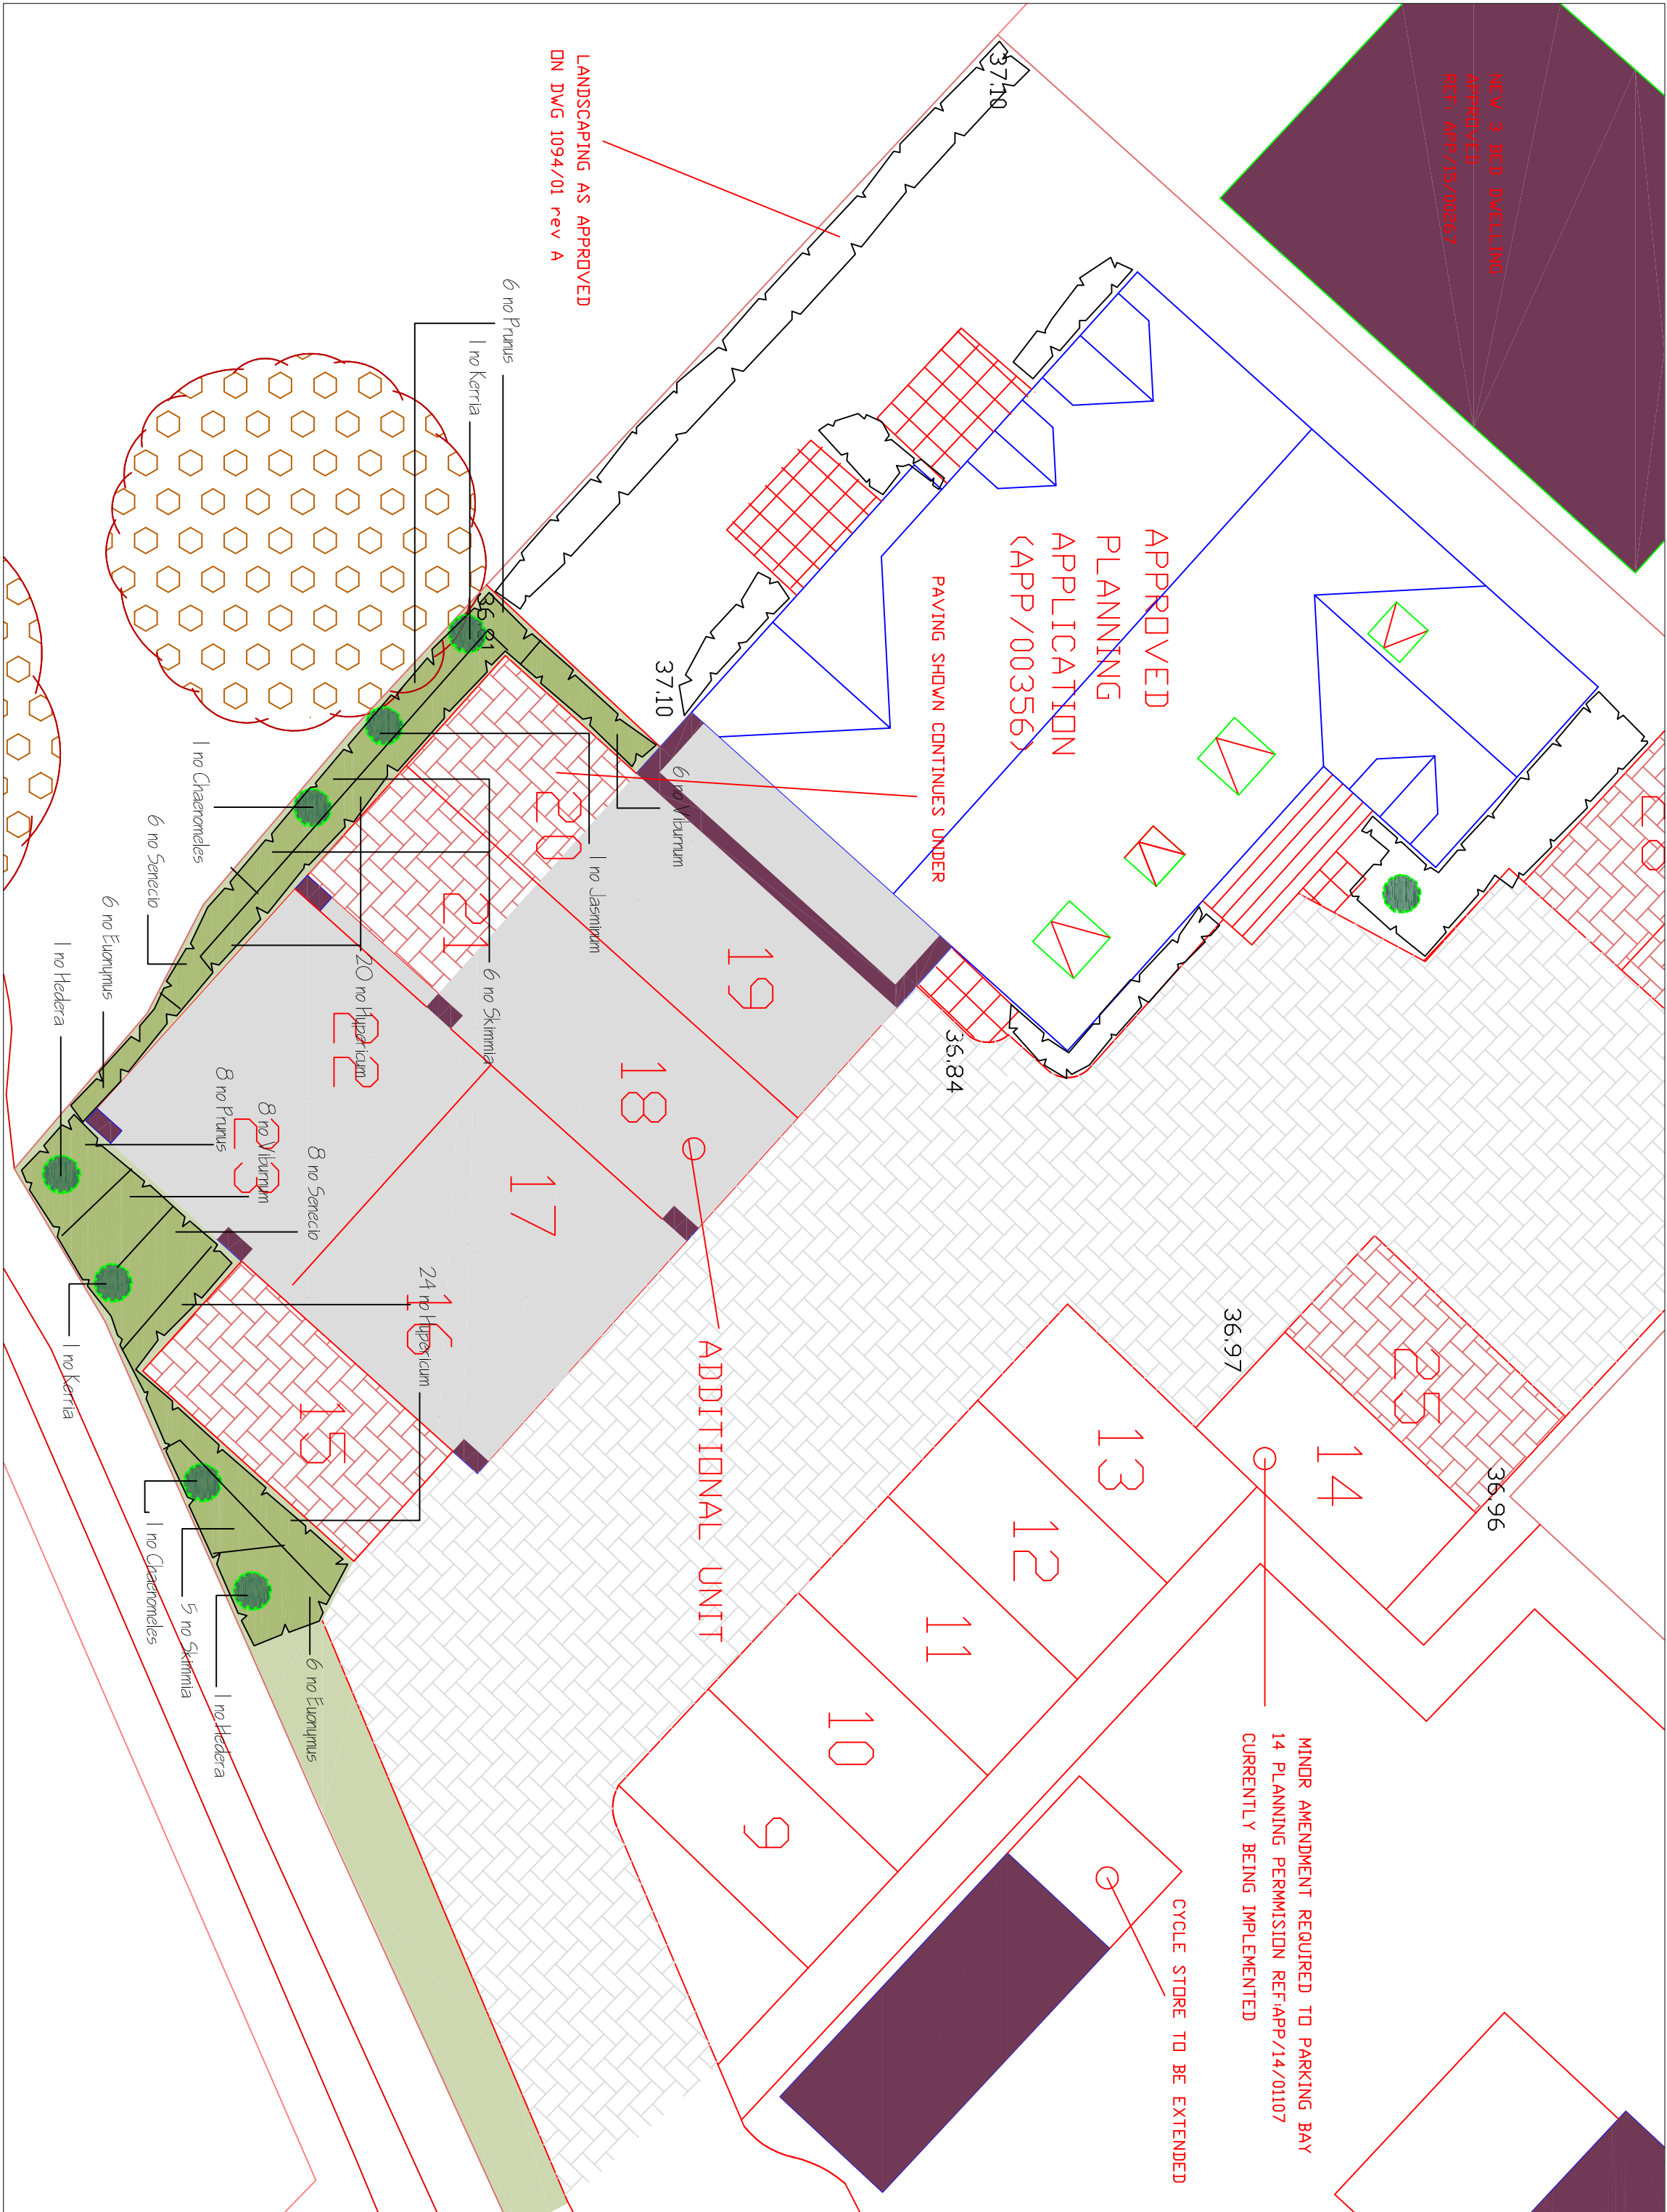
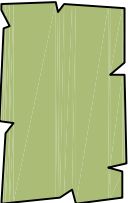
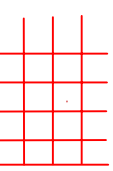


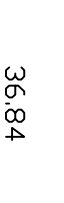

PLANTING SCHEDULE

SHRUBS & HERBACIOUS	Size at Planting	Pot Size	Planting centres
Euonymus fortunei Blundy	20-30cm	3L	50cm
Hypericum calycinum	20-30cm	3L	40cm
Prunus laurocerasus Low 'n Green	30-40cm	3L	50cm
Senecio Sunshine	30-40cm	3L	50cm
Skimmia Bronze Knight	30-40cm	3L	50cm
Viburnum davidii	30-40cm	3L	50cm
CLIMBERS / WALL SHRUBS			
Chaenomeles speciosa Nivalis	60-90cm	7L	as shown
Jasminum nudiflorum	60-80cm	7L	as shown, with wires/ netting to fence
Kerria japonica Plentiflora	60-90cm	7L	as shown

KEY

	Specimen shrubs/ climbers
	New shrub planting
	Paving slabs to be Marshalls Charwood 450 x 450 x 50mm, slabs in Buff, laid stretcher bond
	Block paving to be Marshalls permeable Pricia in Brindle, parking bays delineated with White Colortop, 200 x 100 x 80mm, laid herringbone
	Block paving to be Marshalls permeable Pricia in Natural 200 x 100 x 80mm, laid herringbone
	Existing levels

NOTES

- 1) Foundations to dwellings to be designed to take account of the mature height of existing and proposed trees.
- 2) All planting to be completed during the first planting season (Nov-March) following completion of construction works.
- 3) Any tree or shrub planted or retained as part of the approved landscape scheme which dies or is removed during the first five years shall be replaced with another of the same species and size in the same position during the first available planting season.

LINDA OAK

LANDSCAPE DESIGN LTD

76a Hammonds Lane

Totton

Hants

SO40 3LE

Tel 02380 666738

info@lindaokdesign.co.uk

Client

D & K Contracting Services Ltd

Job Title

Landscape Proposals

land to rear of Barnall + extra flat

Waterboville

Drawing No

1094 / 02

Date

Nov 2016

Scale

1 : 200 @ A2

Revision