



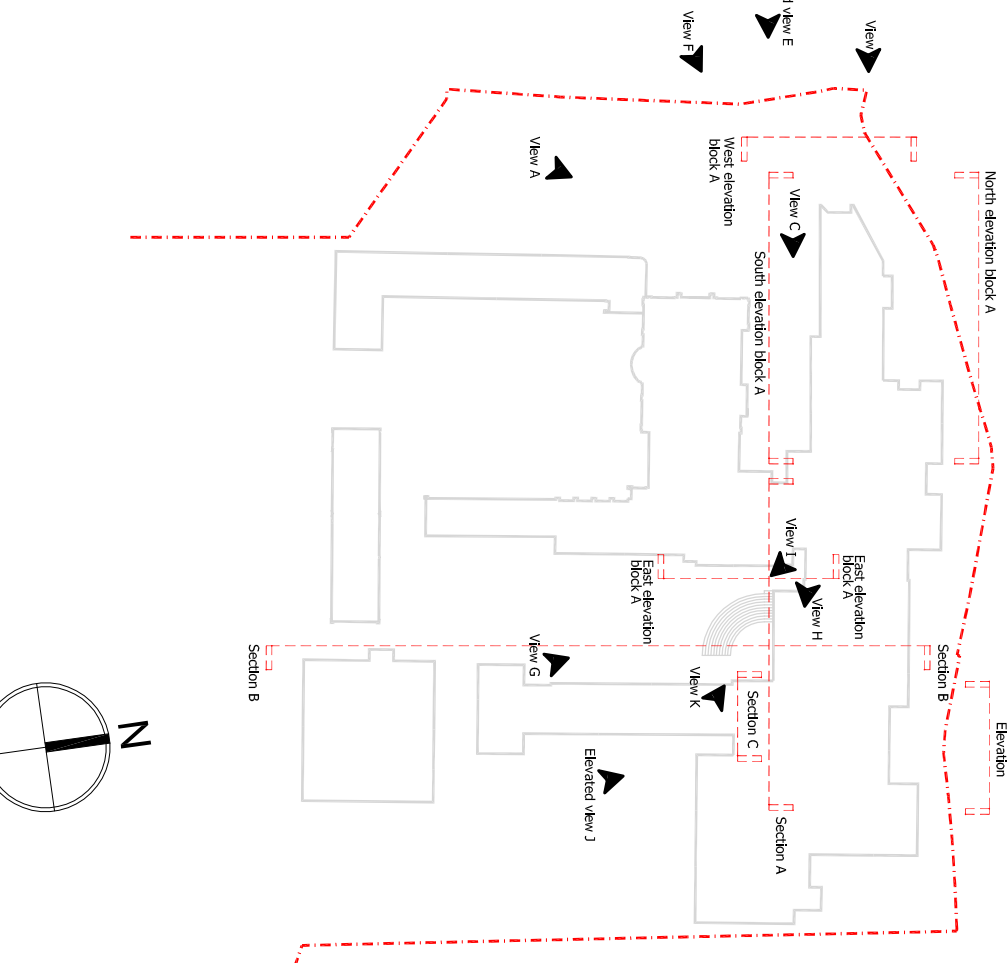

Section A

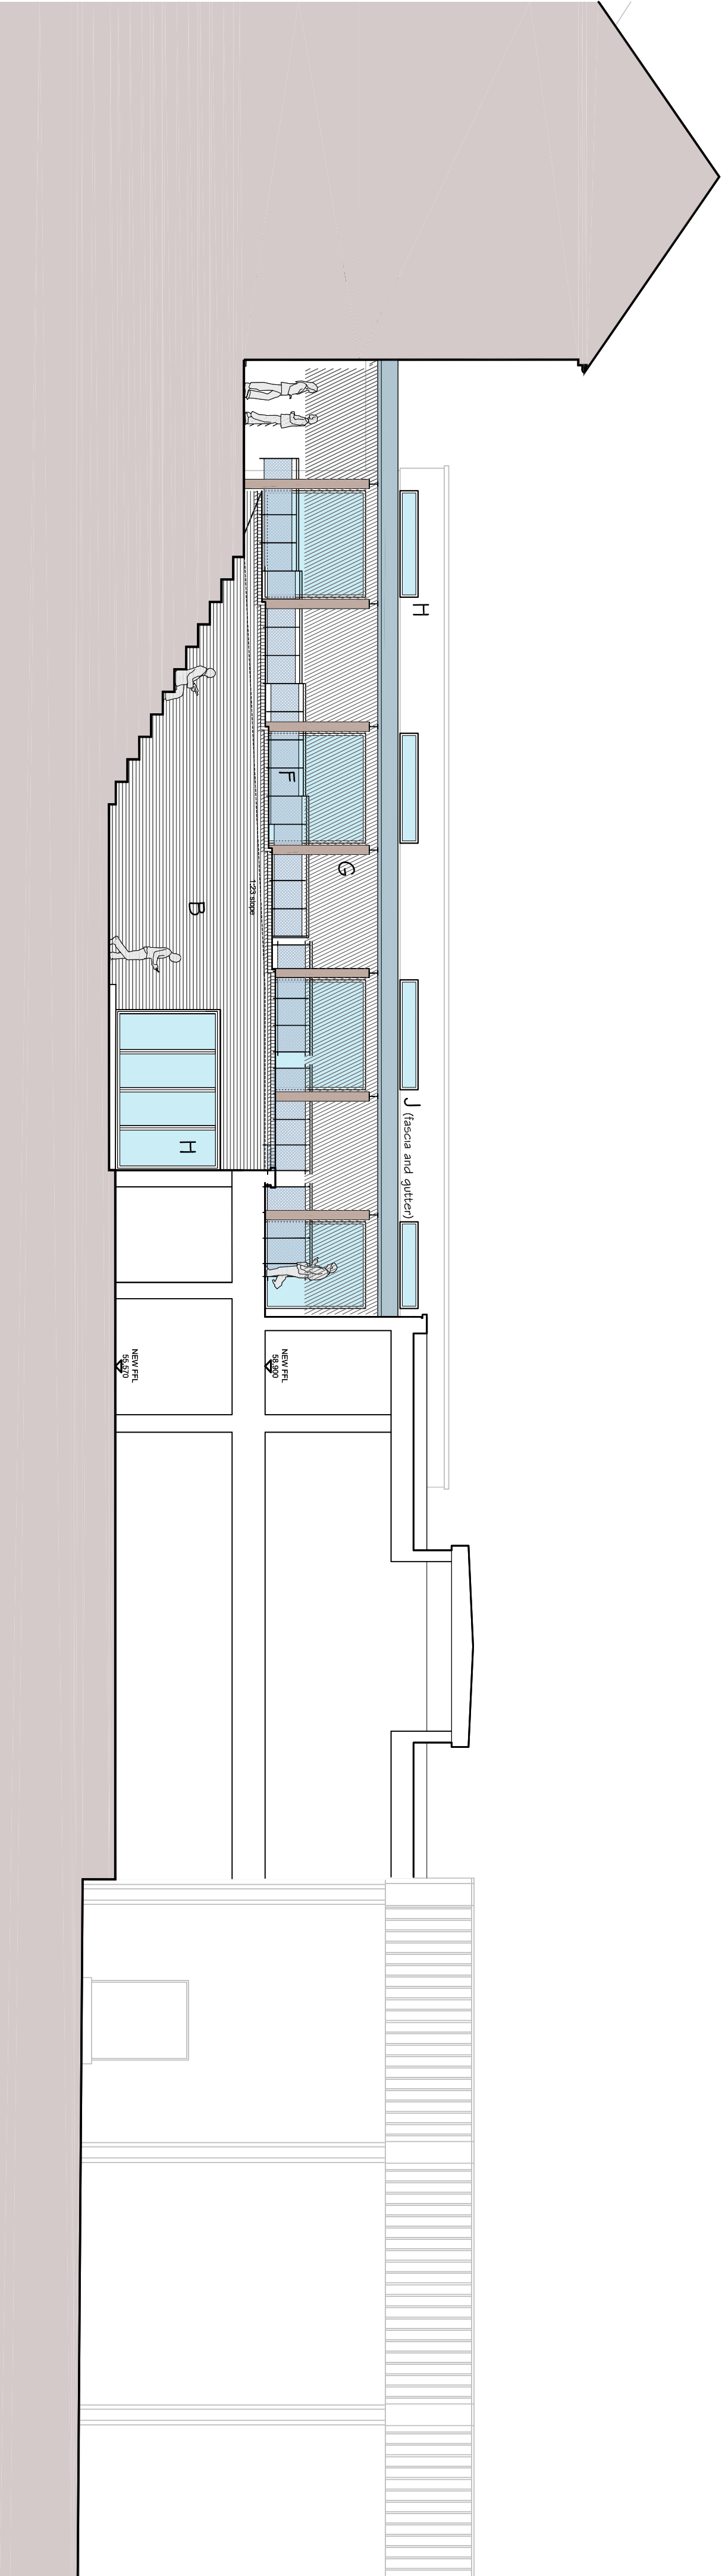

Materials Key:

- A Through Colour Render- White / Off-White
- B Blue/Black facing / engineering brick
- C Kaiwall translucent wall paneling
- D Zinc seamed cladding
- E Tecu (gold) copper mesh solar screen
- F Galvneised railing with stainless steel mesh infill guarding
- G Timber frame structure to walkways
- H Dark grey ppc aluminum windows with thin frames
- J Rainwater goods, all other copings and cills - dark grey ppc aluminum.
- K Black ppc metal railing and sliding gate
- L PPC Aluminum louvered solar shading

Section B

