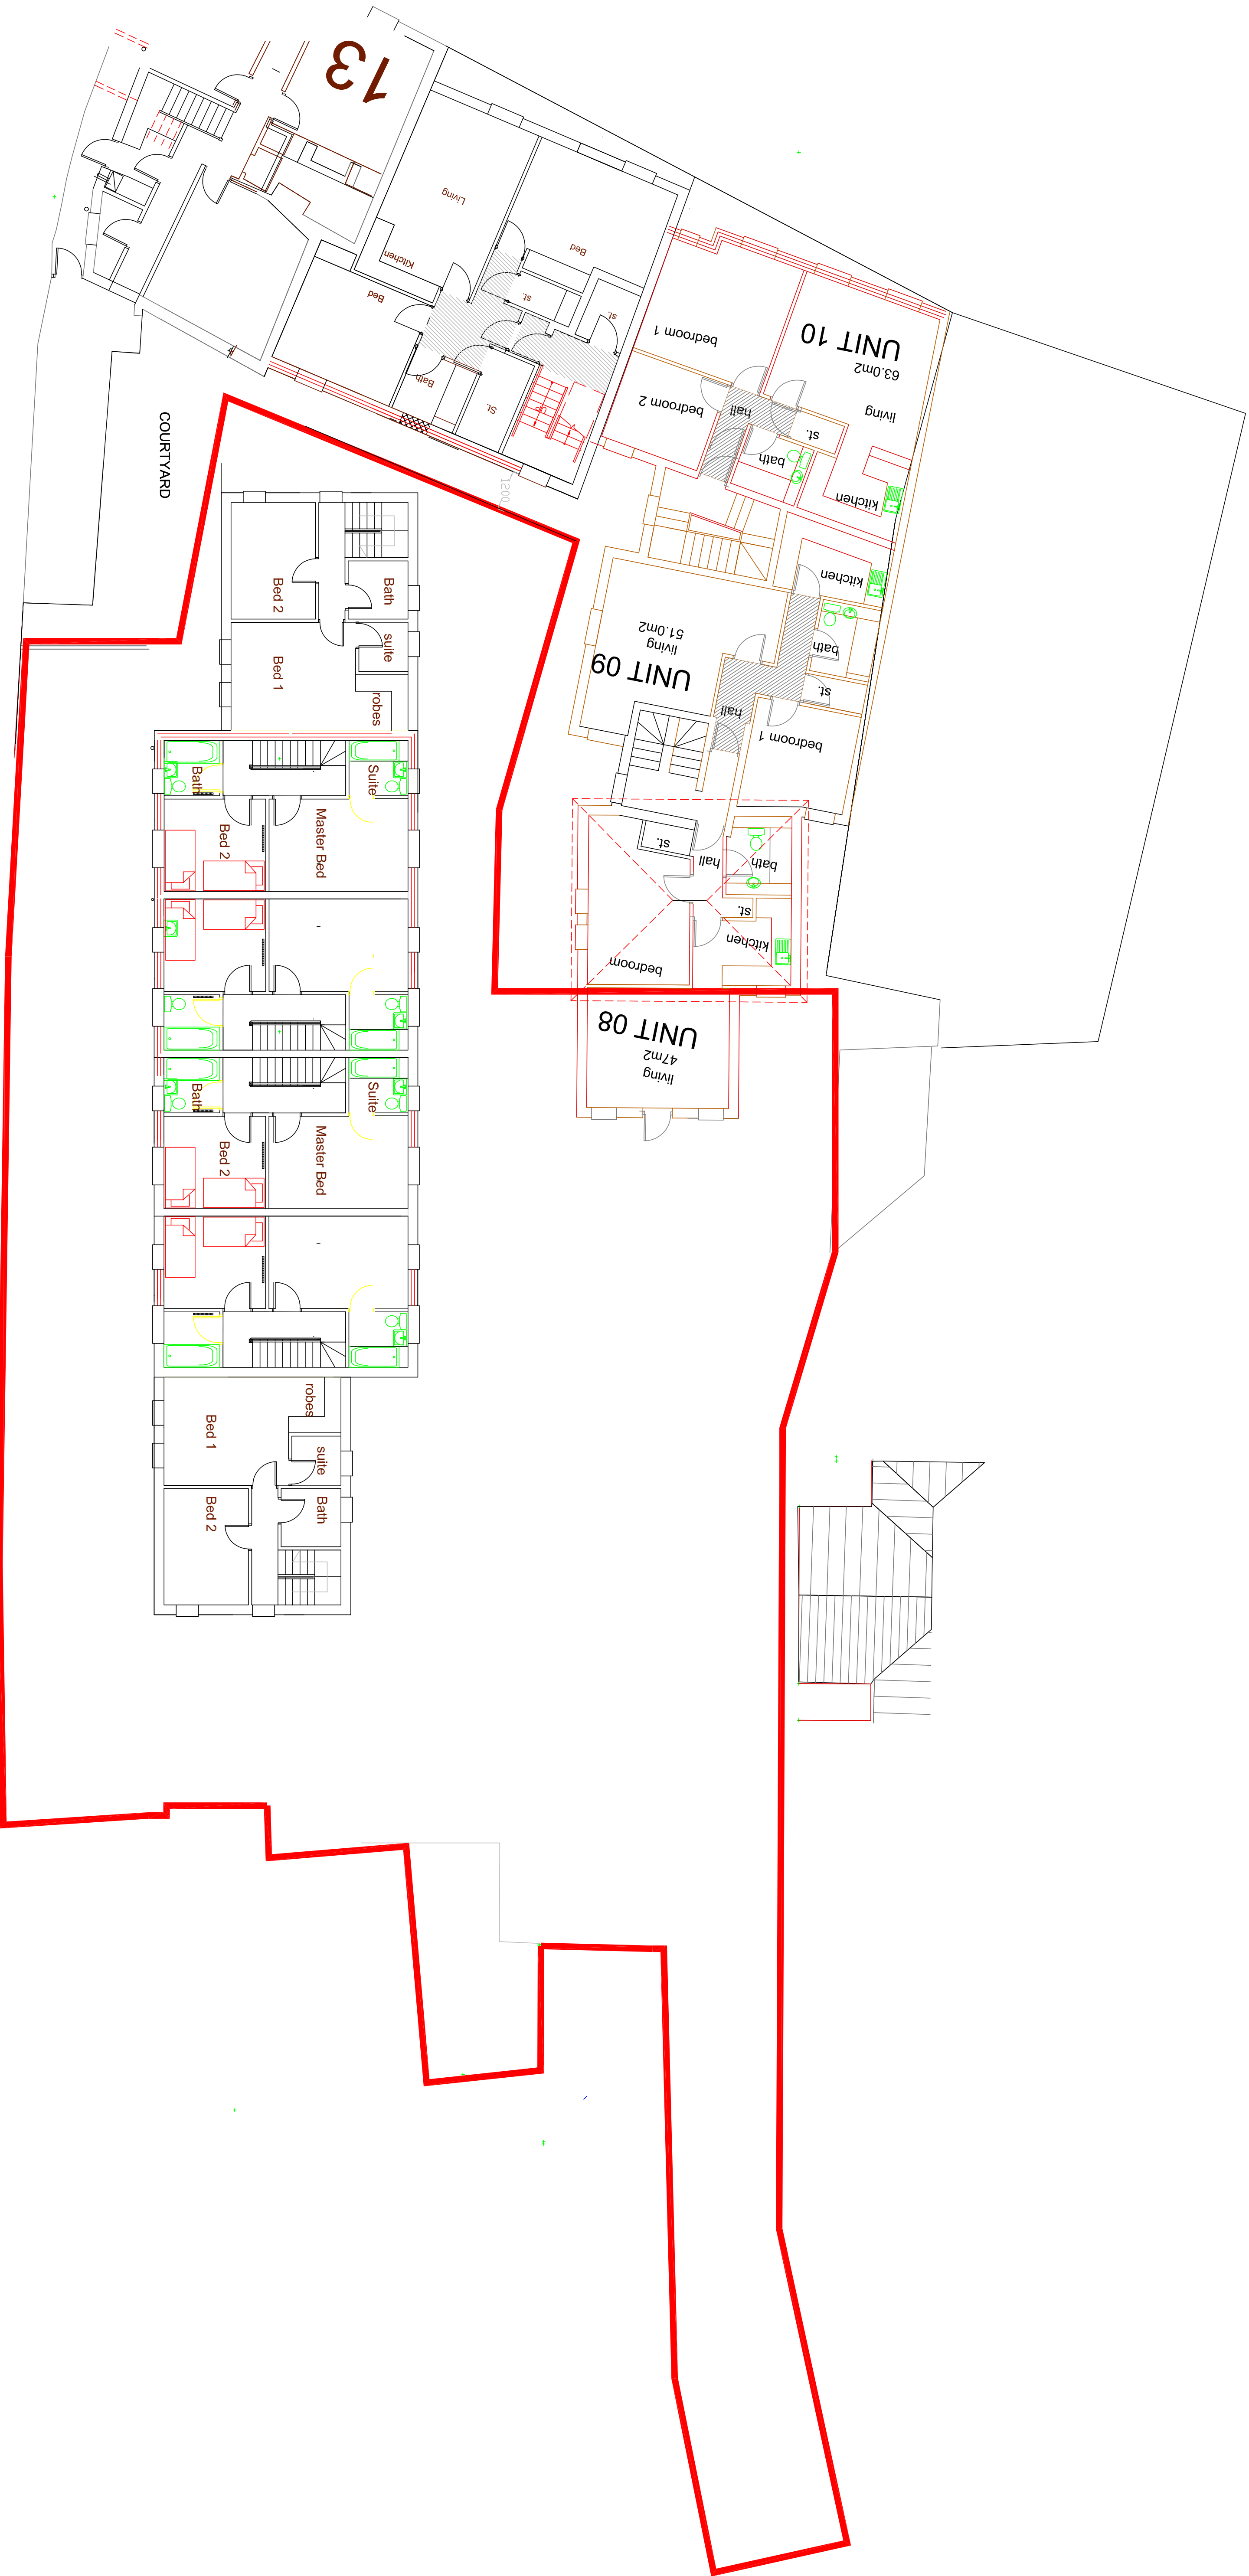


SCALE	TITLE	PETER GALLOWAY PARTNERSHIP
1/100	Residential Proposals	
DATE	East Street - Havant	
May 17		
AUTHOR	DETAILED FIRST FLOOR	ARCHITECTS
PG	DRAWING No 17/300/P02	