

Appendix D



crashmap.co.uk

2016 data is provisional and is subject to change

Crash Date: Monday, January 04, 2016

Time of Crash: 4:50:00 PM

Crash Reference: 2016440004572

Highest Injury Severity: Slight

Road Number: A259

Number of Casualties: 1

Highway Authority: Hampshire

Number of Vehicles: 2

Local Authority: Havant Borough

OS Grid Reference: 474134 105938

Weather Description: Fine without high winds

Road Surface Description: Wet or Damp

Speed Limit: 30

Light Conditions: Darkness: street lights present and lit


Carriageway Hazards: None

Junction Detail: Crossroads

Junction Pedestrian Crossing: No physical crossing facility within 50 metres

Road Type: Single carriageway

Junction Control: Give way or uncontrolled

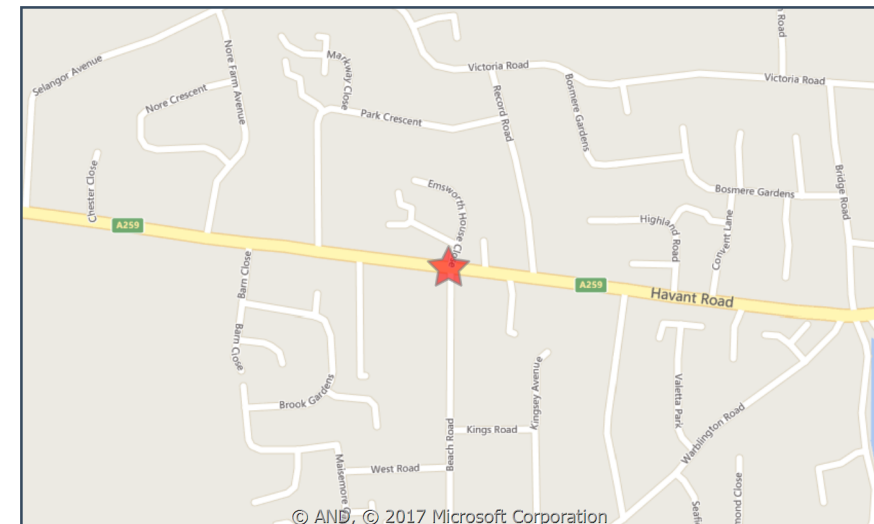

For more information about the data please visit: www.crashmap.co.uk/home/aboutthedata and www.crashmap.co.uk/home/definitions



2016 data is provisional and is subject to change

Vehicles involved

Vehicle Ref	Vehicle Type	Vehicle Age	Driver Gender	Driver Age Band	Vehicle Manoeuvre	First Point of Impact	Journey Purpose	Hit Object - On Carriageway	Hit Object - Off Carriageway
1	Car (excluding private hire)	-1	Male	75-84	Vehicle is in the act of turning right	Unknown	Other	None	None
2	Motorcycle over 500cc	-1	Male	25-34	Vehicle proceeding normally along the carriageway, not on a bend	Unknown	Journey as part of work	None	Wall or fence

Casualties

Vehicle Ref	Casualty Ref	Injury Severity	Casualty Class	Gender	Age Band	Pedestrian Location	Pedestrian Movement
2	1	Slight	Driver or rider	Male	25-34	Unknown or other	Unknown or other

Accident Description:

Accident description text currently unavailable for this highway authority / police force

For more information about the data please visit: www.crashmap.co.uk/home/aboutthedata and www.crashmap.co.uk/home/definitions



crashmap.co.uk

2016 data is provisional and is subject to change

Crash Date: Wednesday, May 04, 2016

Time of Crash: 10:10:00 AM

Crash Reference: 2016440167096

Highest Injury Severity: Slight

Road Number: A259

Number of Casualties: 1

Highway Authority: Hampshire

Number of Vehicles: 2

Local Authority: Havant Borough

OS Grid Reference: 473784 105978

Weather Description: Fine without high winds

Road Surface Description: Dry

Speed Limit: 30

Light Conditions: Daylight: regardless of presence of streetlights


Carriageway Hazards: None

Junction Detail: T or staggered junction

Junction Pedestrian Crossing: No physical crossing facility within 50 metres

Road Type: Single carriageway

Junction Control: Give way or uncontrolled

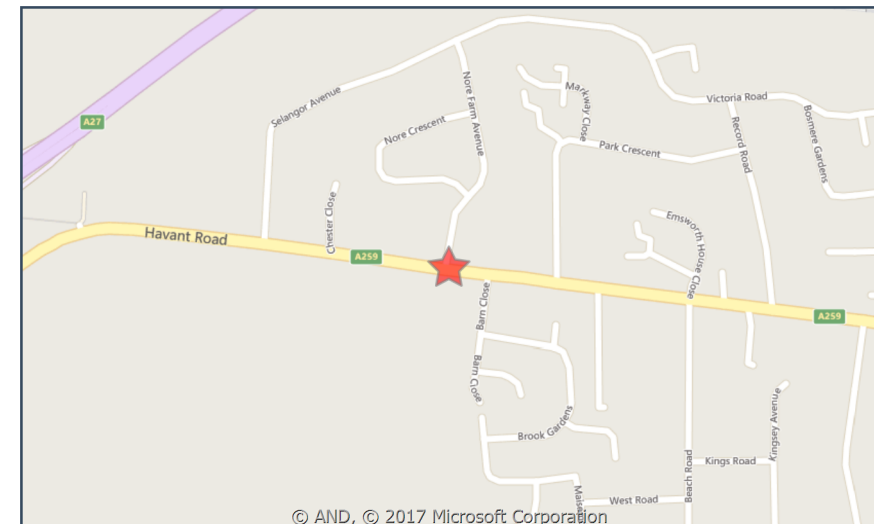

For more information about the data please visit: www.crashmap.co.uk/home/aboutthedata and www.crashmap.co.uk/home/definitions



2016 data is provisional and is subject to change

Vehicles involved

Vehicle Ref	Vehicle Type	Vehicle Age	Driver Gender	Driver Age Band	Vehicle Manoeuvre	First Point of Impact	Journey Purpose	Hit Object - On Carriageway	Hit Object - Off Carriageway
1	Car (excluding private hire)	-1	Male	85+	Vehicle is in the act of turning right	Unknown	Other	None	None
2	Car (excluding private hire)	-1	Female	55-64	Vehicle proceeding normally along the carriageway, not on a bend	Unknown	Other	None	None

Casualties

Vehicle Ref	Casualty Ref	Injury Severity	Casualty Class	Gender	Age Band	Pedestrian Location	Pedestrian Movement
2	1	Slight	Driver or rider	Female	55-64	Unknown or other	Unknown or other

Accident Description:


Accident description text currently unavailable for this highway authority / police force

For more information about the data please visit: www.crashmap.co.uk/home/aboutthedata and www.crashmap.co.uk/home/definitions



crashmap.co.uk

Crash Date:	Monday, March 31, 2014	Time of Crash:	8:49:00 AM	Crash Reference:	2014440111459
Highest Injury Severity:	Slight	Road Number:	A259	Number of Casualties:	1
Highway Authority:	Hampshire			Number of Vehicles:	2
Local Authority:	Havant District (B)			OS Grid Reference:	474140 105935
Weather Description:	Fine without high winds				
Road Surface Description:	Dry				
Speed Limit:	30				
Light Conditions:	Daylight: regardless of presence of streetlights				
Carriageway Hazards:	None				
Junction Detail:	T or staggered junction				
Junction Pedestrian Crossing:	No physical crossing facility within 50 metres				
Road Type:	Single carriageway				
Junction Control:	Give way or uncontrolled				

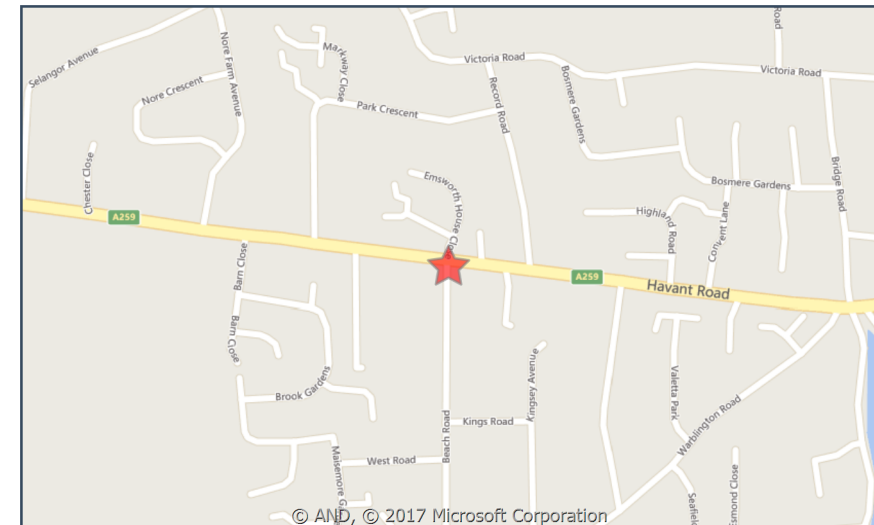

For more information about the data please visit: www.crashmap.co.uk/home/aboutthedata and www.crashmap.co.uk/home/definitions



Vehicles Involved

Vehicle Ref	Vehicle Type	Vehicle Age	Driver Gender	Driver Age Band	Vehicle Maneuvre	First Point of Impact	Journey Purpose	Hit Object - On Carriageway	Hit Object - Off Carriageway
1	Car (excluding private hire)	10	Female	36 - 45	Vehicle is in the act of turning right	Offside	Taking pupil to/from school	None	None
2	Motorcycle over 500cc	-1	Male	36 - 45	Vehicle is passing another moving vehicle on its offside	Front	Commuting to/from work	None	None

Casualties

Vehicle Ref	Casualty Ref	Injury Severity	Casualty Class	Gender	Age Band	Pedestrian Location	Pedestrian Movement
2	1	Slight	Driver or rider	Male	36 - 45	Unknown or other	Unknown or other

Accident Description:


Accident description text currently unavailable for this highway authority / police force

For more information about the data please visit: www.crashmap.co.uk/home/aboutthedata and www.crashmap.co.uk/home/definitions



crashmap.co.uk

Crash Date:	Wednesday, December 03, 2014	Time of Crash:	1:10:00 PM	Crash Reference:	2014440432426
Highest Injury Severity:	Slight	Road Number:	A259	Number of Casualties:	1
Highway Authority:	Hampshire			Number of Vehicles:	1
Local Authority:	Havant District (B)			OS Grid Reference:	473842 105965
Weather Description:	Fine without high winds				
Road Surface Description:	Dry				
Speed Limit:	30				
Light Conditions:	Daylight: regardless of presence of streetlights				
Carriageway Hazards:	None				
Junction Detail:	T or staggered junction				
Junction Pedestrian Crossing:	No physical crossing facility within 50 metres				
Road Type:	Single carriageway				
Junction Control:	Give way or uncontrolled				

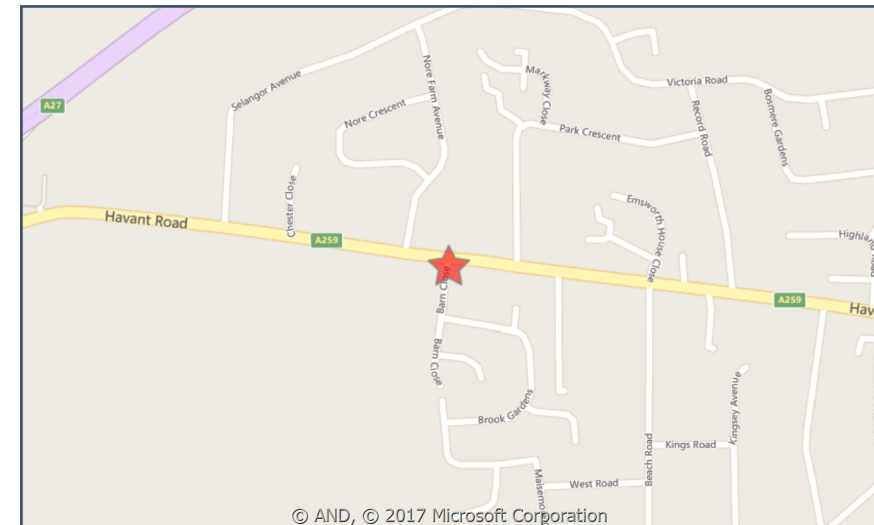

For more information about the data please visit: www.crashmap.co.uk/home/aboutthedata and www.crashmap.co.uk/home/definitions



Vehicles involved

Vehicle Ref	Vehicle Type	Vehicle Age	Driver Gender	Driver Age Band	Vehicle Manoeuvre	First Point of Impact	Journey Purpose	Hit Object - On Carriageway	Hit Object - Off Carriageway
1	Car (excluding private hire)	14	Female	36 - 45	Vehicle proceeding normally along the carriageway, not on a bend	Nearside	Other	None	Lamp post

Casualties

Vehicle Ref	Casualty Ref	Injury Severity	Casualty Class	Gender	Age Band	Pedestrian Location	Pedestrian Movement
1	1	Slight	Driver or rider	Female	36 - 45	Unknown or other	Unknown or other

Accident Description:

Accident description text currently unavailable for this highway authority / police force

For more information about the data please visit: www.crashmap.co.uk/home/aboutthedata and www.crashmap.co.uk/home/definitions



crashmap.co.uk

Crash Date: Saturday, February 21, 2015 **Time of Crash:** 9:10:00 PM **Crash Reference:** 2015440061622


Highest Injury Severity: Slight
Highway Authority: Hampshire
Local Authority: Havant District (B)
Weather Description: Fine without high winds
Road Surface Description: Dry
Speed Limit: 30
Light Conditions: Darkness: street lights present and lit
Carriageway Hazards: None
Junction Detail: Not at or within 20 metres of junction
Junction Pedestrian Crossing: Central refuge - no other controls
Road Type: Single carriageway
Junction Control: Not Applicable

Road Number: A259

Number of Casualties: 1

Number of Vehicles: 1

OS Grid Reference: 473842 105973

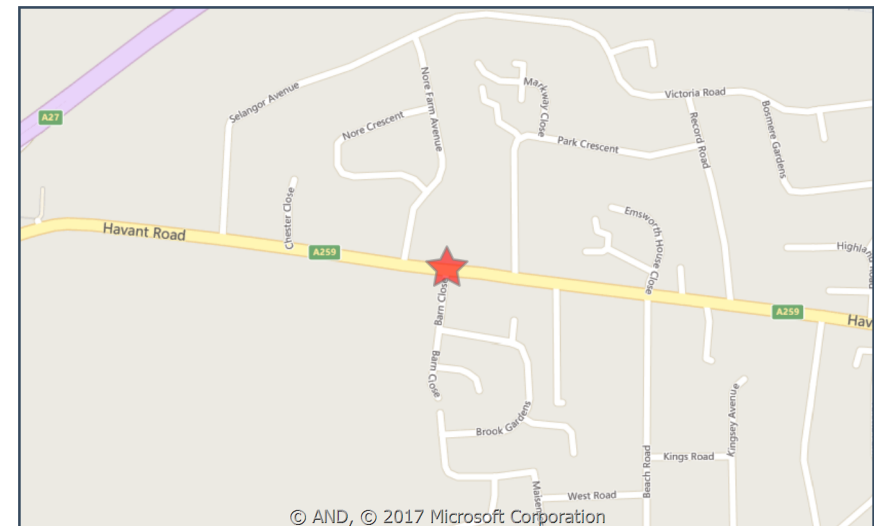

For more information about the data please visit: www.crashmap.co.uk/home/aboutthedata and www.crashmap.co.uk/home/definitions



Vehicles involved

Vehicle Ref	Vehicle Type	Vehicle Age	Driver Gender	Driver Age Band	Vehicle Manoeuvre	First Point of Impact	Journey Purpose	Hit Object - On Carriageway	Hit Object - Off Carriageway
1	Bus or coach (17+ passenger seats)	17	Male	66 - 75	Vehicle proceeding normally along the carriageway, not on a bend	Nearside	Journey as part of work	None	None

Casualties

Vehicle Ref	Casualty Ref	Injury Severity	Casualty Class	Gender	Age Band	Pedestrian Location	Pedestrian Movement
1	1	Slight	Pedestrian	Male	26 - 35	In carriageway, crossing elsewhere within 50 metres of pedestrian crossing	Crossing from driver's nearside

Accident Description:


Accident description text currently unavailable for this highway authority / police force

For more information about the data please visit: www.crashmap.co.uk/home/aboutthedata and www.crashmap.co.uk/home/definitions



crashmap.co.uk

Crash Date:	Monday, May 04, 2015	Time of Crash:	2:08:00 PM	Crash Reference:	2015440149814
Highest Injury Severity:	Slight	Road Number:	A259	Number of Casualties:	1
Highway Authority:	Hampshire			Number of Vehicles:	2
Local Authority:	Havant District (B)			OS Grid Reference:	473782 105973
Weather Description:	Fine without high winds				
Road Surface Description:	Wet or Damp				
Speed Limit:	30				
Light Conditions:	Daylight: regardless of presence of streetlights				
Carriageway Hazards:	None				
Junction Detail:	T or staggered junction				
Junction Pedestrian Crossing:	No physical crossing facility within 50 metres				
Road Type:	Single carriageway				
Junction Control:	Give way or uncontrolled				

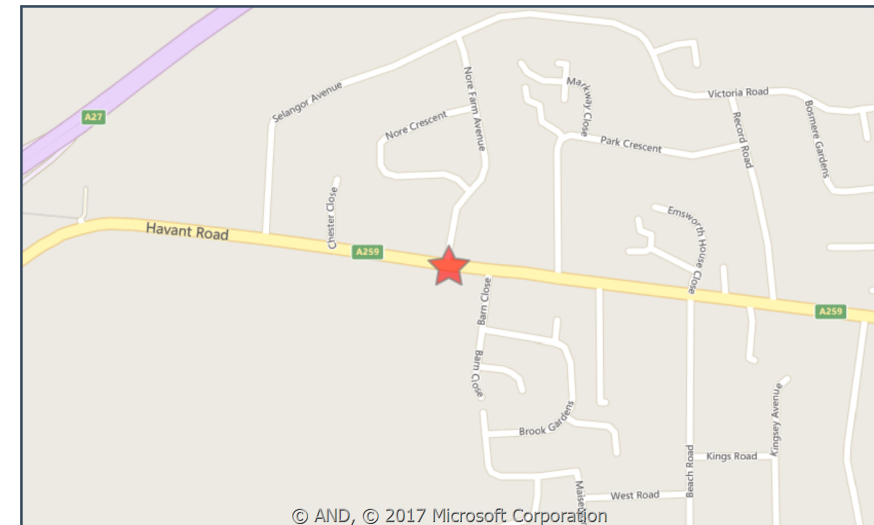

For more information about the data please visit: www.crashmap.co.uk/home/aboutthedata and www.crashmap.co.uk/home/definitions



Vehicles involved

Vehicle Ref	Vehicle Type	Vehicle Age	Driver Gender	Driver Age Band	Vehicle Maneuvre	First Point of Impact	Journey Purpose	Hit Object - On Carriageway	Hit Object - Off Carriageway
1	Motorcycle over 50cc and up to 125cc		2 Male	21 - 25	Vehicle proceeding normally along the carriageway, not on a bend	Front	Other	None	None
2	Van or goods vehicle 3.5 tonnes mgw and under		5 Male	26 - 35	Vehicle is waiting to proceed normally but is held up	Back	Other	None	None

Casualties

Vehicle Ref	Casualty Ref	Injury Severity	Casualty Class	Gender	Age Band	Pedestrian Location	Pedestrian Movement
1	1	Slight	Driver or rider	Male	21 - 25	Unknown or other	Unknown or other

Accident Description:


Accident description text currently unavailable for this highway authority / police force

For more information about the data please visit: www.crashmap.co.uk/home/aboutthedata and www.crashmap.co.uk/home/definitions



crashmap.co.uk

Crash Date:	Tuesday, January 13, 2015	Time of Crash:	6:20:00 PM	Crash Reference:	2015440013884
Highest Injury Severity:	Serious	Road Number:	A259	Number of Casualties:	1
Highway Authority:	Hampshire			Number of Vehicles:	2
Local Authority:	Havant District (B)			OS Grid Reference:	473782 105975
Weather Description:	Fine without high winds				
Road Surface Description:	Wet or Damp				
Speed Limit:	30				
Light Conditions:	Darkness: street lights present and lit				
Carriageway Hazards:	None				
Junction Detail:	T or staggered junction				
Junction Pedestrian Crossing:	No physical crossing facility within 50 metres				
Road Type:	Single carriageway				
Junction Control:	Give way or uncontrolled				

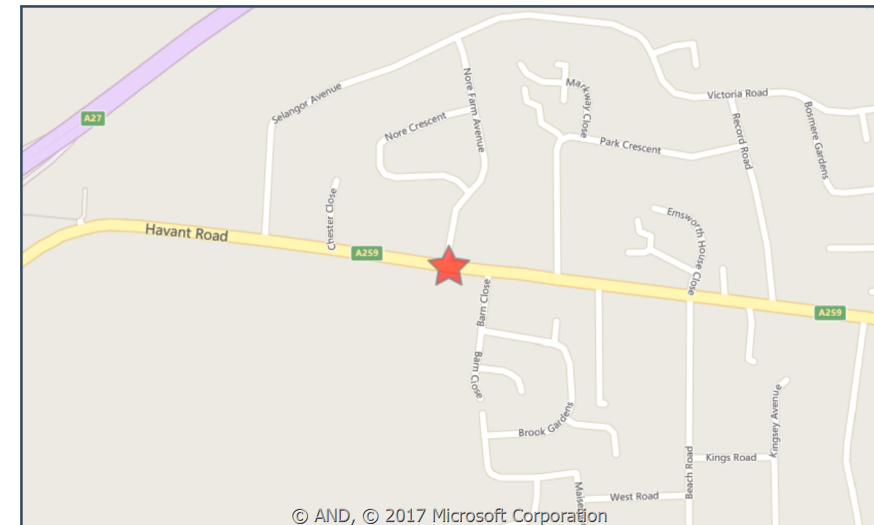

For more information about the data please visit: www.crashmap.co.uk/home/aboutthedata and www.crashmap.co.uk/home/definitions



Vehicles involved

Vehicle Ref	Vehicle Type	Vehicle Age	Driver Gender	Driver Age Band	Vehicle Manoeuvre	First Point of Impact	Journey Purpose	Hit Object - On Carriageway	Hit Object - Off Carriageway
1	Car (excluding private hire)	13	Female	26 - 35	Vehicle is in the act of turning right	Offside	Commuting to/from work	None	None
2	Pedal cycle	-1	Male	46 - 55	Vehicle is passing another moving vehicle on its offside	Front	Commuting to/from work	None	None

Casualties


Vehicle Ref	Casualty Ref	Injury Severity	Casualty Class	Gender	Age Band	Pedestrian Location	Pedestrian Movement
2	1	Serious	Driver or rider	Male	46 - 55	Unknown or other	Unknown or other

Accident Description:


Accident description text currently unavailable for this highway authority / police force

For more information about the data please visit: www.crashmap.co.uk/home/aboutthedata and www.crashmap.co.uk/home/definitions

Appendix E

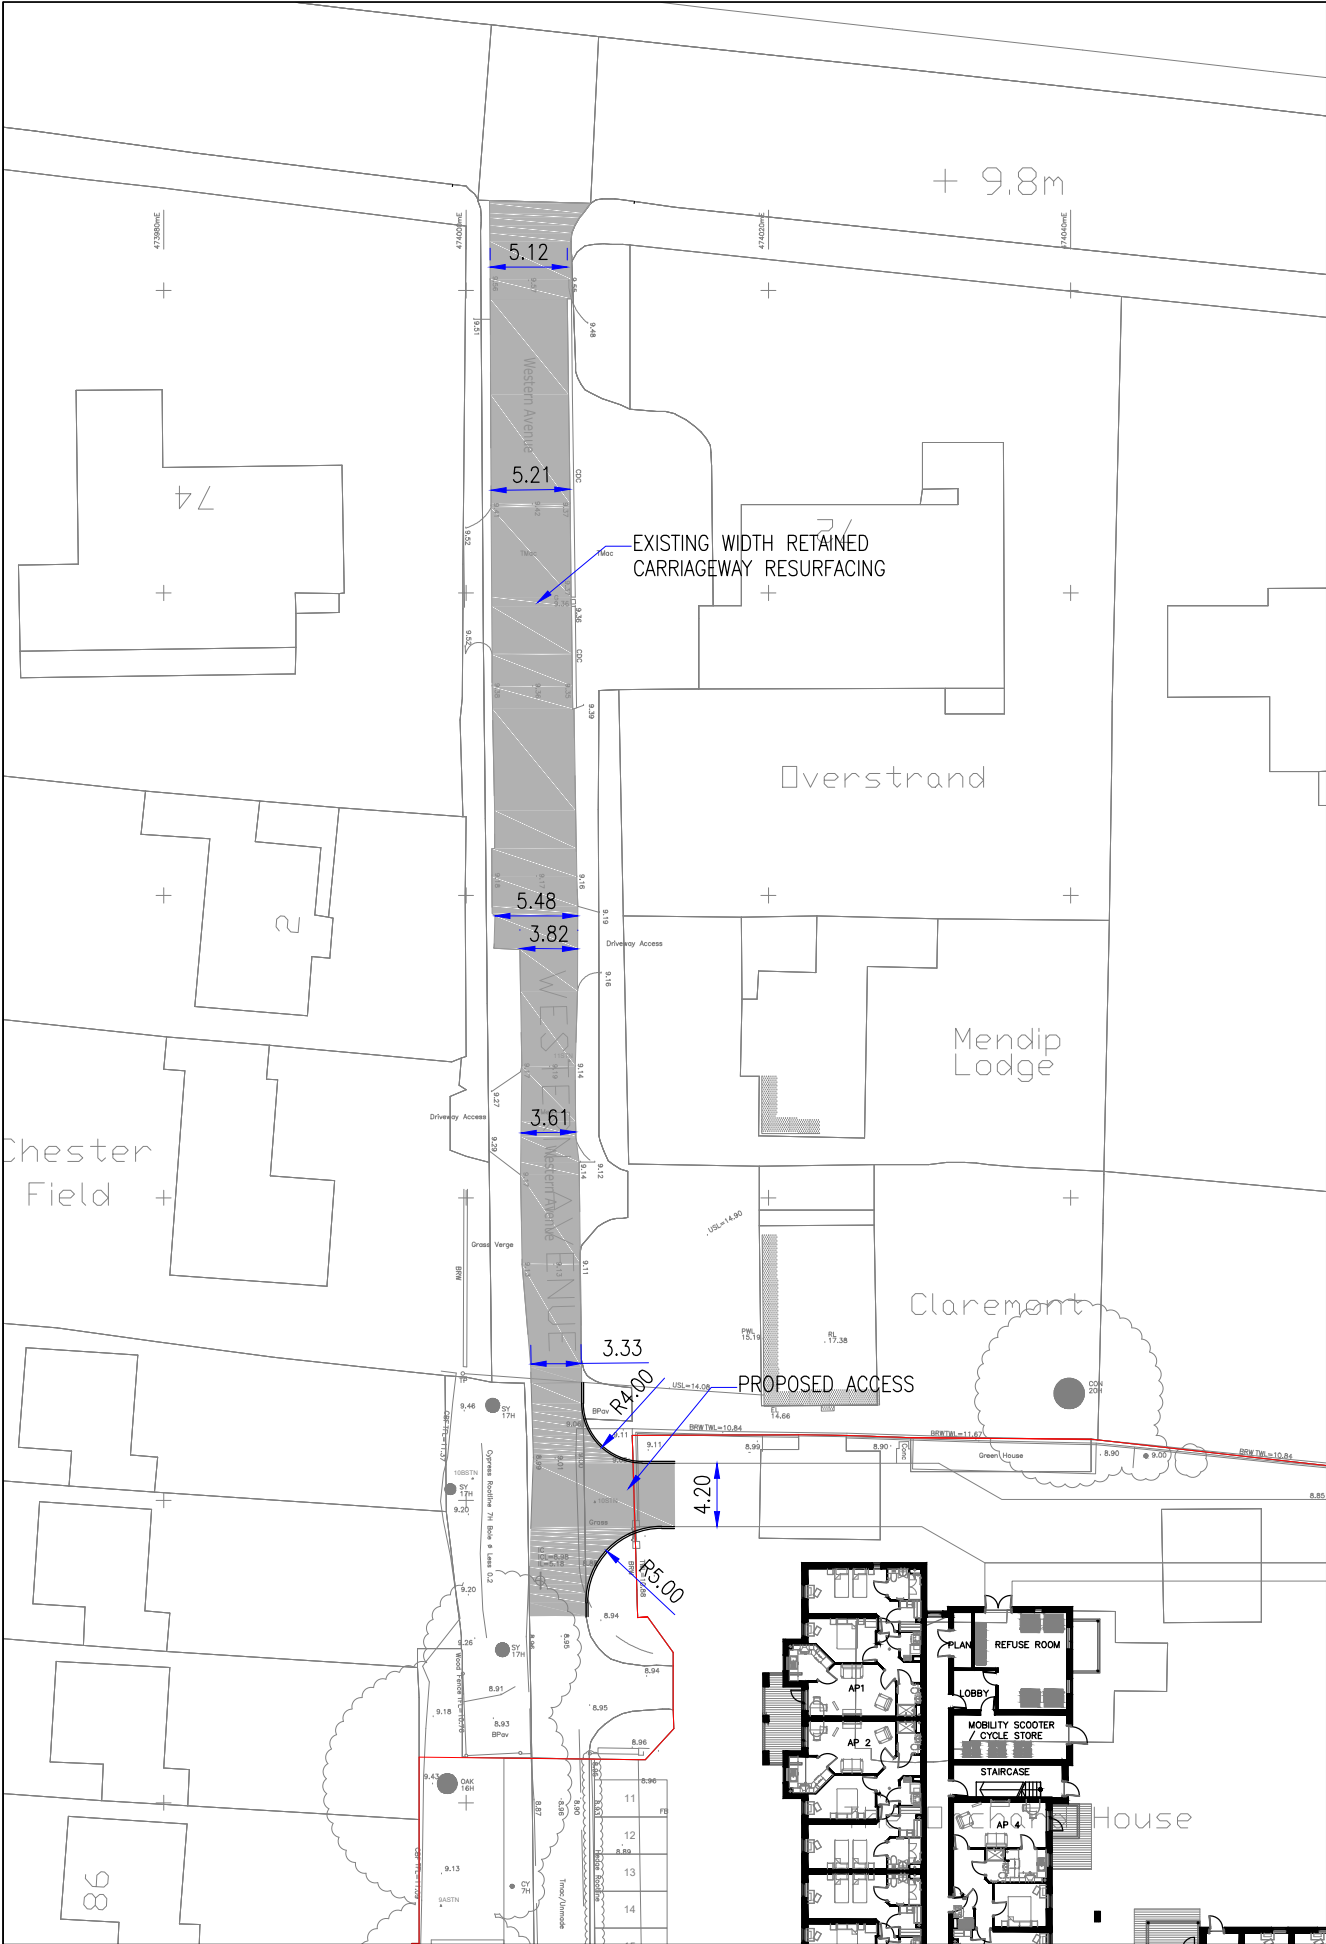

PROPOSED ACCESS

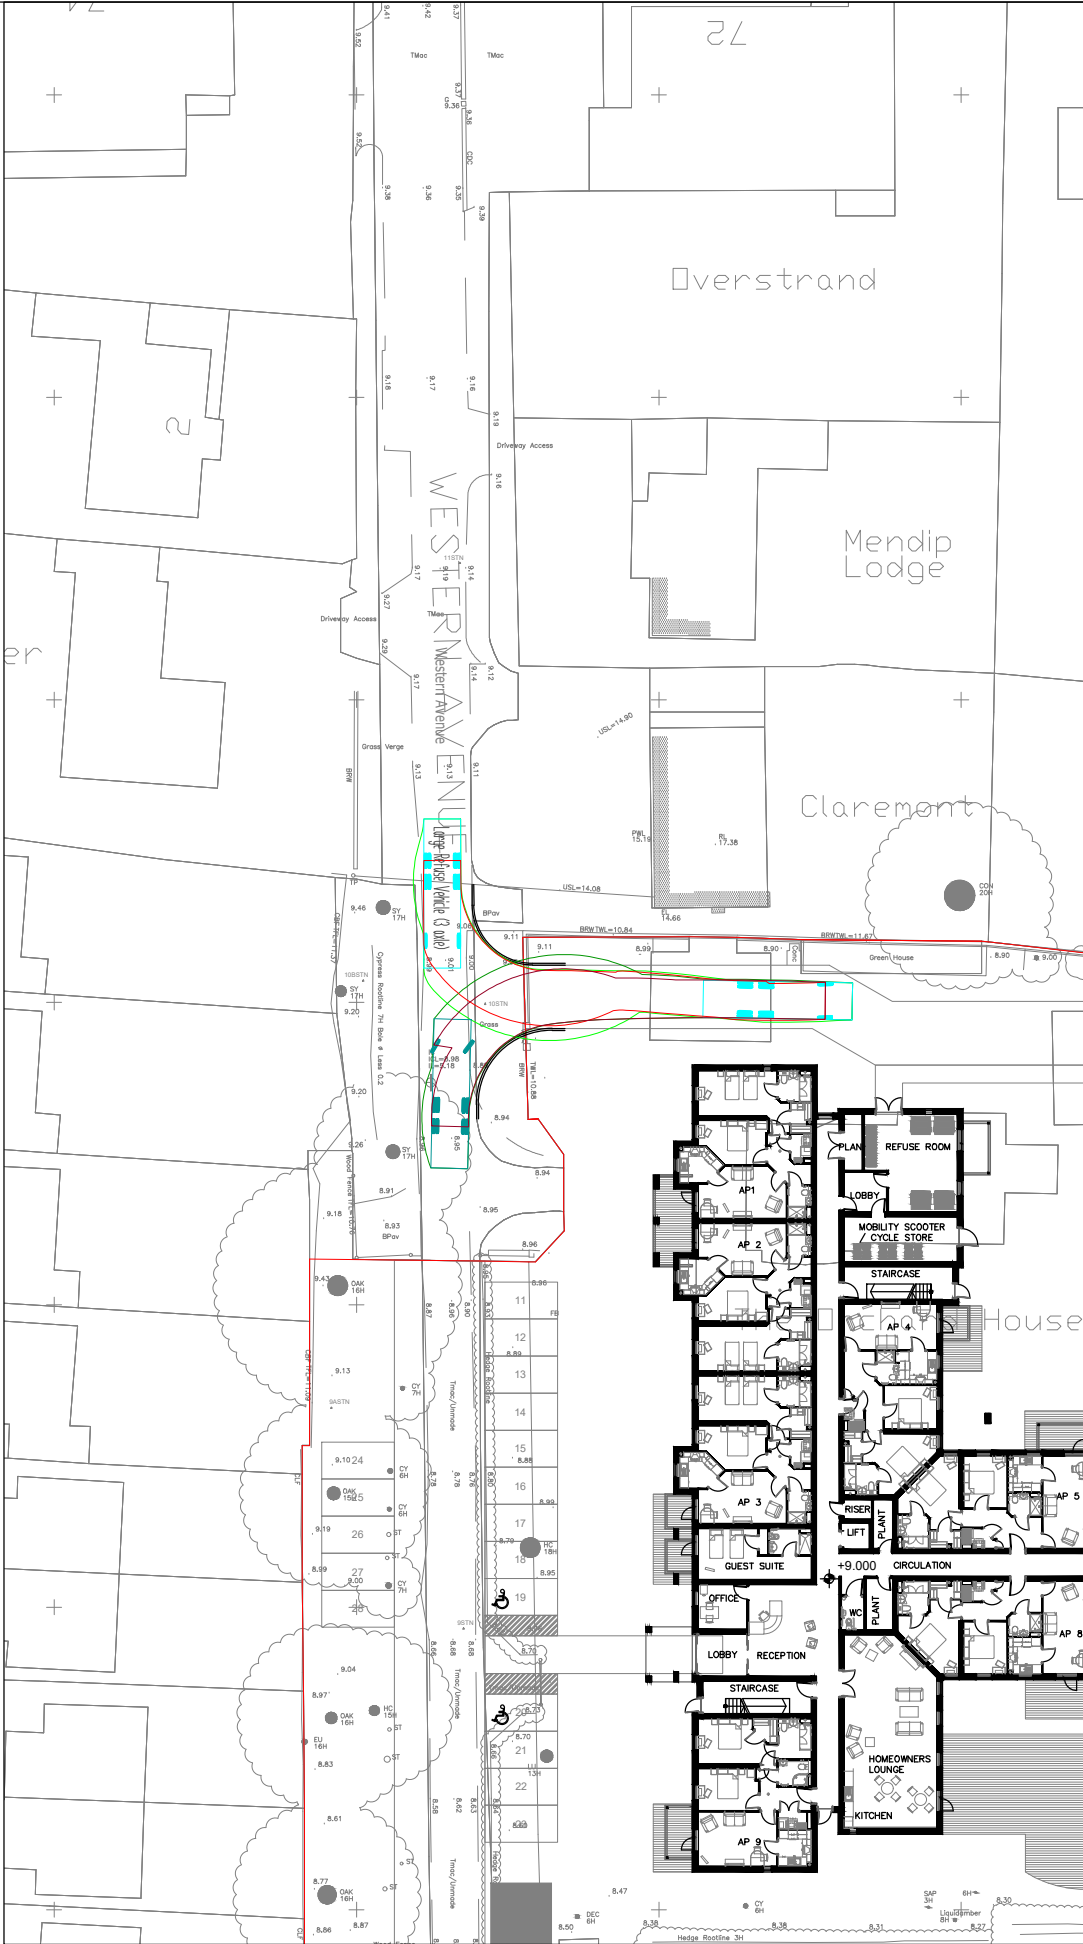


VEHICLE TRACKING

GENERAL NOTES

- THIS DRAWING IS INTENDED TO BE VIEWED IN COMBINATION WITH ALL RELEVANT ARCHITECTS, ENGINEERS, SERVICES AND SPECIALIST DRAWINGS AND SPECIFICATION.
- ANY VARIATIONS OR DISCREPANCIES BETWEEN THESE DRAWINGS IN TERMS OF DIMENSIONS OR DETAILS SHOULD BE DRAWN TO THE ATTENTION OF THE ARCHITECT AND/OR THE ENGINEER FOR CLARIFICATION.
- PAUL BASHAM ASSOCIATES ACCEPTS NO RESPONSIBILITY FOR THE ACCURACY OF BACKGROUND INFORMATION PRODUCED BY THIRD PARTIES – THIS MUST BE TREATED AS INDICATIVE ONLY.
- ALL DIMENSIONS AND LEVELS ARE IN METRES. DO NOT SCALE THIS DRAWING, PRINT, PLOT OR DISK.
- THIS DRAWING SHOULD ONLY BE USED FOR CONSTRUCTION IF THE PROJECT PHASE IN THE TITLE FRAME BELOW IS SHOWN AS "CONSTRUCTION". PAUL BASHAM ASSOCIATES TAKE NO RESPONSIBILITY FOR CONSTRUCTION WORKS UNDERTAKEN TO DRAWINGS WHICH ARE NOT MARKED UNDER THIS PHASE.



VEHICLE PROFILE

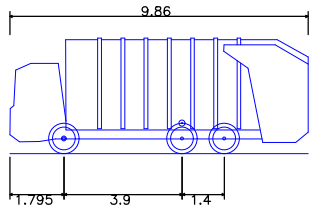

Large Refuse Vehicle (3 axle)
Overall Length 9.860m
Overall Width 2.450m
Overall Body Height 3.814m
Min Body Ground Clearance 0.366m
Track Width 2.450m
Lock to Lock Time 4.00s
Curb to Curb Turning Radius 9.500m



Project Name	Title	Client	Checked By	Checked Date	Scale	(AT A3 SIZE)		
THE ORCHARD HOUSE, WESTERN AVENUE EMSWORTH	PROPOSED ACCESS AND VEHICLE TRACKING	McCarthy & Stone The UK's leading retirement housebuilder	JH	11.04.17	1:500	Client Drawing No.	PBA Drawing No.	Revision
Project Phase			Drawn By	Drawn Date		-	034.0099.004	-
PRELIMINARY			EK	11.04.17				

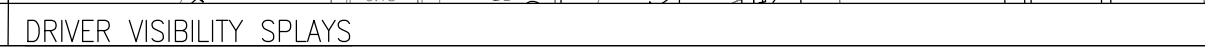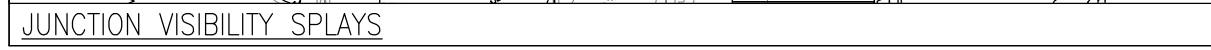

-	----	__-__-__	--	--
Rev	Description	Date	By	Chkd

Project Name	Title	 Paul Basham Associates Ltd Lancaster Court, 8 Barnes Wallis Road, Fareham, PO15 5TU 01489 668134 info@paulbashamassociates.com www.paulbashamassociates.com	Client	 McCarthy & Stone The UK's leading retirement housebuilder	Checked By	Checked Date	Scale		
THE ORCHARD HOUSE, WESTERN AVENUE EMSWORTH					JH	18.05.17	1:250		
Project Phase	JUNCTION VISIBILITY AND DRIVER VISIBILITY SPLAYS				Drawn By	Drawn Date	Client Drawing No.	PBA Drawing No.	Revision
PRELIMINARY					SN	18.05.17	-	034.0099.006	-