


Existing Site Section A-A @ 1:100

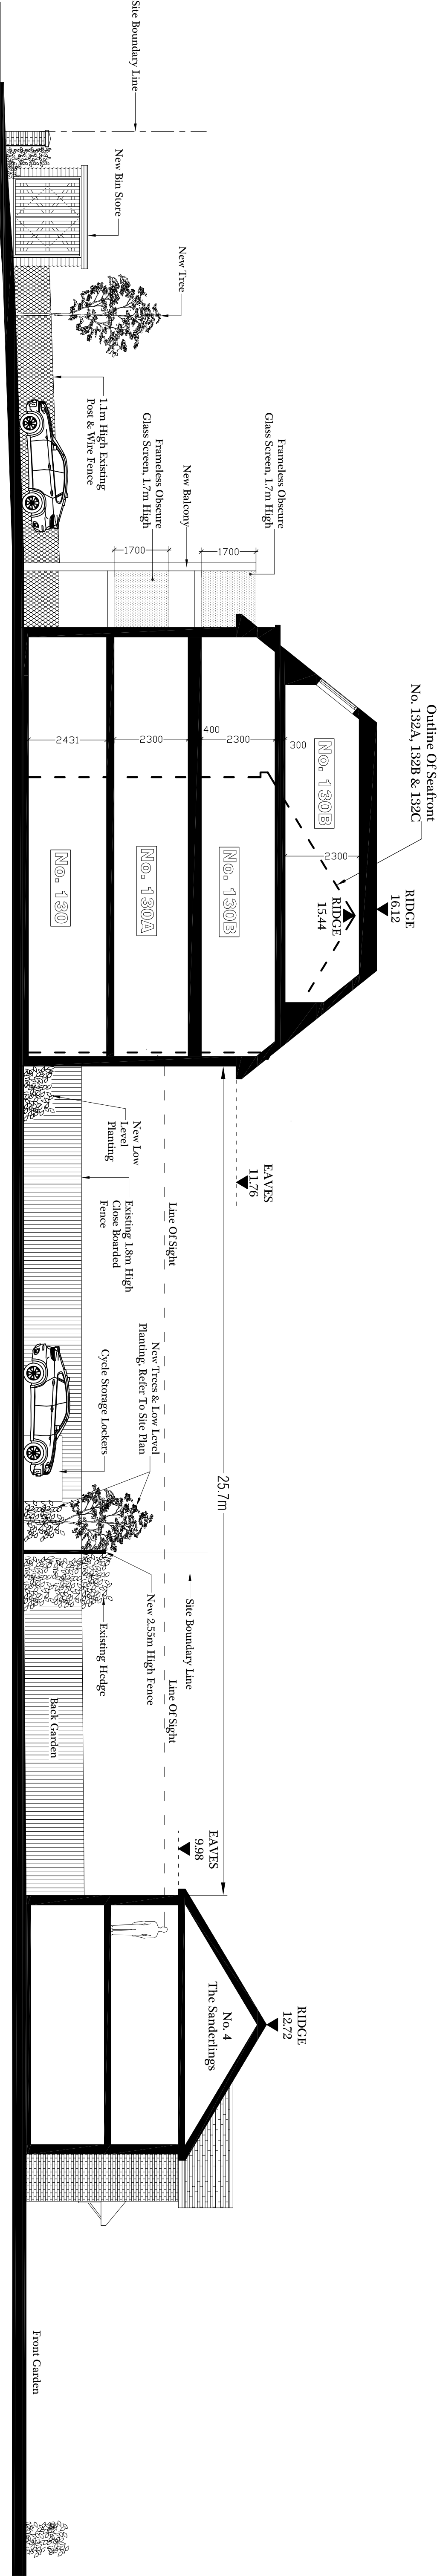

Proposed Site Section B-B @ 1:100

Revisions	
REV A	NEW GLAZED SCREEN AND BALCONIES NEW HIGH GLAZED SCREEN ADDED TO 1ST & 2ND FLOOR BALCONIES NEW TREES & SHRUB PLANTING • NEW 2.55m HIGH FENCE SHOWN TO BOUNDARY JAT 14.6.17

GRAHAM ASH ARCHITECTS CHARTERED ARCHITECTS TOWN PLANNING CONSULTANTS 651 Leab Road, Graham Ash Architects, Llanelli, SA30 9JF TELEPHONE 01794 31506 Or 07786 45105 WEBSITE: www.grahamash.co.uk		TITLE: Existing Site Section A-A Proposed Site Section B-B	
CLIENT: Mr D Aylward	DESIGNED BY GA	DATE 17-5-16	PRIN / DRAW BY: JAT
PROJECT: Llama Court, Seafrost, (128-130) Hayling Island, PO11 9HW	PLOTTED 14-6-17	REV: A	
SCALE @ 1:100 0 1 2 3 4 5m 1:100	PURPOSE OF ISSUE: ☒ Information ☐ Approval ☐ Tender ☐ Construction		
DWG. NO. 15:027:09 REV A			