




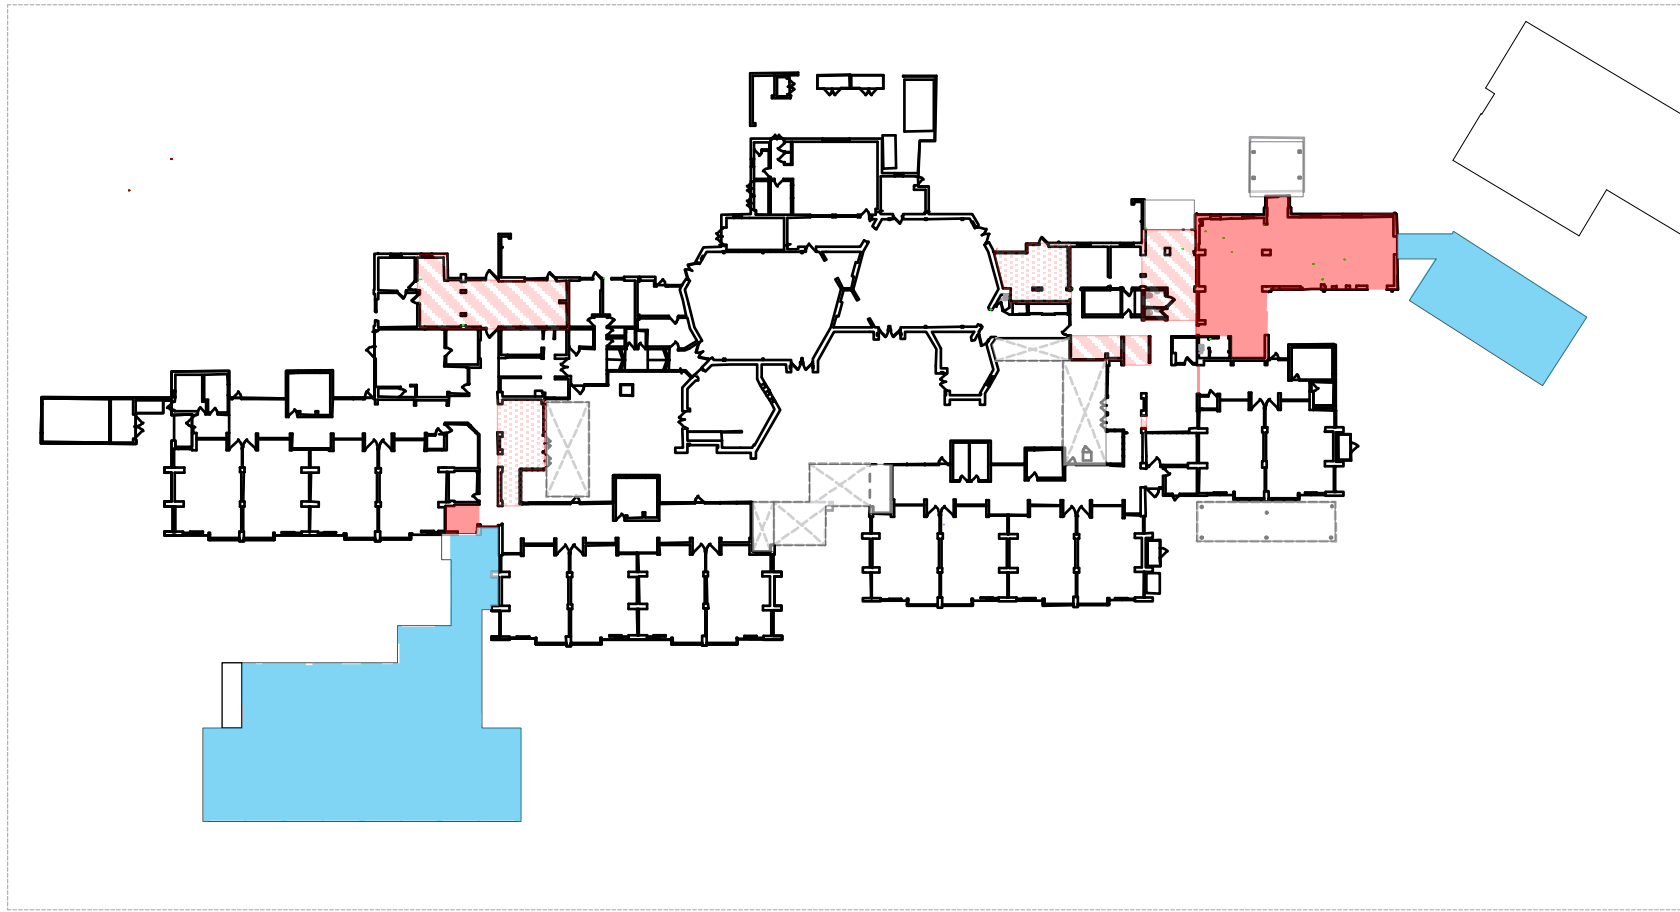

- Key:
- Light Refurbishment - Alteration works (non-structural) include building new wall partitions, allowance for new floor finishes, redecoration of walls/ceilings/joinery & new furniture
 - Medium Refurbishment - Alteration works include demolishing wall studs, building new partitions, allowance for redecorating walls/joinery, new floor finishes, suspended ceilings, lighting & new furniture
 - High Refurbishment - Alterations to existing building including structure or demolishing external & internal walls, building new partitions with new decorations, carpet, ceilings, changing M&E installations & new furniture
 - New Build
 - Remains As Existing

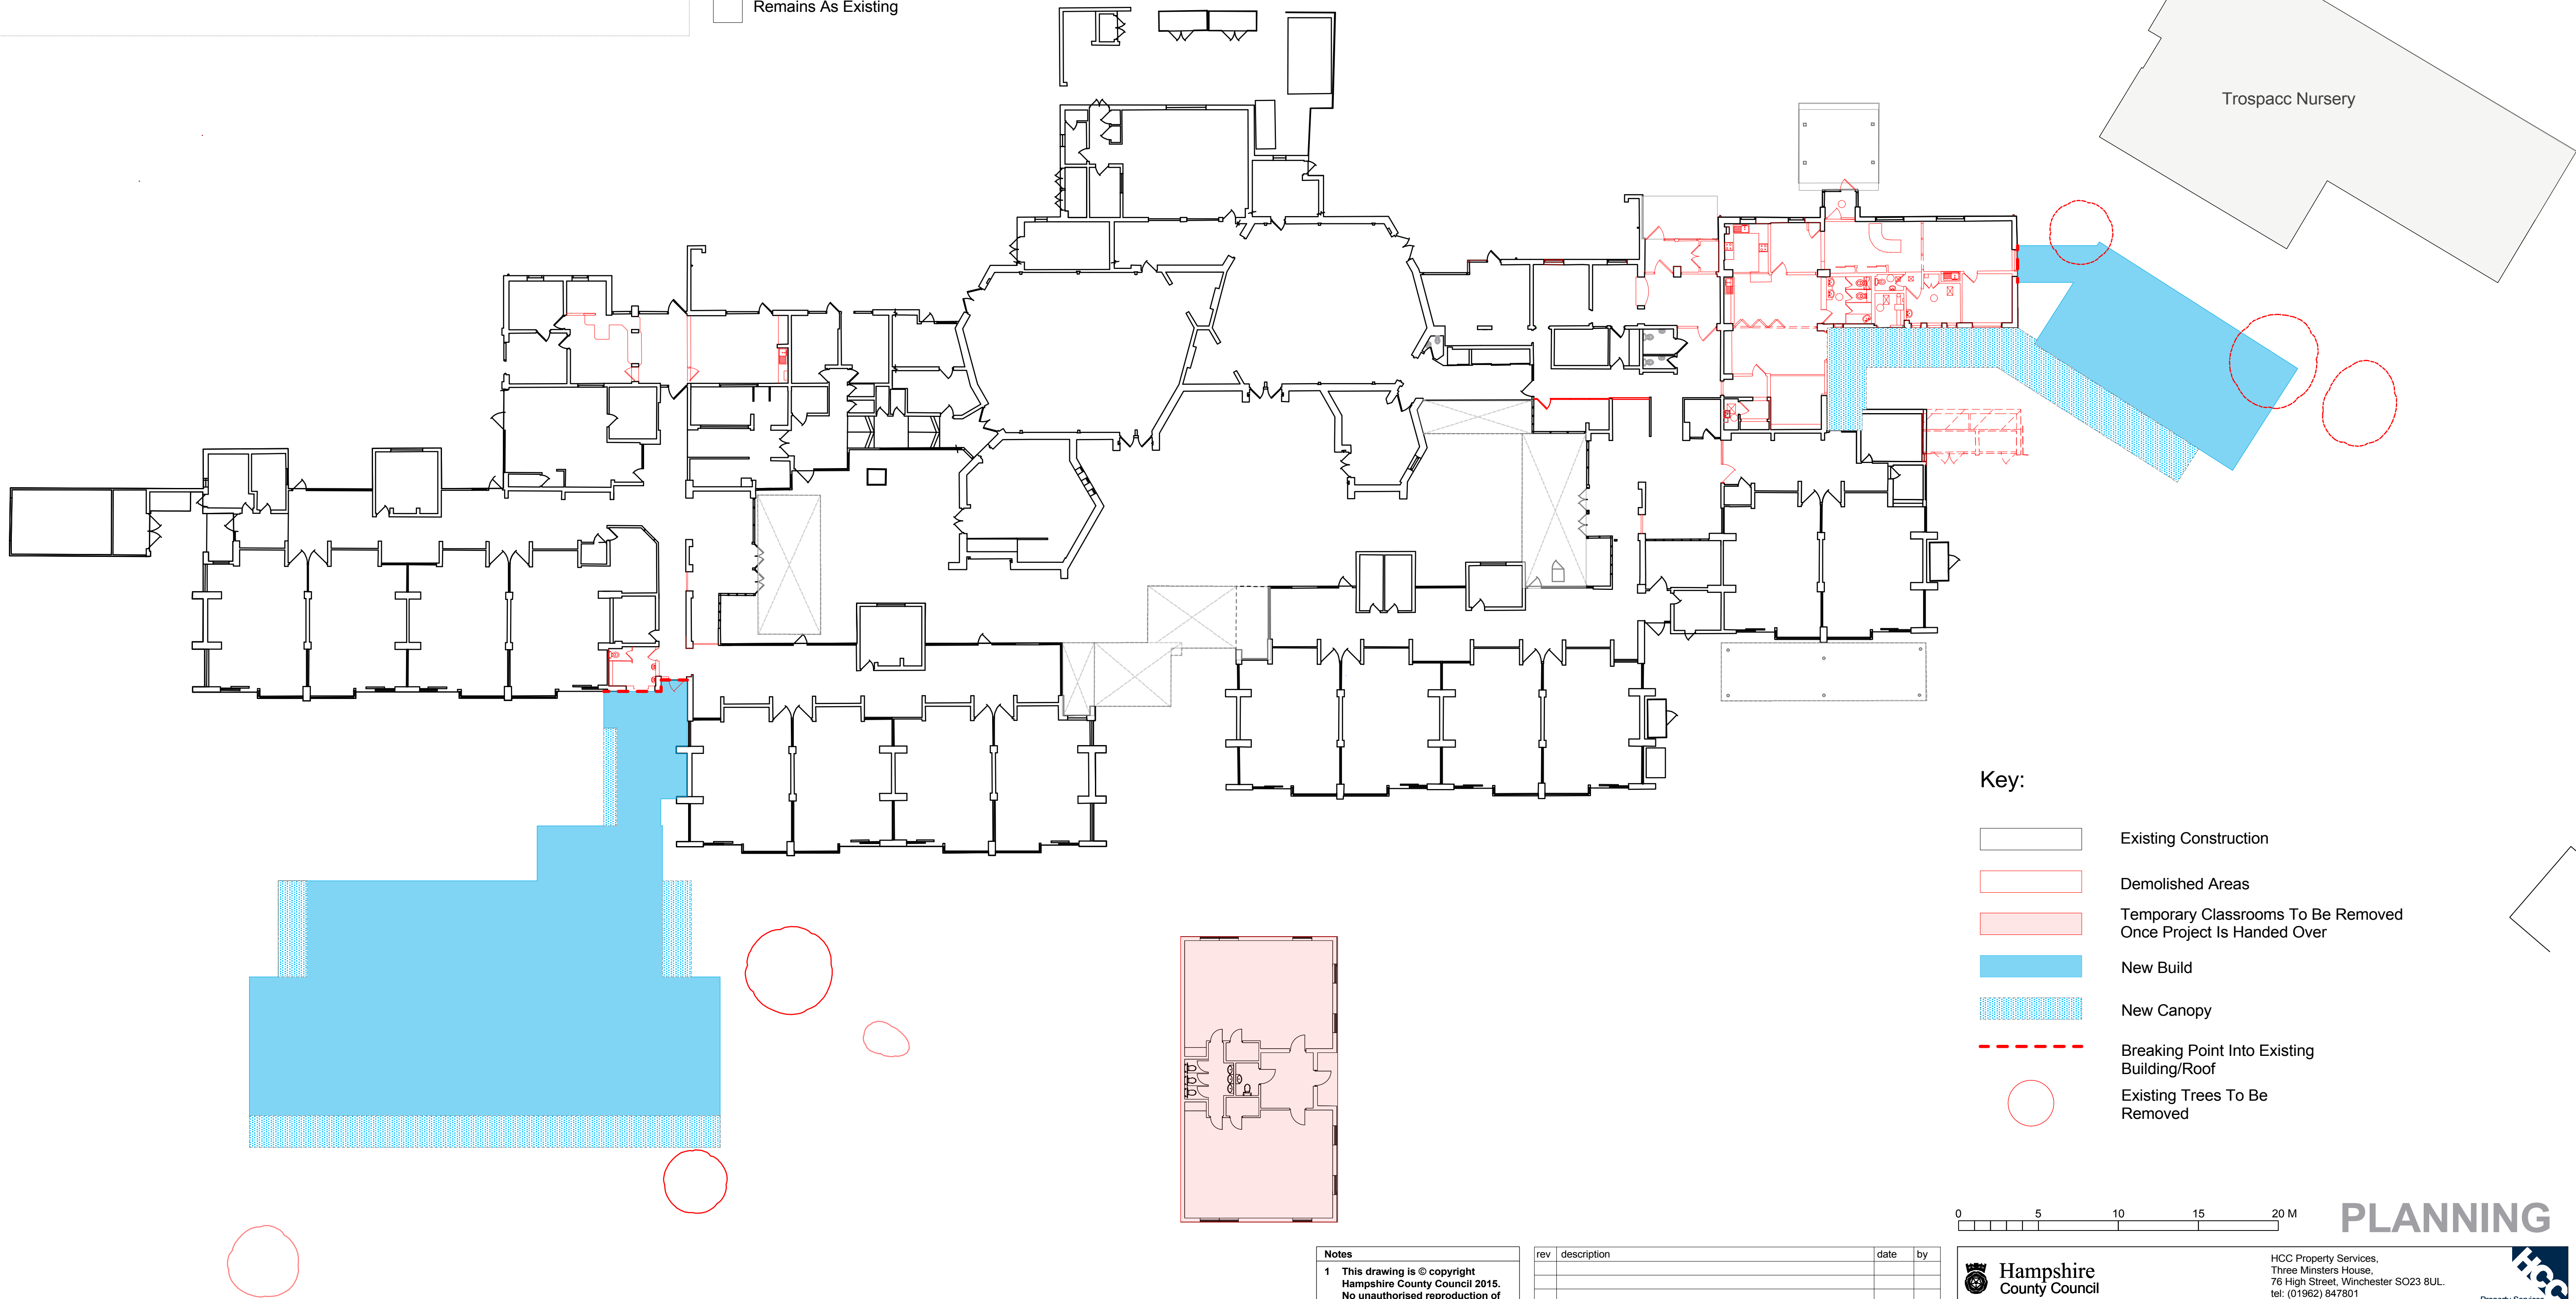

- Key:
- Existing Construction
 - Demolished Areas
 - Temporary Classrooms To Be Removed Once Project Is Handed Over
 - New Build
 - New Canopy
 - Breaking Point Into Existing Building/Roof
 - Existing Trees To Be Removed

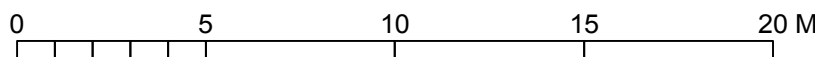

PLANNING

Notes

- This drawing is © copyright Hampshire County Council 2015. No unauthorised reproduction of any kind is permitted.
- No Dimensions to be scaled from this drawing
- This map is reproduced from Ordnance Survey material with the permission of Ordnance Survey on behalf of the controller of Her Majesty's Stationery Office © Crown copyright. Unauthorised reproduction infringes Crown Copyright and may lead to prosecution or civil proceedings. (100019180), (2015)

rev	description	date	by

 Hampshire County Council				HCC Property Services, Three Minsters House, 76 High Street, Winchester SO23 8UL. tel: (01962) 847801			
PROJECT Hampshire County Council Trosnant infant & Junior Schools 1FE Expansion				SHEET CONTENTS Demolition Plan			
SCALE 1:200 @A1 1:400 @A3	DATE 20/10/16	DRAWN. VM	CHKD. CH	DRAWING No. P10759-A-2100	REVISION		