


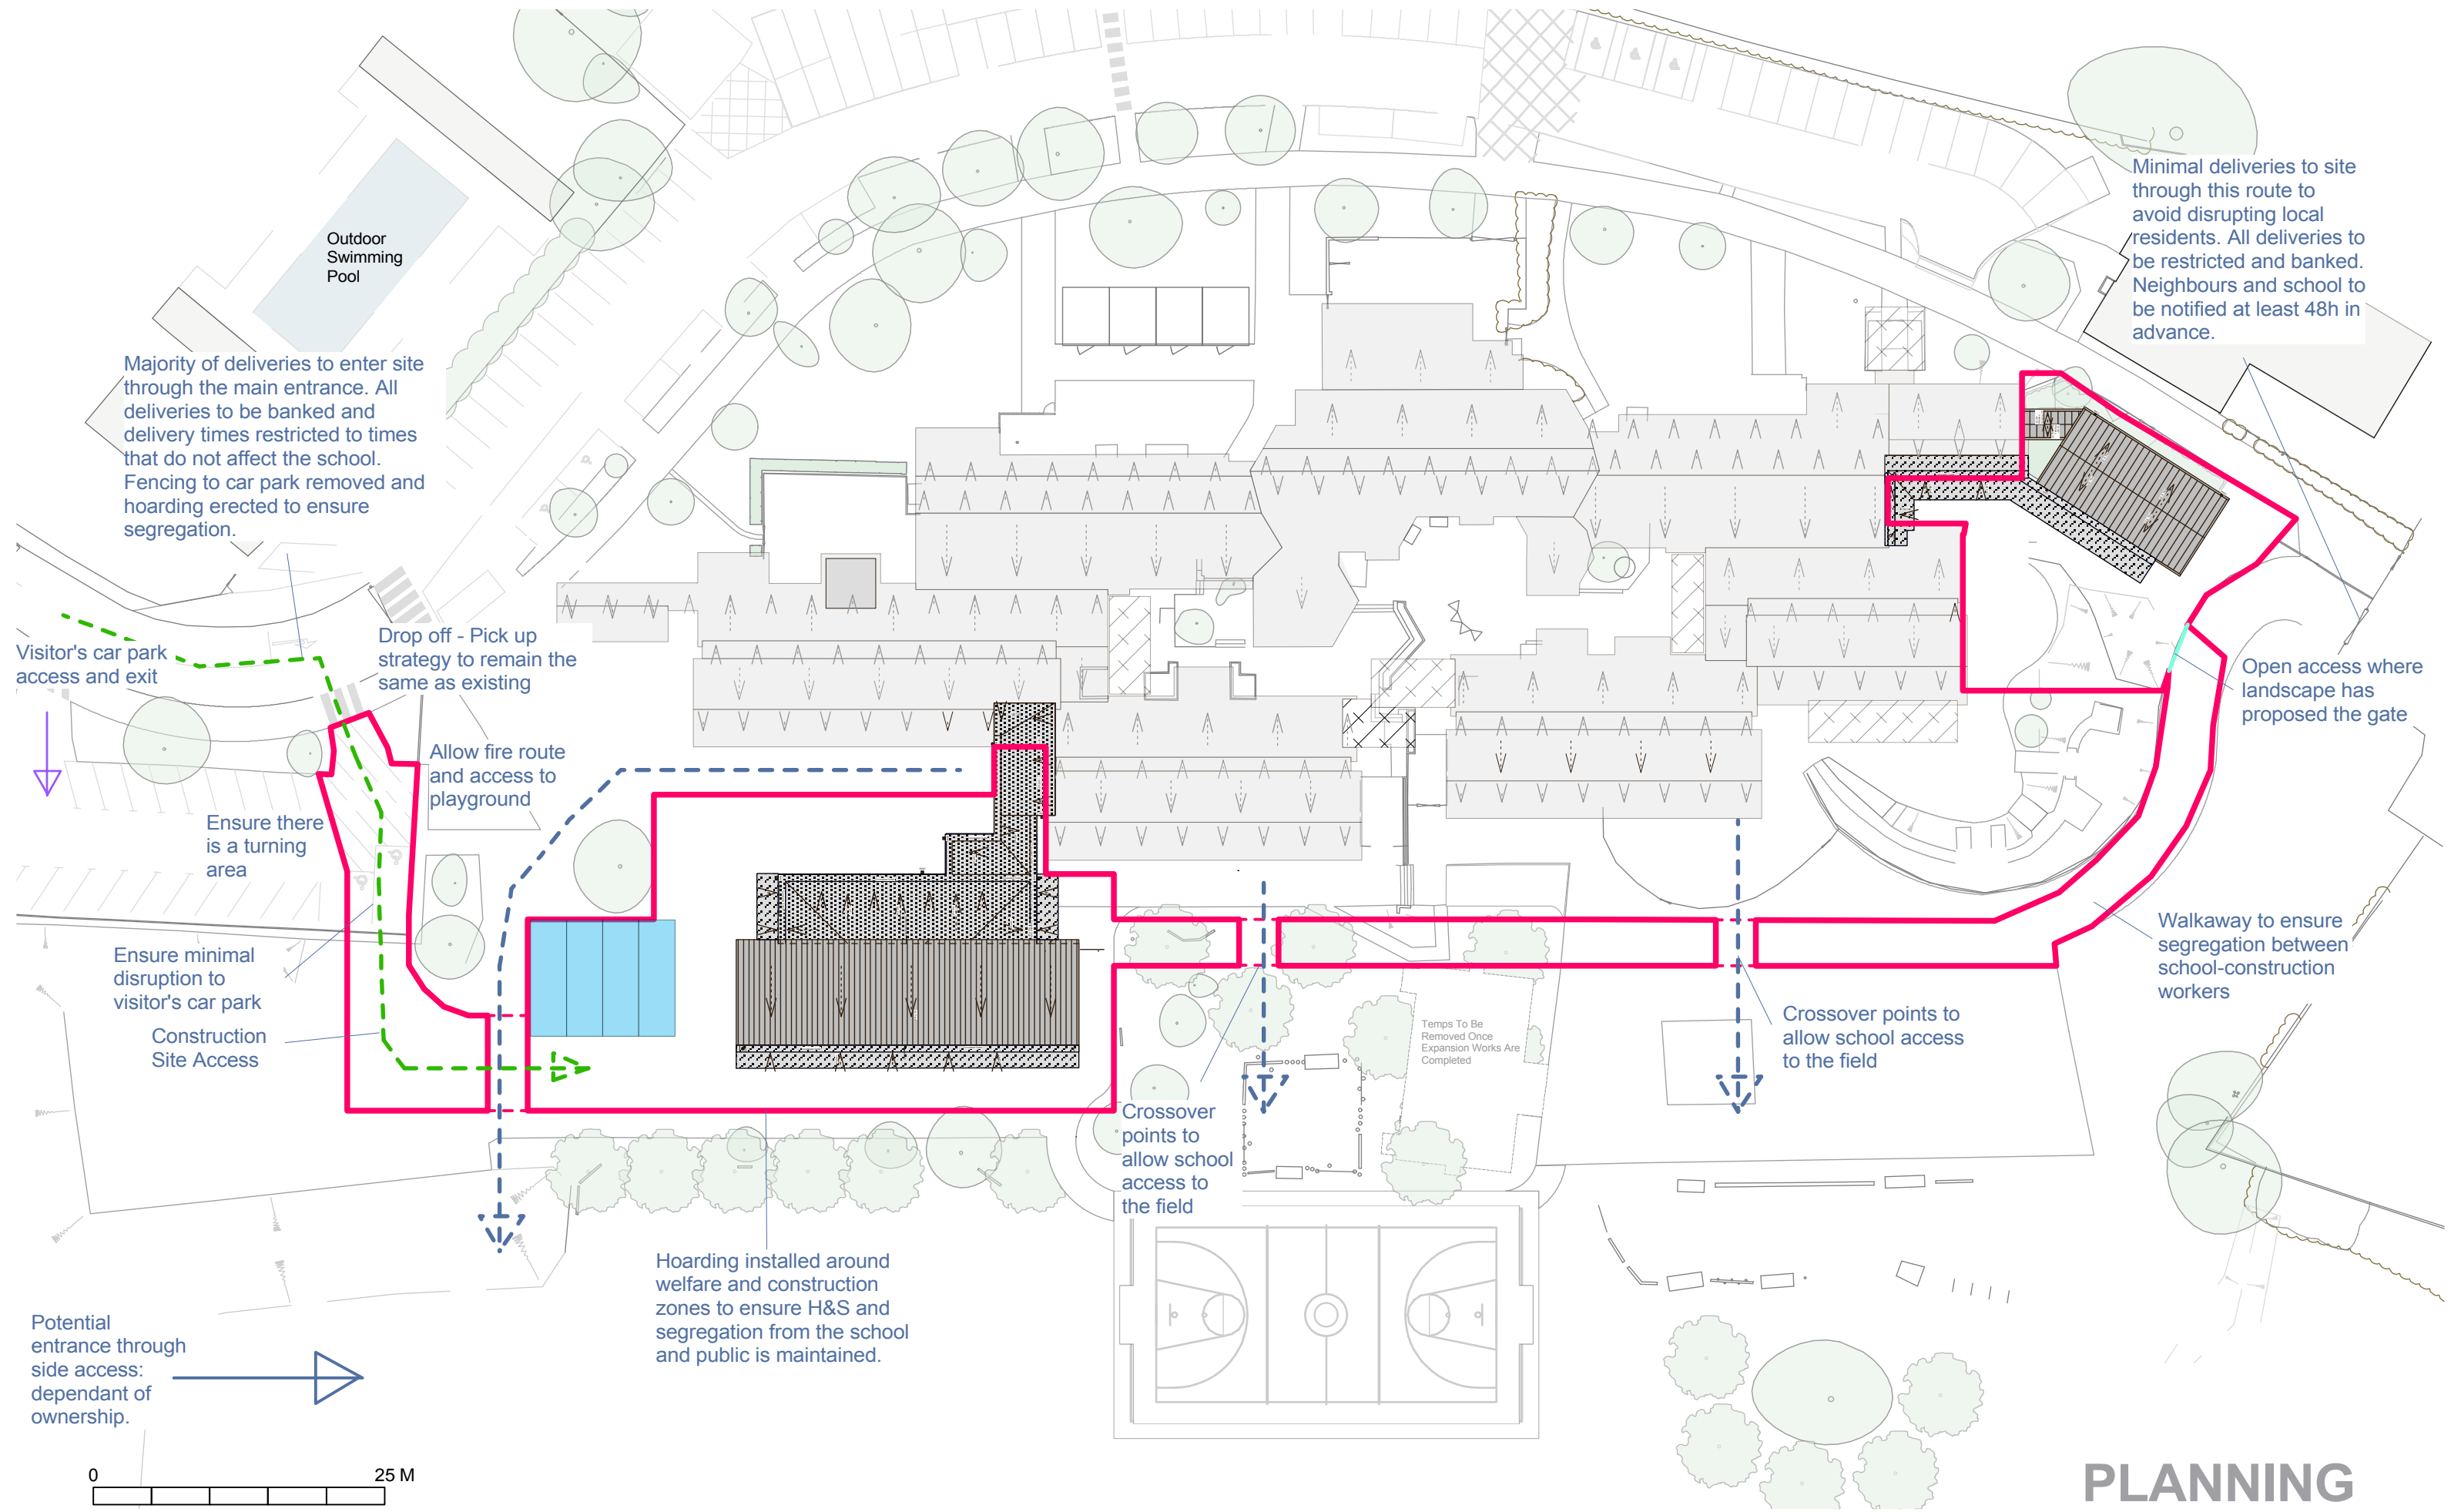

 Hampshire
County Council

North

HCC Property Services,
Three Minsters House,
76 High Street, Winchester SO23 8UL.
tel: (01962) 847801

Notes

- 1 This drawing is © was produced by Hampshire County Council for Beard. No unauthorised reproduction permitted. All rights reserved.
- 2 No dimensions are to be scaled from this drawing, site layout is indicative only.
- 3 This map is reproduced from Ordnance Survey material with the permission of Ordnance Survey on behalf of the controller of Her Majesty's Stationery Office © Crown Copyright. Unauthorised reproduction infringes Crown Copyright and may lead to prosecution or civil proceedings. (100019180), (2016)

-The deliveries will be programed to avoid the busiest times of the day, and all construction related vehicles movements will be banned during the school pick up and drop off periods.

-Wheel washing is considered in specific circumstances, but the duty for inclusion in the construction phase health and safety plan is passed to the contractor.

-No contractor car parking should be provided on site, unless this is within the contractors' compound.

-The turning area for construction traffic will be included in the PCI issued to the contractor. The contractor will be responsible for determining traffic plans and detail should be included in the construction phase health and safety plan.

-Any construction materials stored on site should be safe and within the contractors compound. Material and fuels for construction are to be stored in accordance with the minimum standards as set out by HSG 150 and HCC requirements. Topsoil is to be stored separate from subsoil in mounds not exceeding 1.5m high. Detestious materials are to be stored separately for disposal to a registered tip. Recycling is to be encouraged by using clearly identified waste skips.

PROJECT				SHEET CONTENTS		
Hampshire County Council Trosnant infant & Junior Schools 1FE Expansion				Proposed Site Logistics & Traffic Management		
SCALE	DATE	DRAWN.	CHKD.	DRAWING No.	REVISION	
1:250@A1 1:500@A3	17/11/16	VM	CH	P10759-A-1600		
				FILE REF.	File name	