


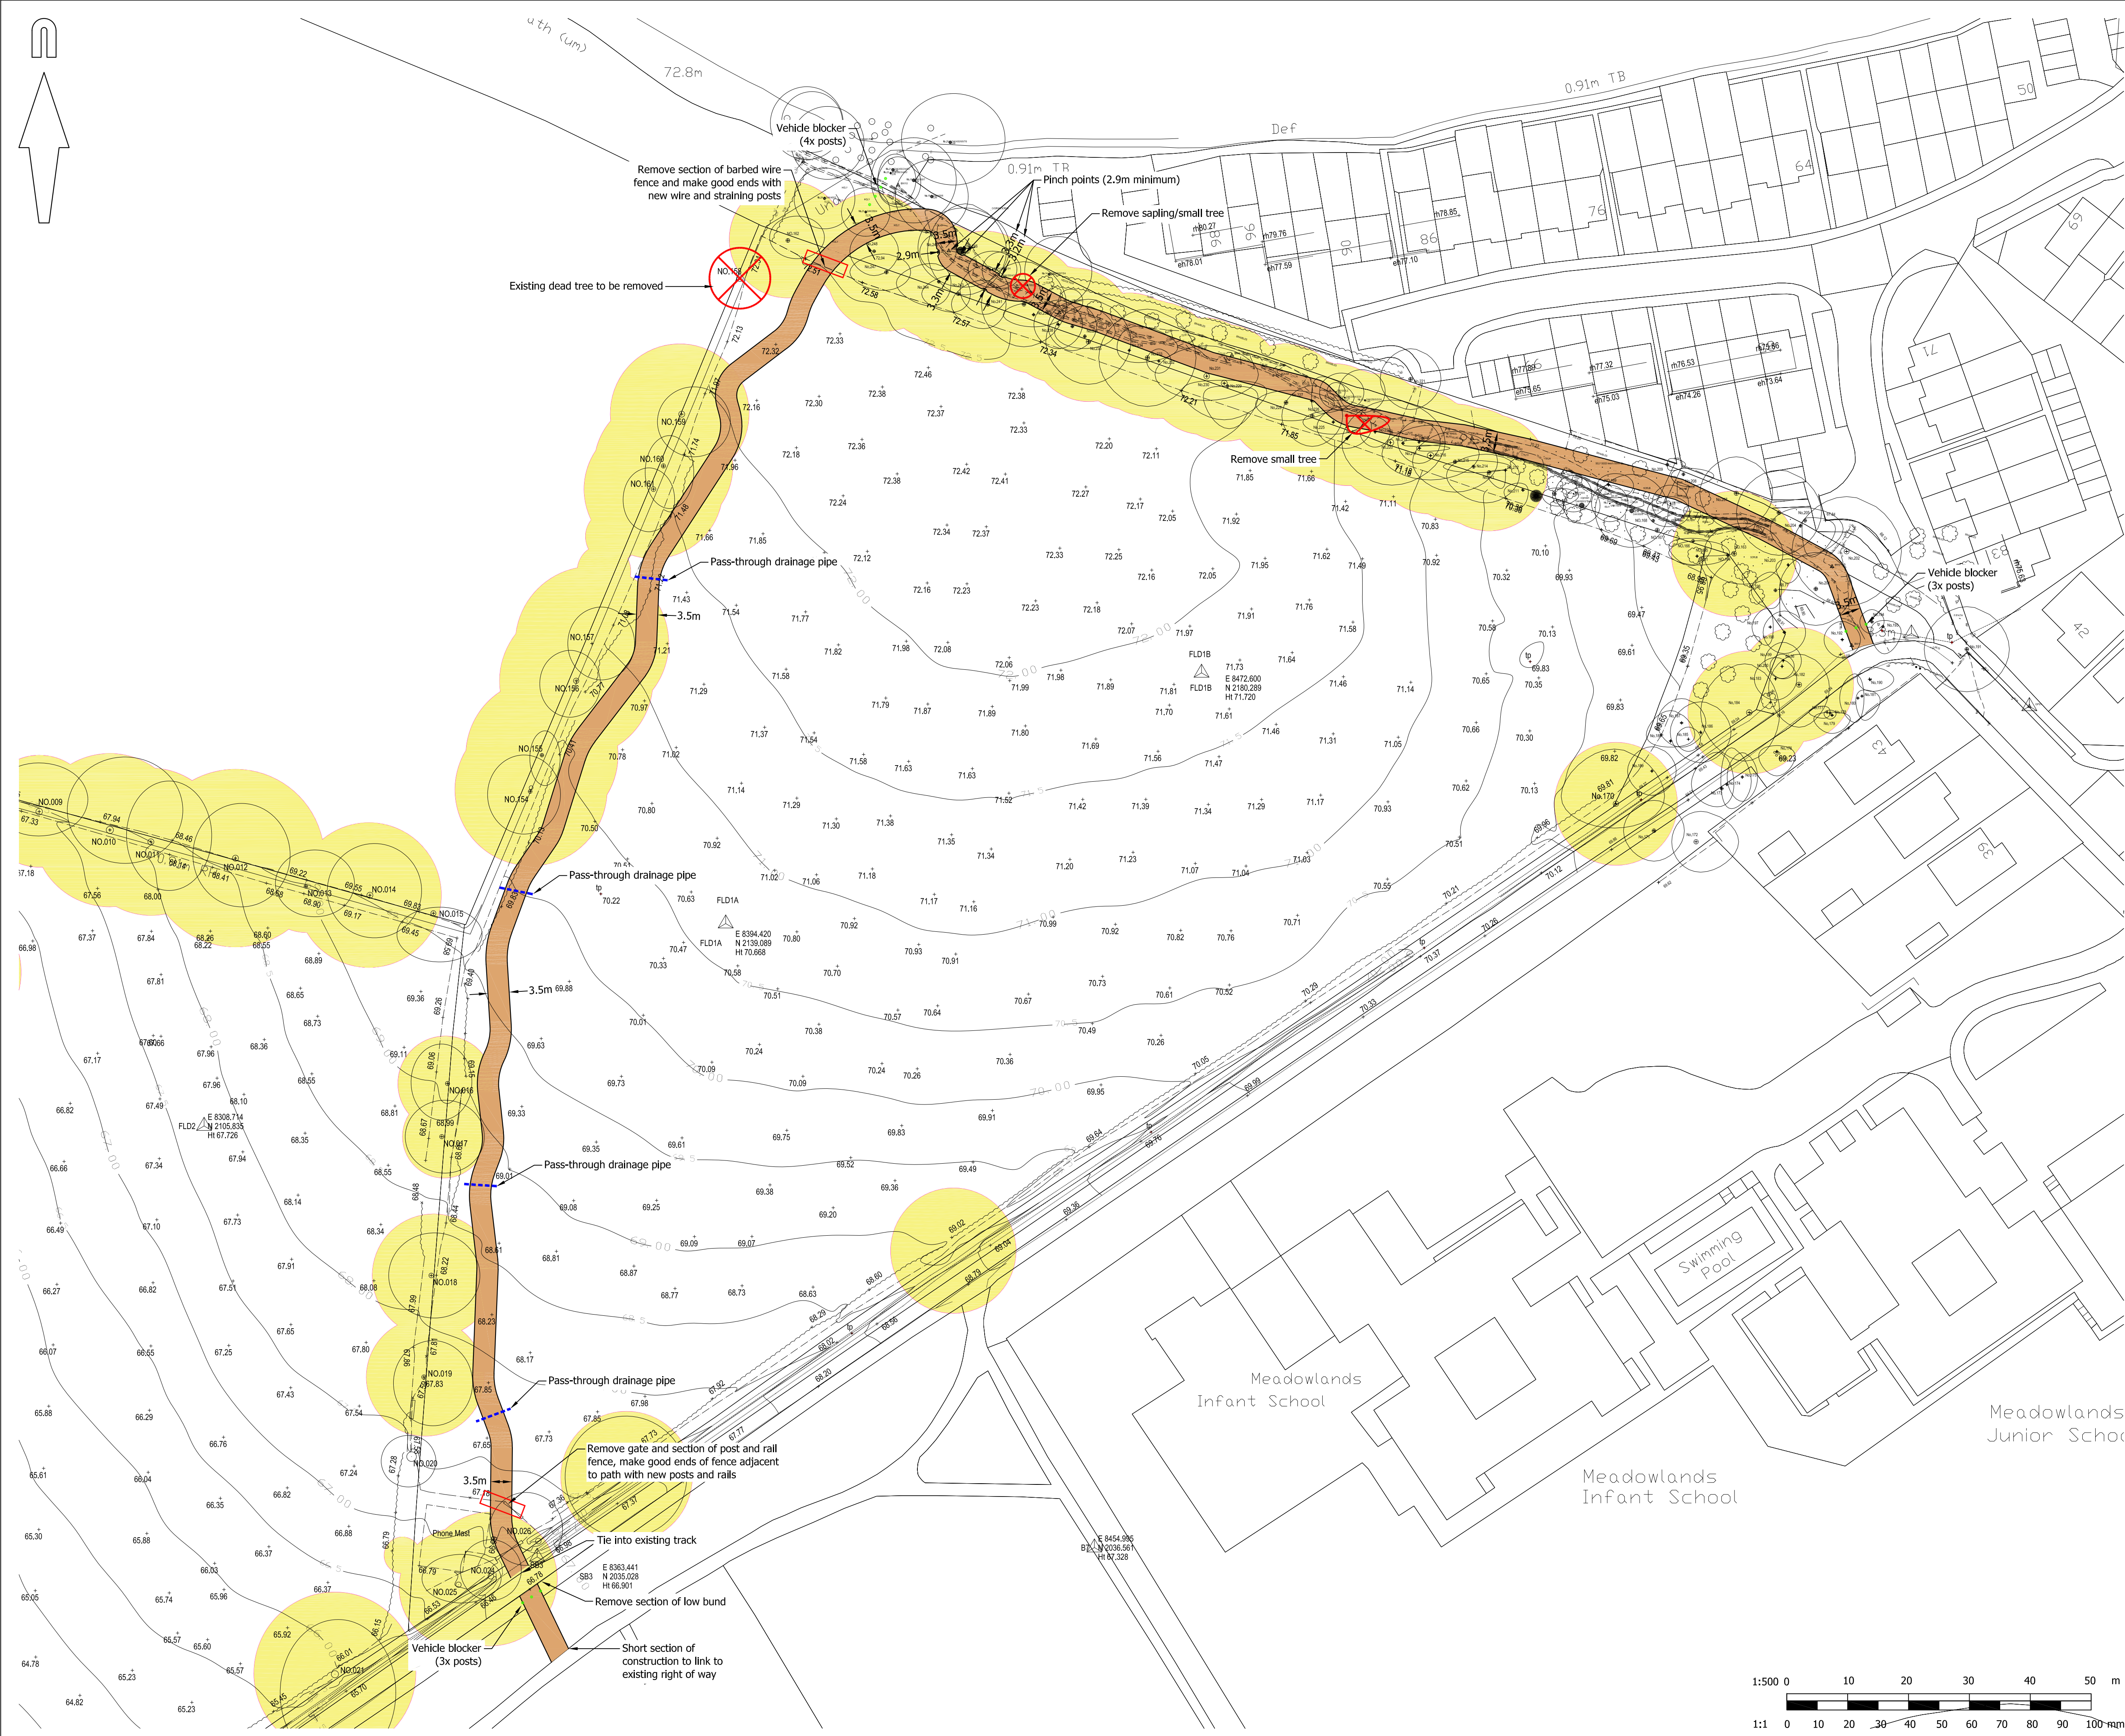

© Mayer Brown Limited Copyright. The drawings, information and data recorded in this document ("the information") is the property of Mayer Brown. This document and the information are solely for the use of the authorised recipient and this document may not be used, copied or reproduced in whole or part for any purposes other than which it was supplied by Mayer Brown. Mayer Brown makes no representation, undertakes no duty and accepts no responsibilities to any third party who may use or rely upon this document or the information.

A1 ORIGINAL

- © Crown copyright, all rights reserved. 2016. Licence number 100002189.
- Key:
- Proposed right of way
 - Proposed vehicle blocker
 - Trees to be removed
 - Root Protection Areas (RPAs): Preliminary tree constraints for important trees based on BS 5837 guidance. No significant ground disturbance and limited scope for encroachment

- Notes:
- Numbers and arrangement of vehicle blocker posts to be agreed on site following vegetation clearance.
 - This drawing shall be read in conjunction with:
 - GTWCROFT_ROW/700 - No dig bridleway construction
 - GTWCROFT_ROW/701 - Pass through drainage detail
 - GTWCROFT_ROW/702 - Vehicle blocker details
 - GTWCROFT_ROW/703 - Vegetation clearance envelope through trees

FOR TENDER
NOT FOR CONSTRUCTION

rev.	amendment	checked	date
------	-----------	---------	------

m3
mayer brown

Mayer Brown Limited Lion House
Oriental Road Woking Surrey GU22 8AR
Telephone 01483 750 508 Fax 01483 750 437
wokingoffice@mayerbrown.co.uk www.mayerbrown.co.uk

client
grainger plc
Investing in homes since 1912

project
**WOODCROFT FARM
RIGHTS OF WAY**

scale	1:500	drawn by	HJ	checked by	PAS
-------	-------	----------	----	------------	-----

date	OCTOBER 2016	cad file	GA_01.dwg
------	--------------	----------	-----------

title
GENERAL ARRANGEMENT

drawing number	GTWCROFT_ROW/GA/01	rev.	
----------------	--------------------	------	--

