
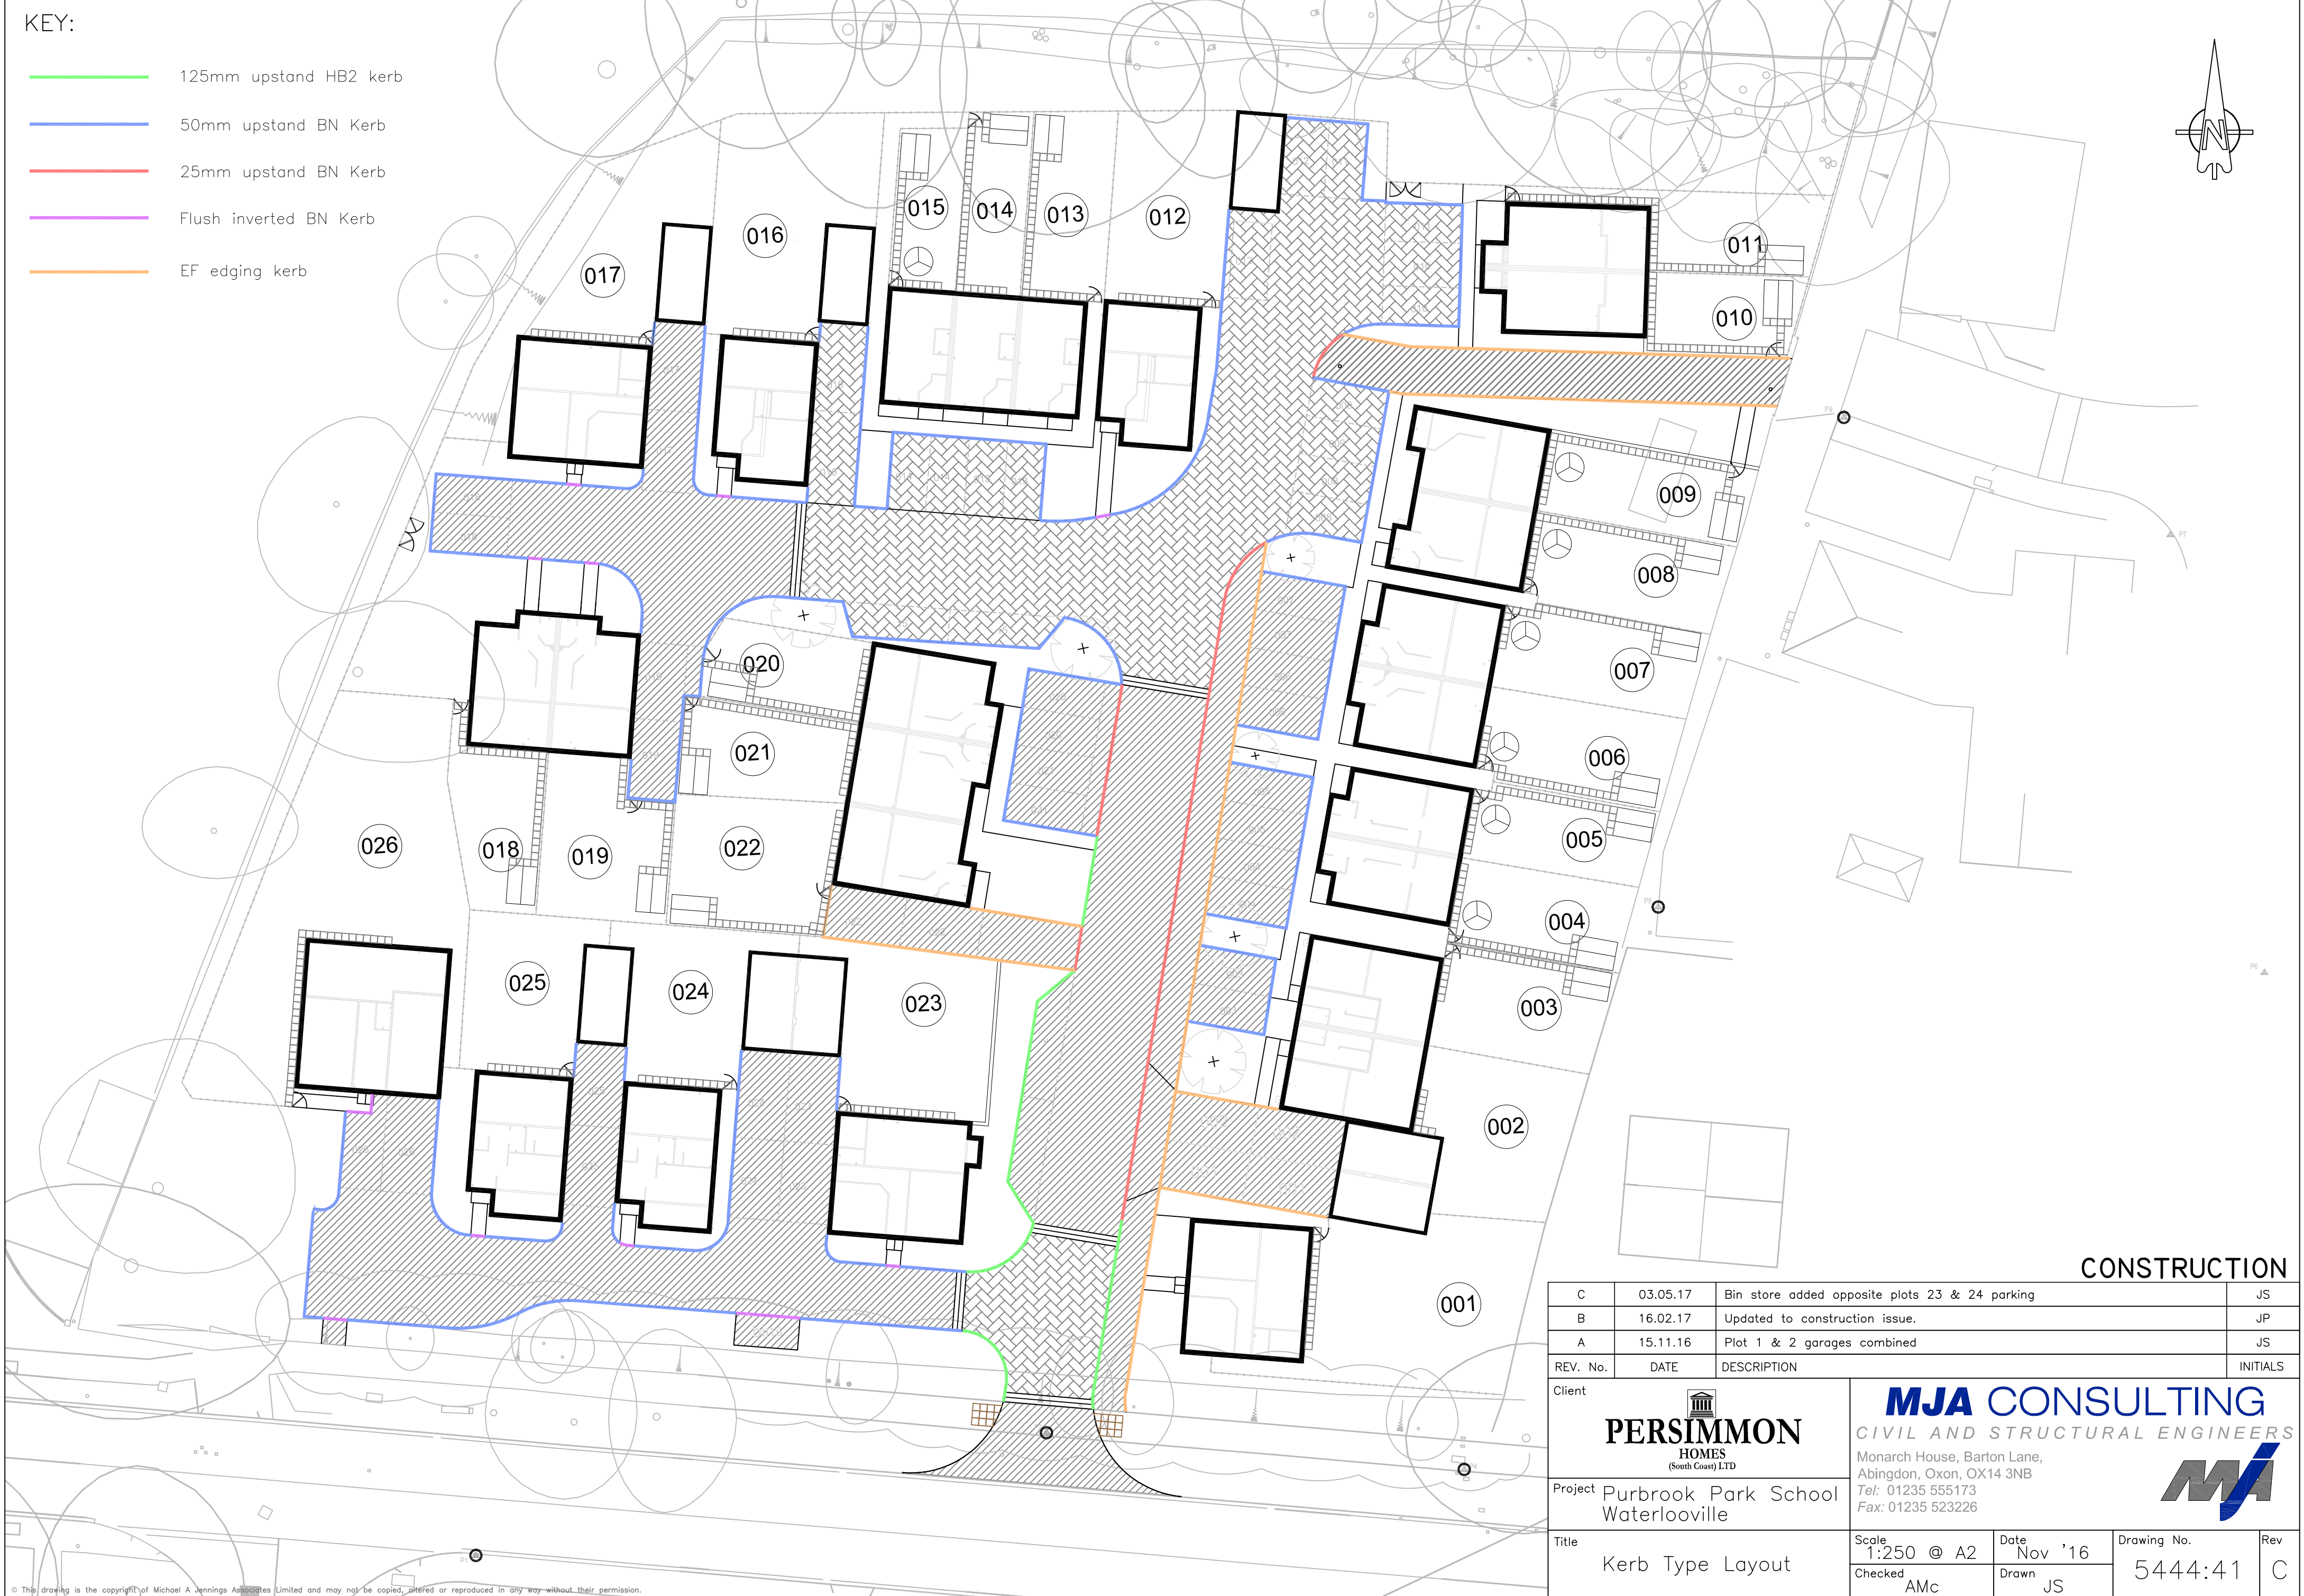


- KEY:
- 125mm upstand HB2 kerb
 - 50mm upstand BN Kerb
 - 25mm upstand BN Kerb
 - Flush inverted BN Kerb
 - EF edging kerb

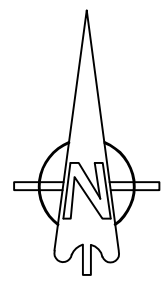

CONSTRUCTION

C	03.05.17	Bin store added opposite plots 23 & 24 parking	JS
B	16.02.17	Updated to construction issue.	JP
A	15.11.16	Plot 1 & 2 garages combined	JS
REV. No.	DATE	DESCRIPTION	INITIALS

Client

PERSIMMON
HOMES
(South Coast) LTD

Project Purbrook Park School
Waterlooville

MJA CONSULTING
CIVIL AND STRUCTURAL ENGINEERS

Monarch House, Barton Lane,
Abingdon, Oxon, OX14 3NB
Tel: 01235 555173
Fax: 01235 523226

Title	Scale 1:250 @ A2	Date Nov '16	Drawing No.	Rev
Kerb Type Layout	Checked AMc	Drawn JS	5444:41	C