
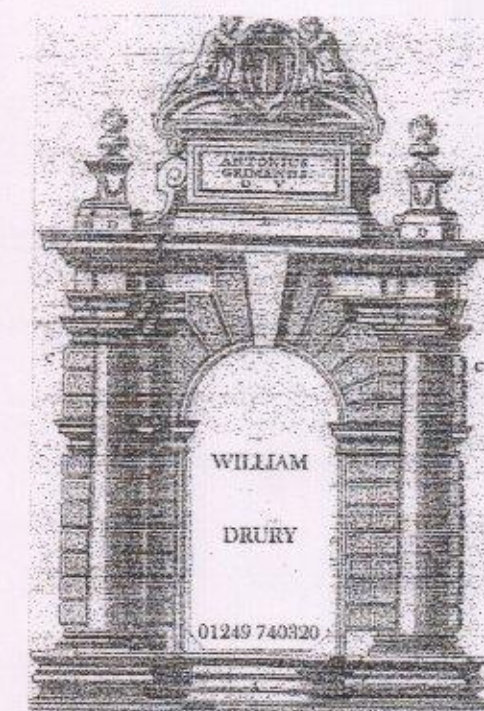


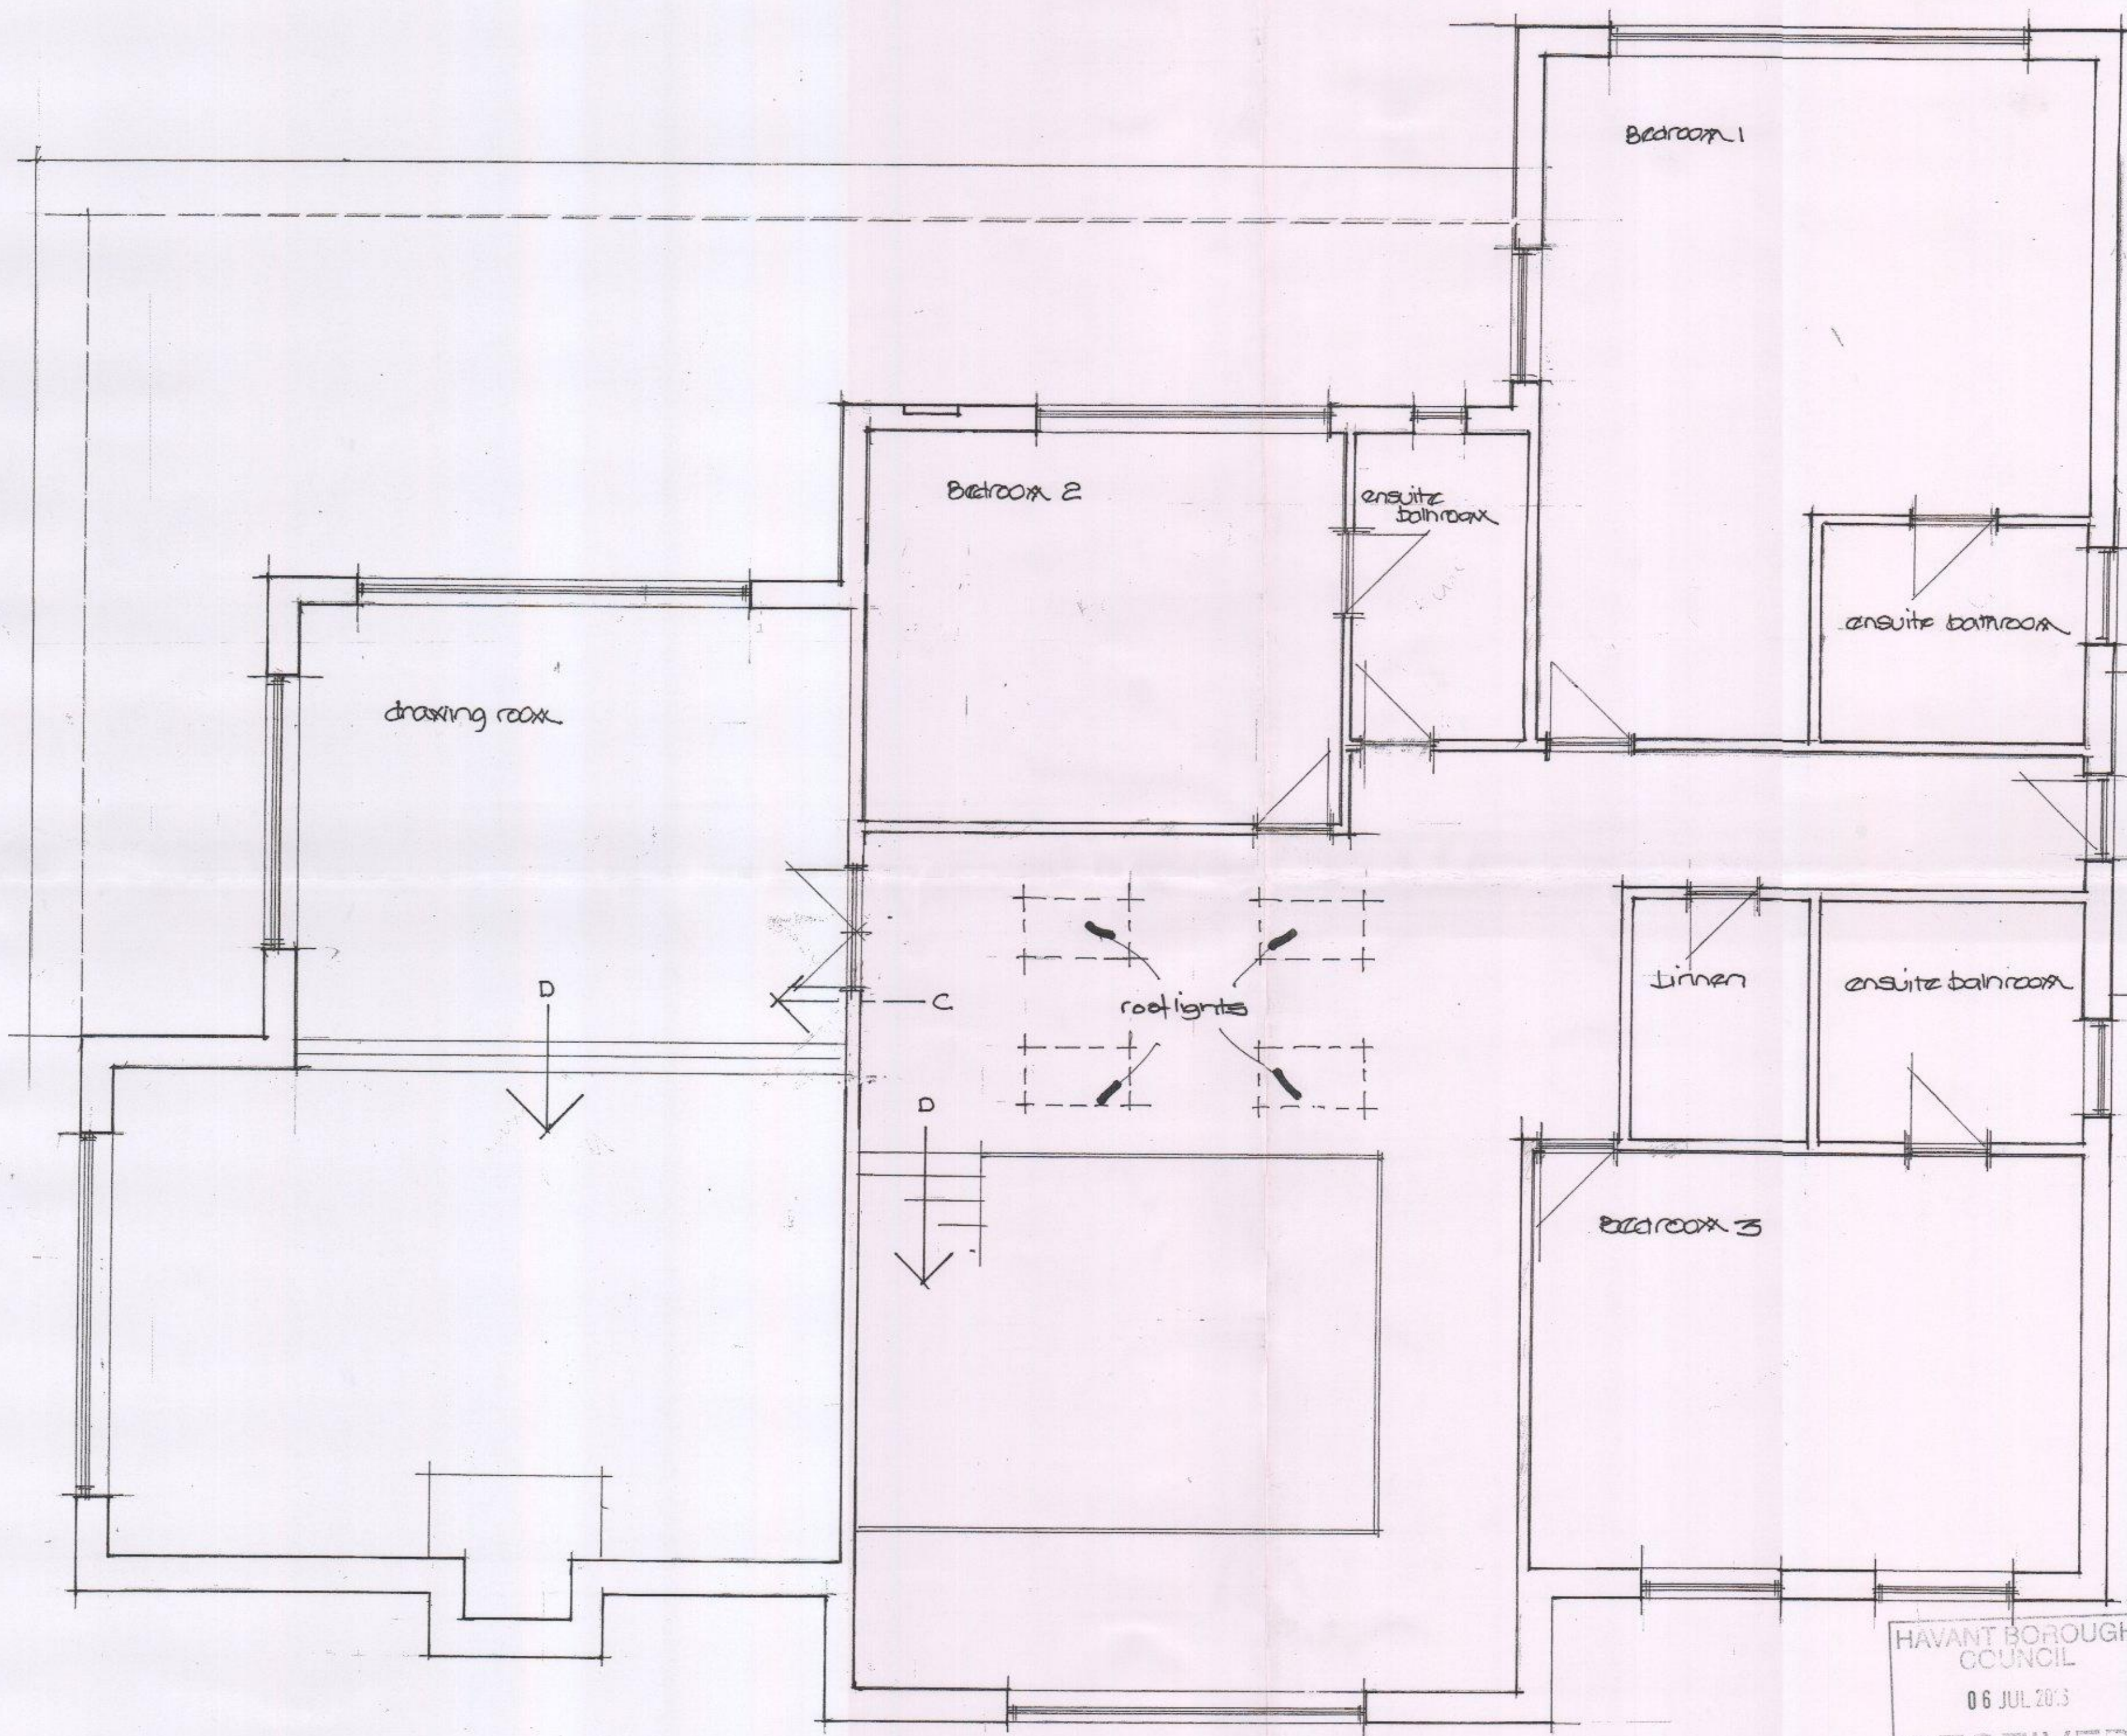

proposed dwelling at the
Shallows, Hayling Island
first floor plan.

for Jon Butler ESQ

1.50 and 1.50

JB/H/3.16/1R

HAVANT BOROUGH
COUNCIL
06 JUL 2013
RECEIVED