



Block Plan

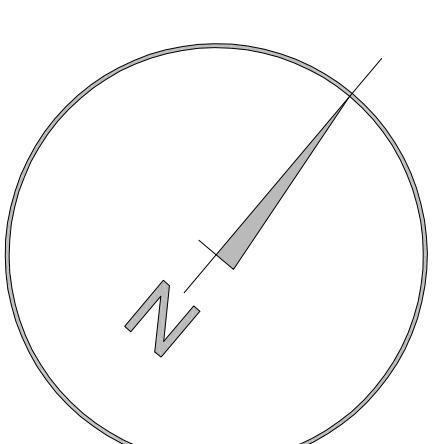

HAMBLETON ROAD

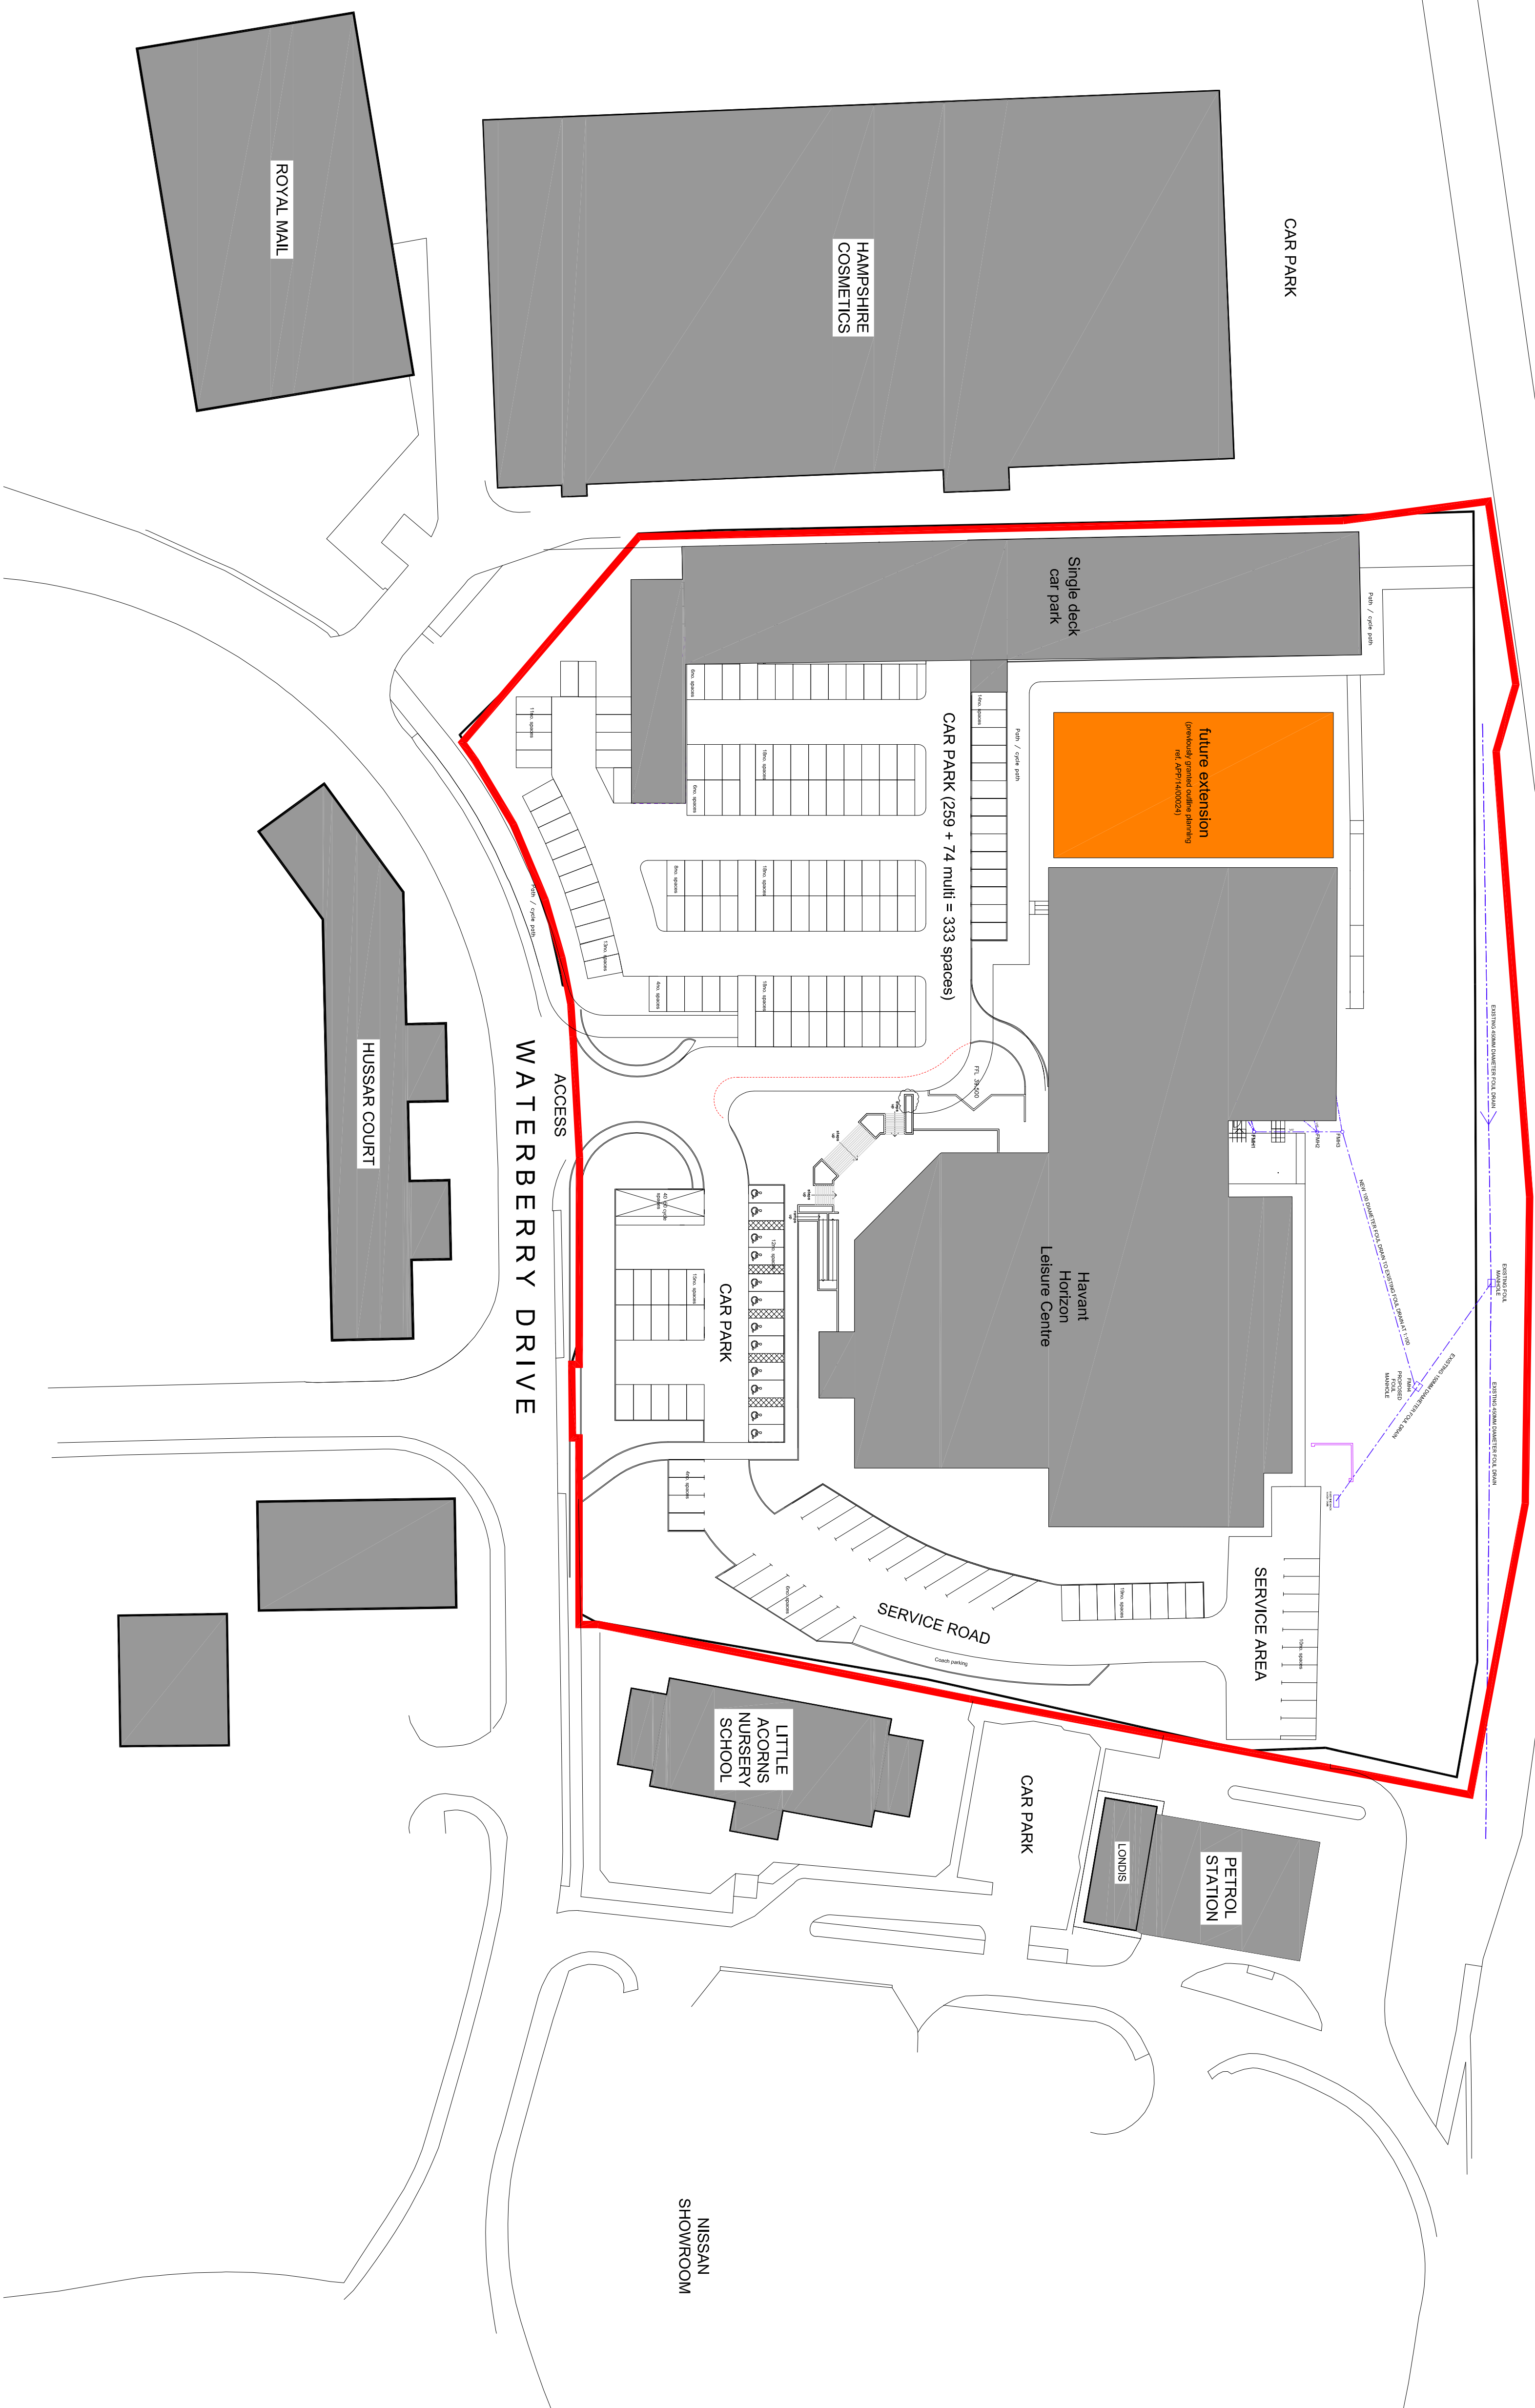

note

this drawing is the copyright of the **pdp architecture** firm and must not be reproduced in whole or part or used for the execution of works without their permission.

all dimensions to be checked on site prior to commencement of construction works and the architect notified of any discrepancy.

figured dimensions are to be used in preference to scaled dimensions.

no deviation from this drawing will be permitted without prior consent of the architect.

all drawings are perceived subject to a full measured and structural survey of the buildings and site.

all structural work is subject to the appointment of a structural engineer to confirm and agree the structural proposals.

os pmpm/16mca no. 1/000204/43.

health & safety:
exceptional risks involving specific methods of construction or
exceptional maintenance issues:

scale width 50 mm @ a1 - 25 mm @ a3	
revision notes	date drawn check

client
Horizon Leisure Centres

PLANNING



pdp architecture llp
 chartered architects town planning
 interior design consultants
 2 beechworth road havant
 hamshire po9 1ax
 tel 023 9248 1100
 fax 023 9247 5050
 email pdp@pdp-architects.co.uk
www.pdp-architects.co.uk

project
Waterlooville Leisure

Centre

detail	Car Park/Future Extension Block Plan
--------	---

СІМВІЛ	СІМВОЛ
R	HM

DATE	DESCRIPTION
March '17	Planning

1:500 1:1000

28016-PD101