



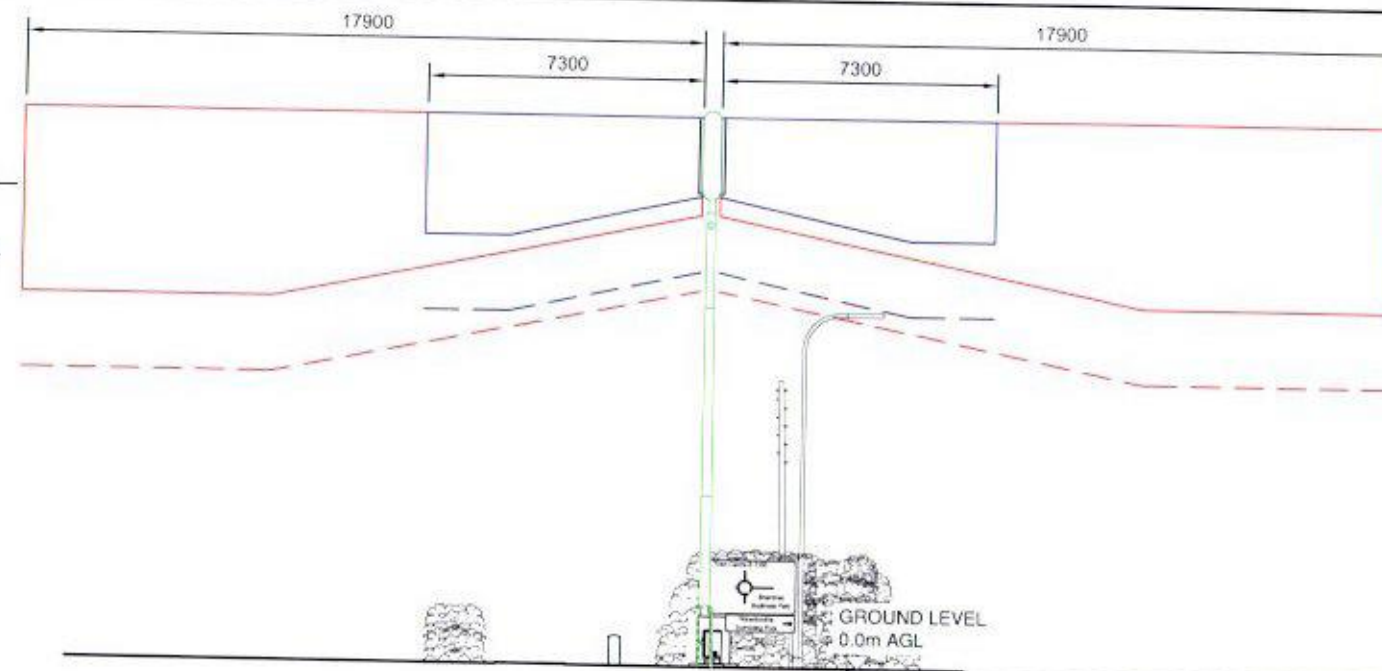

EE/H3G ANTENNA
MEAN HEIGHT
13.7m AGL

ELEVATION 'A'
SCALE 1:200

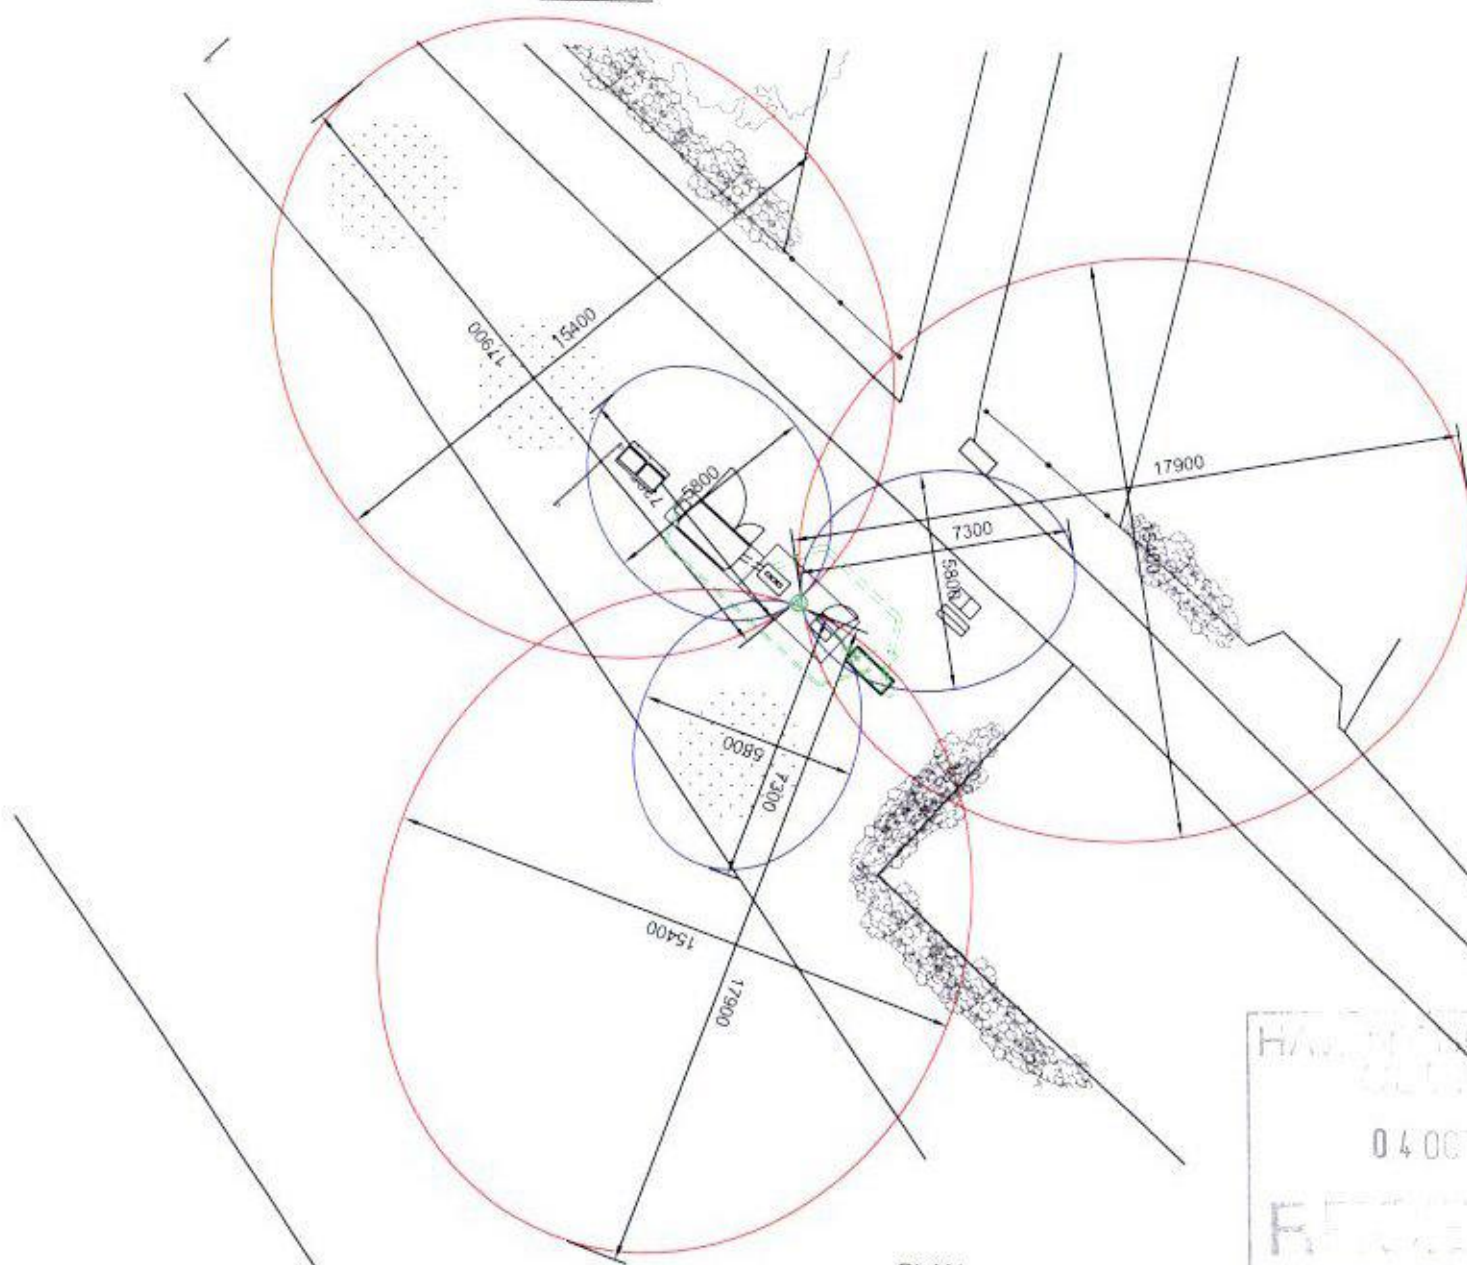

1. ICNIRP EXCLUSION ZONES ARE BASED ON VALUES WITHIN THE MSNL ICNIRP COMPLIANCE CERTIFICATION DOCUMENT RD10102
2. SITE CLASSIFICATION: SW - EXISTING
3. OLO'S: NO OTHER OPERATORS WITHIN 40m HORIZONTAL AND 4m VERTICAL
4. ANTENNA TYPE: KATHREIN 742236
5. BEARINGS: 320, 80, 200
6. ACTUAL BUILD HEIGHT: 7.3m
7. FRONT PUBLIC DISTANCE: 17.9m
8. FRONT OCCUPATIONAL DISTANCE: 7.3m
9. PUBLIC BUILD HEIGHT: 4.9m
10. COMPLIANCE DISTANCES BASED ON THE FOLLOWING EQUIPMENT POWER:
- 800MHZ - 3W
 - 1800MHZ - 320W
 - 2100MHZ - 220W
 - 2600MHZ - 0W

BOXED TEXT INDICATES
PROPOSED WORK

PLAN
SCALE 1:200

- GENERAL NOTES:
1. DRAWING TO BE READ IN CONJUNCTION WITH ALL RELEVANT DRAWINGS AND SPECIFICATIONS. SEE DOCUMENT TRANSMITTAL FOR COMPLETE LIST OF DRAWINGS
 2. ALL DIMENSIONS ARE IN MILLIMETRES UNLESS OTHERWISE STATED.
 3. DO NOT SCALE DRAWINGS.
 4. ITEMS SHOWN BOXED ARE PROPOSED WORKS BY OPERATOR, ALL OTHER ITEMS ARE EXISTING SITE FEATURES.
 5. DUCT ROUTES ARE SHOWN INDICATIVELY, ACTUAL ROUTES TO BE DETERMINED ON SITE.
 6. THE CONTRACTOR SHALL BE RESPONSIBLE FOR THE DIMENSIONAL ACCURACY AND THE CORRECT SETTING OUT OF ALL WORK ON SITE.
 7. THE CONTRACTOR SHALL BE RESPONSIBLE FOR CHECKING ALL SITE DIMENSIONS PRIOR TO THE COMMENCEMENT OF WORK.
 8. ALL DISCREPANCIES ARE TO BE REPORTED TO THE ENGINEER.



EXCLUSION ZONES CONFORM TO THE ICNIRP REFERENCE LEVEL FOR LIMITING RF EXPOSURE TO MEMBERS OF THE GENERAL PUBLIC.

A	19.09.16	FIRST ISSUE	APS	IH	HI
RV	DATE	DESCRIPTION	DRN	CHK	APP

THIS DRAWING IS THE PROPERTY OF AND MAY NOT BE REPRODUCED OR DISCLOSED TO A THIRD PARTY IN ANY FORM WITHOUT WRITTEN PERMISSION

ICNIRP DETAILS

CELL ID:		HVT023			
SITE NAME: HAMBLEDON ROAD STREETWORKS					
SITE ADDRESS: HAMBLEDON ROAD WATERLOOVILLE HAMPSHIRE PO7 6UP					
O.S. CO-ORDINATES: 467611, 110183					
DATE:	19.09.16	DRN:	APS	SCALE:	AS SHOWN
DRAWING NO:	HVT023	-006	REV:	A	3