


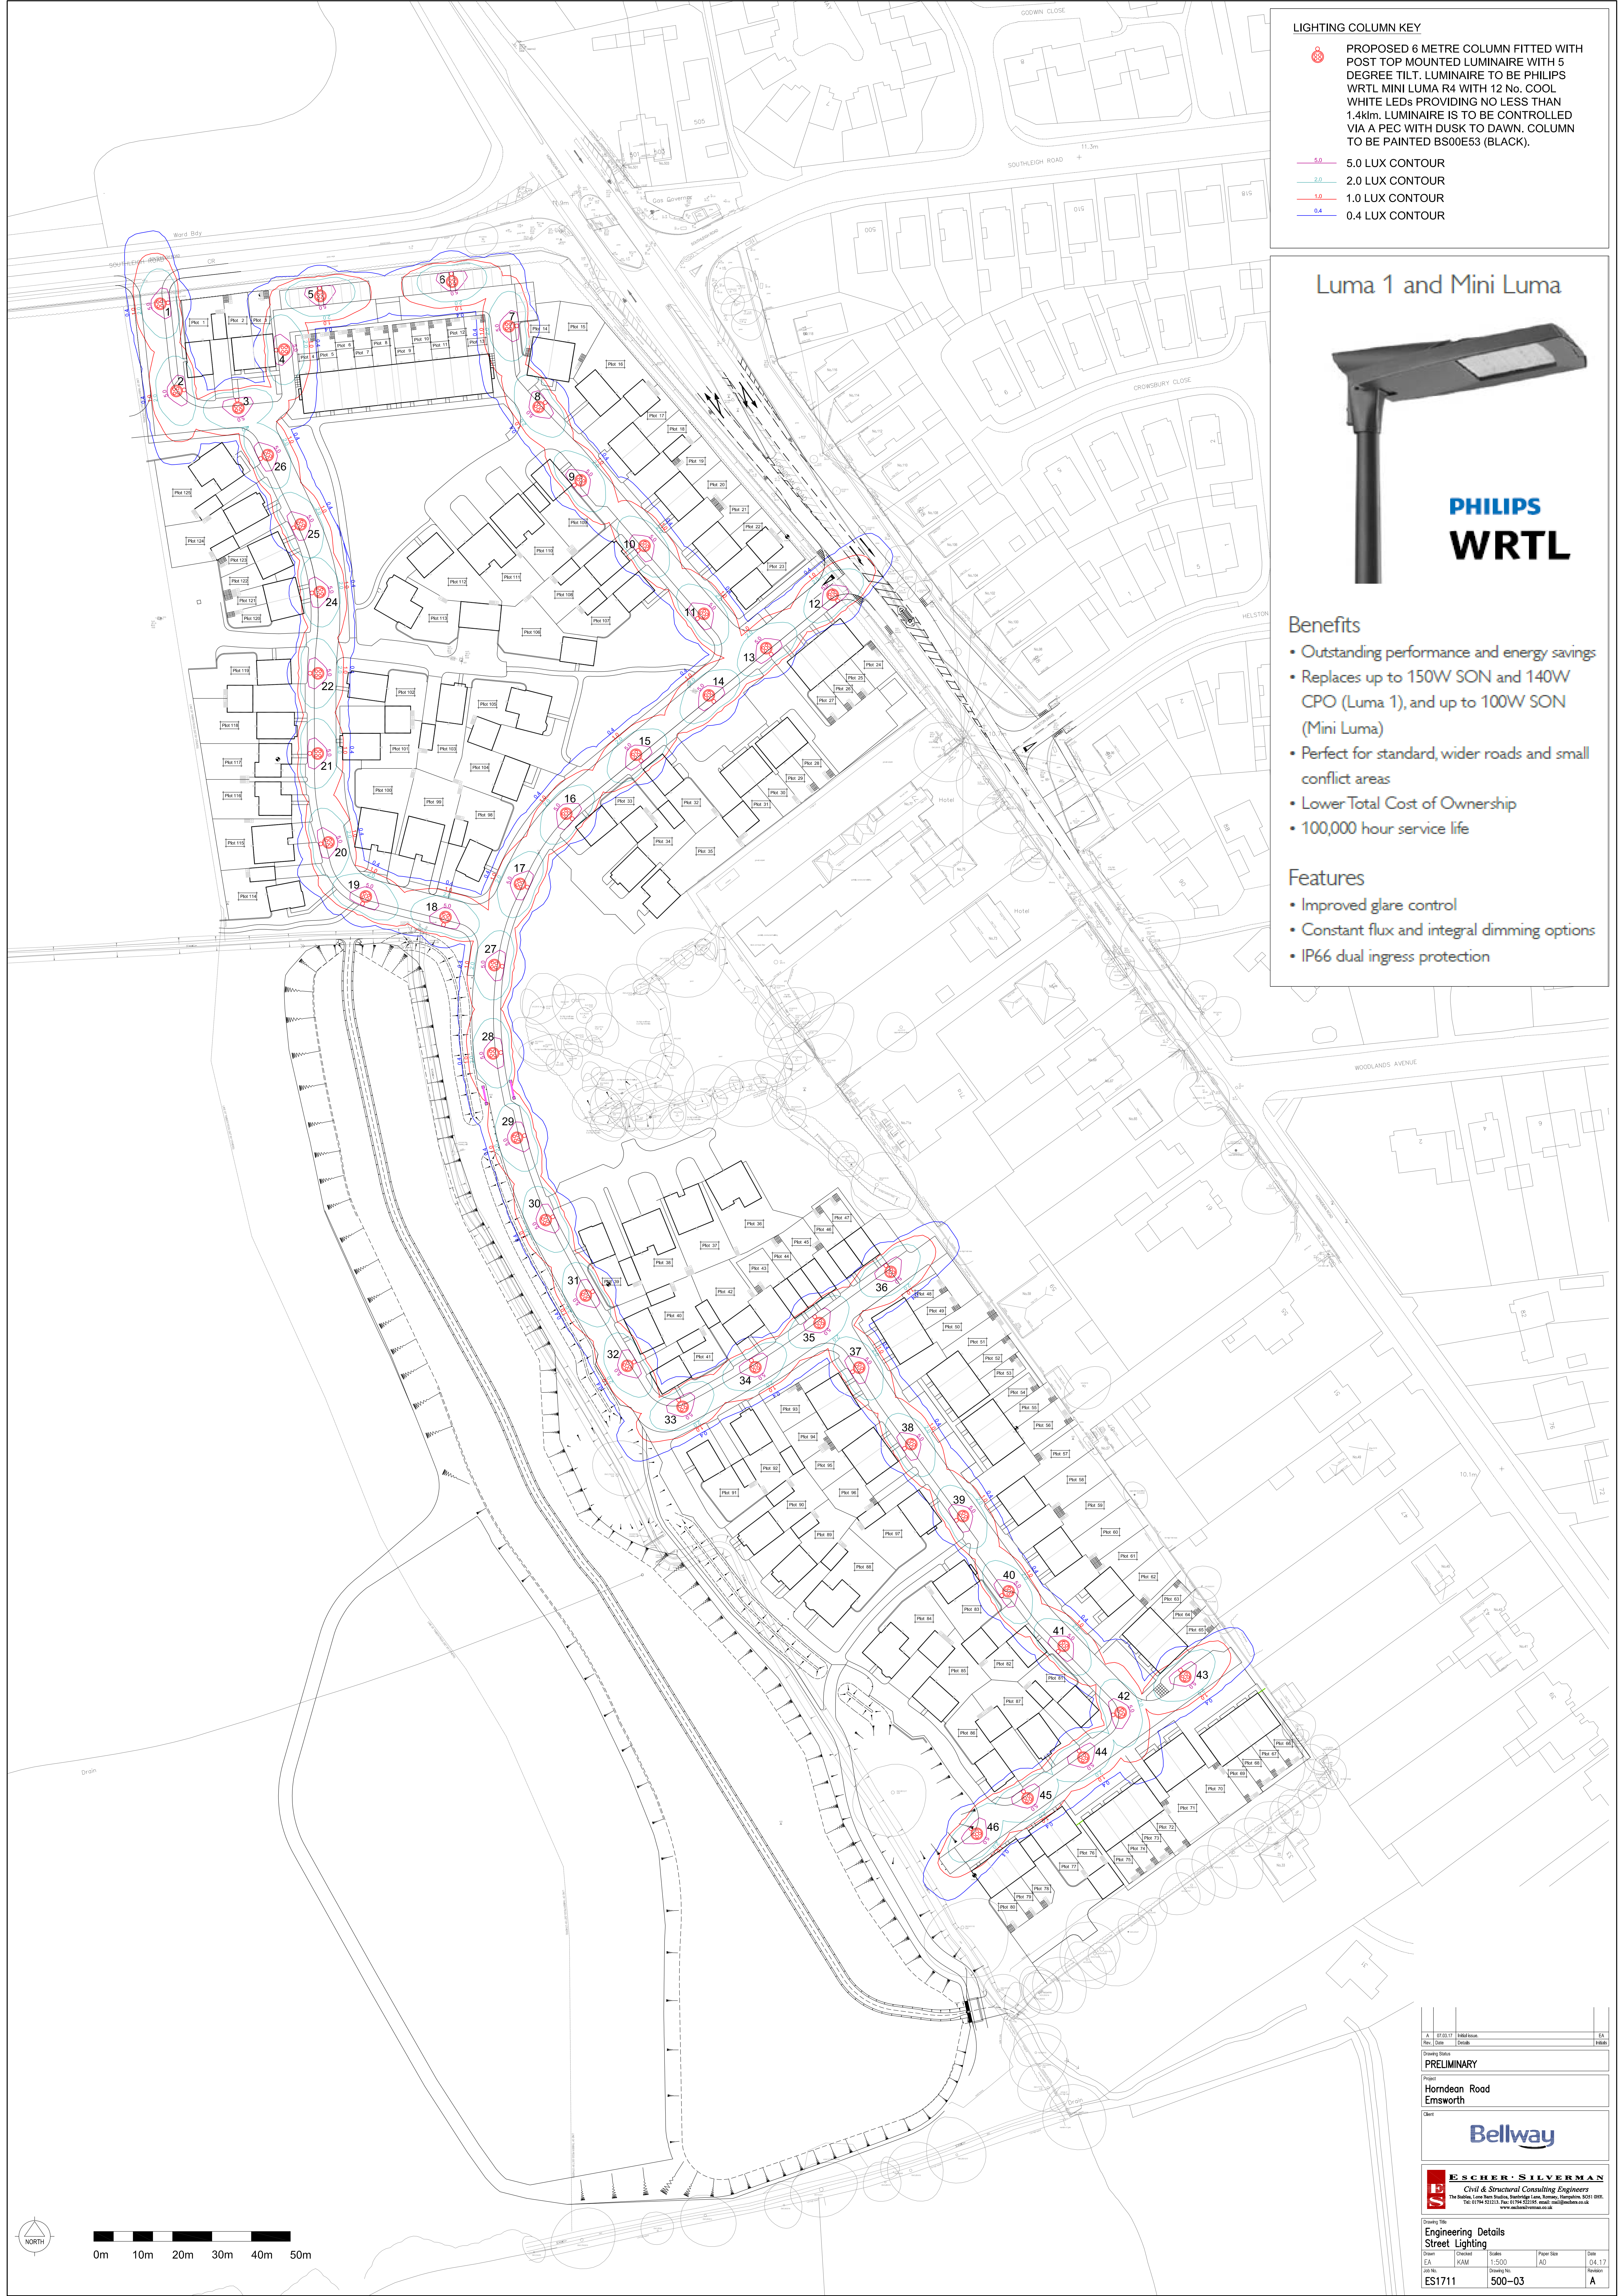

LIGHTING COLUMN KEY



PROPOSED 6 METRE COLUMN FITTED WITH POST TOP MOUNTED LUMINAIRE WITH 5 DEGREE TILT. LUMINAIRE TO BE PHILIPS WRTL MINI LUMA R4 WITH 12 No. COOL WHITE LEDs PROVIDING NO LESS THAN 1.4klm. LUMINAIRE IS TO BE CONTROLLED VIA A PEC WITH DUSK TO DAWN. COLUMN TO BE PAINTED BS00E53 (BLACK).

- 5.0 LUX CONTOUR
- 2.0 LUX CONTOUR
- 1.0 LUX CONTOUR
- 0.4 LUX CONTOUR

Luma 1 and Mini Luma




PHILIPS
WRTL

Benefits

- Outstanding performance and energy savings
- Replaces up to 150W SON and 140W CPO (Luma 1), and up to 100W SON (Mini Luma)
- Perfect for standard, wider roads and small conflict areas
- Lower Total Cost of Ownership
- 100,000 hour service life

Features

- Improved glare control
- Constant flux and integral dimming options
- IP66 dual ingress protection

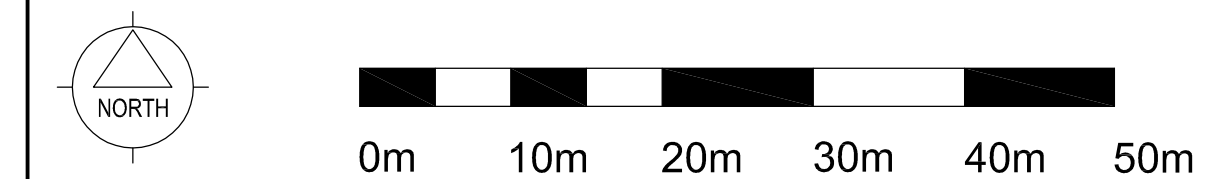

This drawing is the copyright of Escher Silverman and may not be copied, altered or reproduced in any form or content to a third party without the consent of Escher Silverman. Do not scale from this drawing. Use figured dimensions only. Dimensions should be checked and verified on site and any discrepancies should be reported to Escher Silverman as soon as possible.

A. 07.03.17		Initial Issue	EA
Rev. 1.00		Details	EA
Drawing Status			
PRELIMINARY			
Project			
Horndean Road			
Emsworth			
Client			
Drawing Title			
Engineering Details			
Street Lighting			
Drawn	Checked	Scale	Paper Size
EA	KAM	1:500	A0
Rev. No.	Drawing No.	Date	Revision
ES1711	500-03	04.17	A