


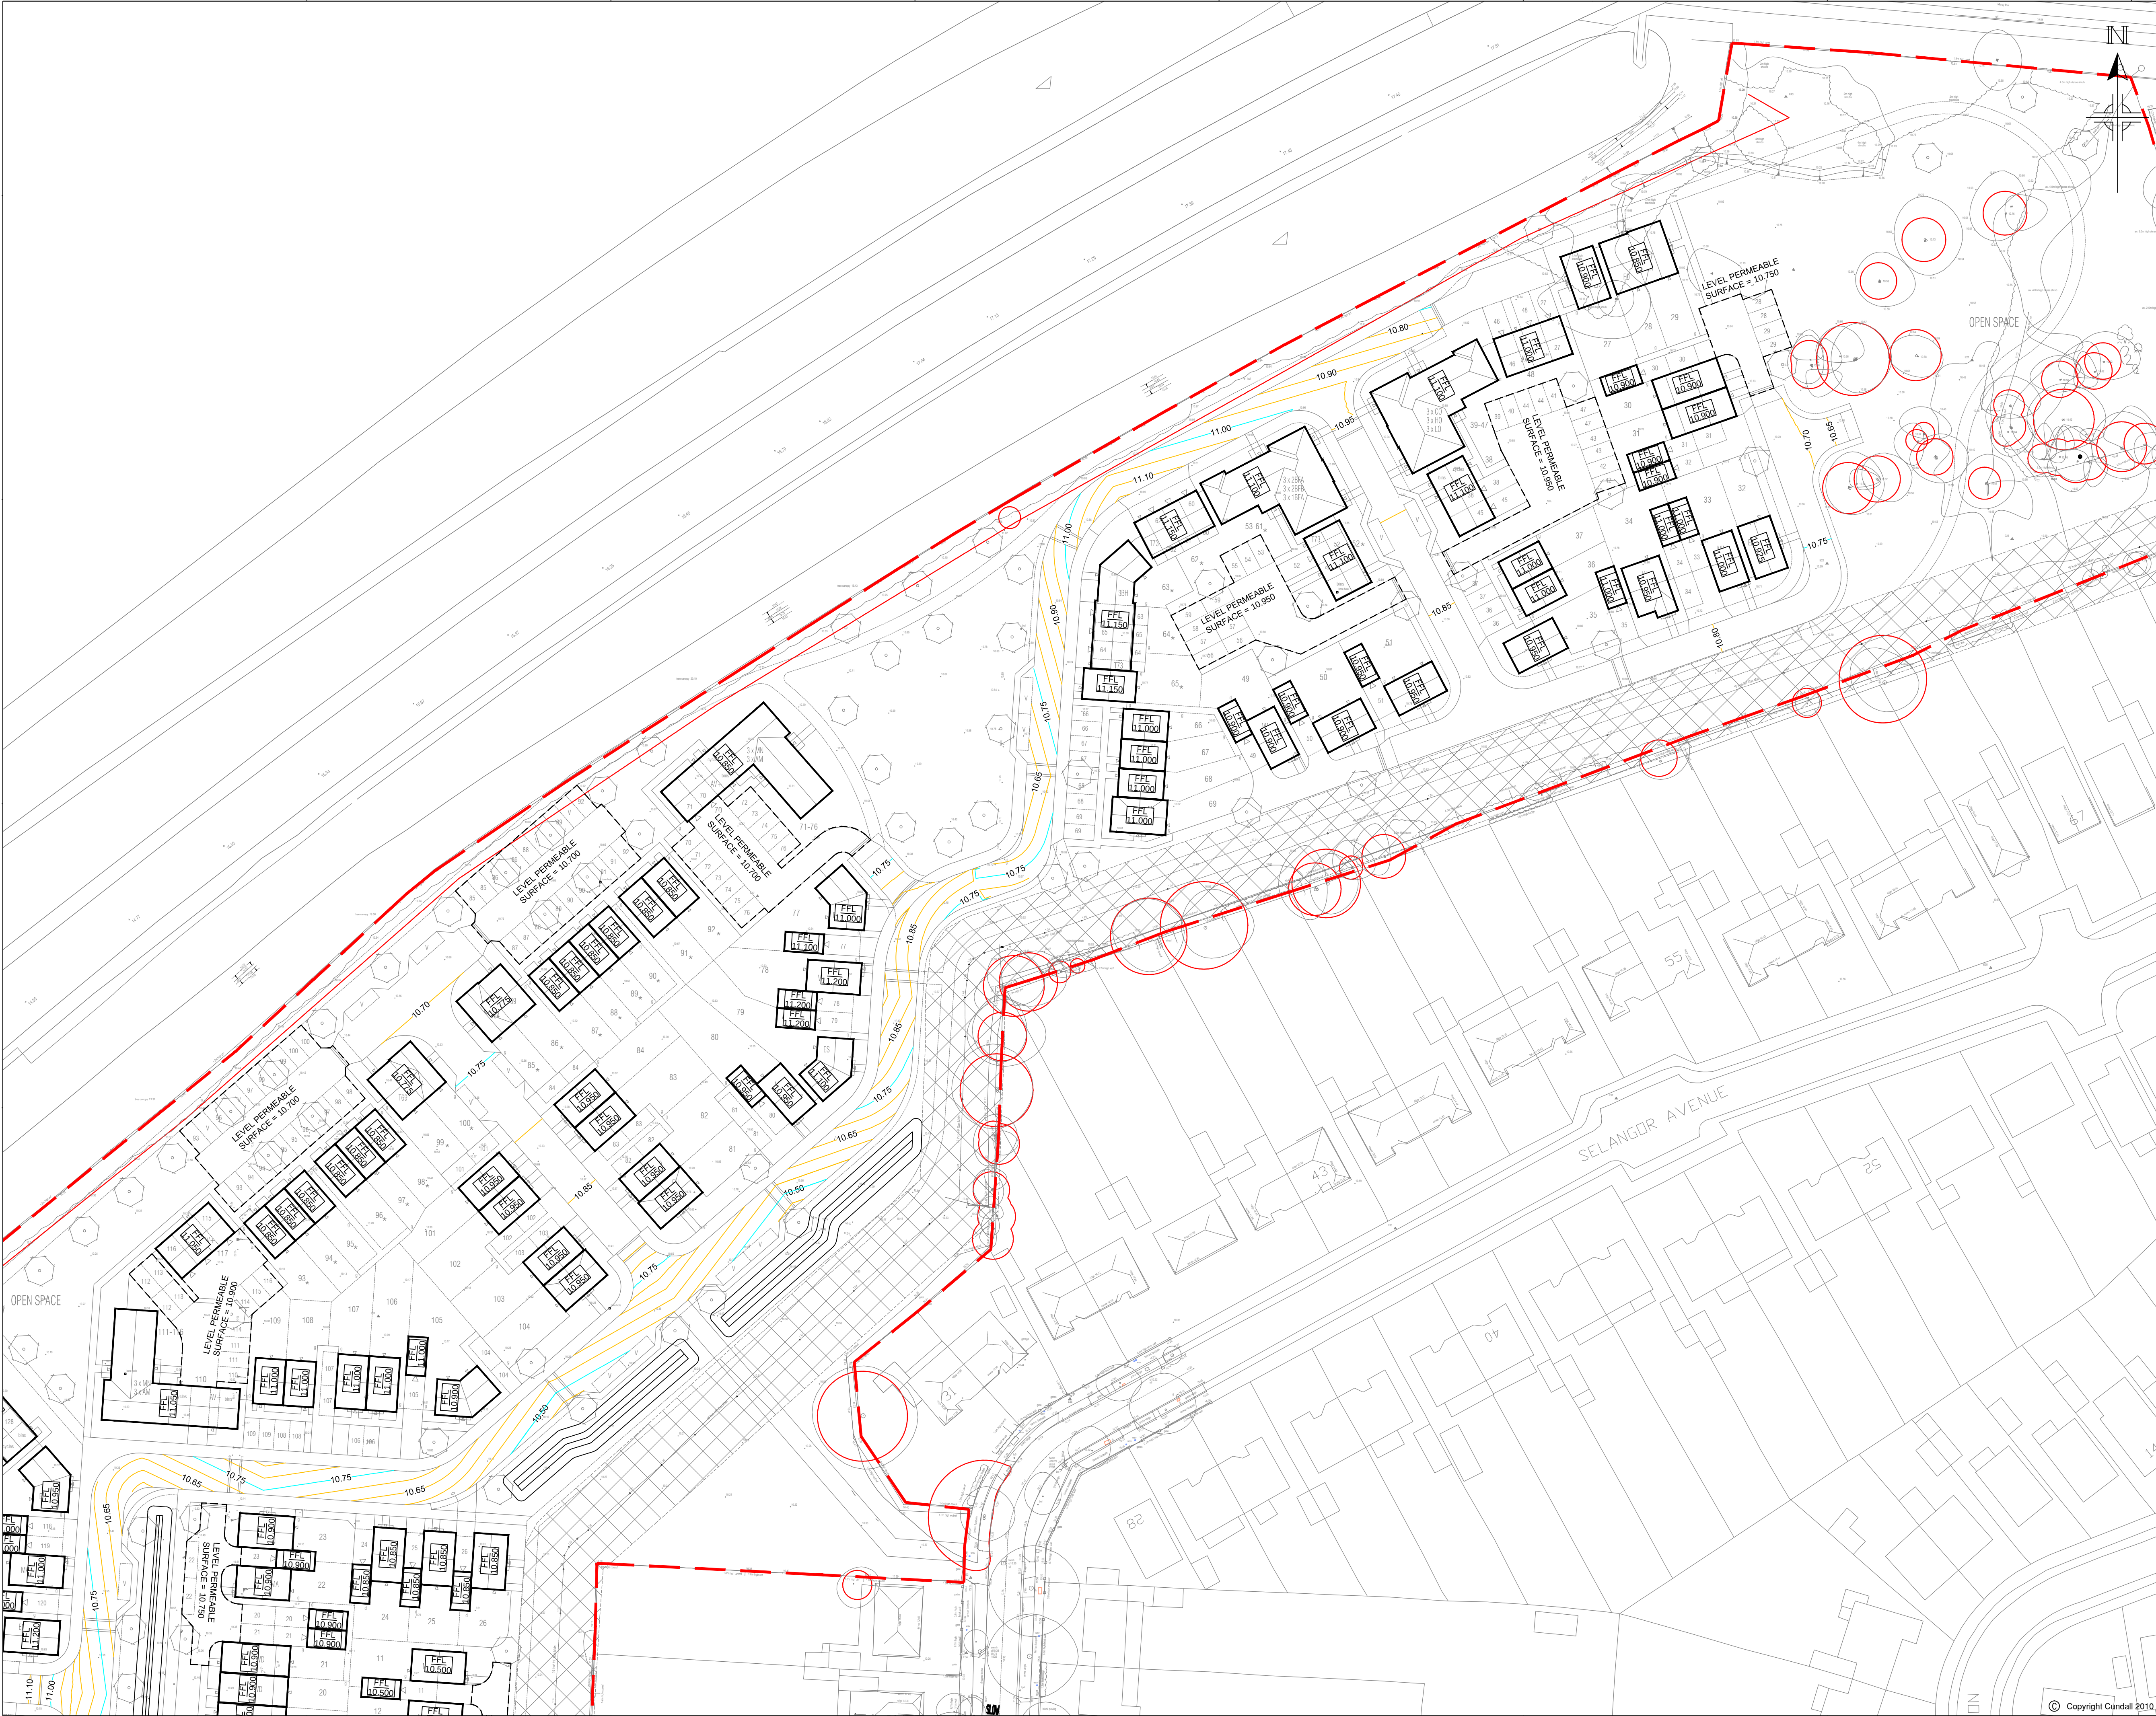

1012052

A1

Based on:
Architects Dwg No.
Structural Dwg No.
Survey Dwg No.
Other Dwg No.

Rev
Rev
Rev
Rev

DO NOT SCALE FROM THIS DRAWING

Notes

KEY

SITE BOUNDARY

F.F.L.
10.250

HOUSE / GARAGE
FINISHED FLOOR LEVEL

LEVEL PERMEABLE
SURFACE = 10.300

PERMEABLE SURFACE
(FLAT)

SWALES

MAJOR CONTOUR
(0.25m INTERVALS)

MINOR CONTOUR
(0.05m INTERVALS)

ROOT PROTECTION ZONES

SHEET 2 OF 2

SHEET 1 OF 2

P2	01/03/2017	REVISED TO SUIT SCHEME ALTERATION	SJ	AMF	AMF
P1	21/07/2016	ISSUED FOR PLANNING	SJ	AMF	AMF
-	14/07/2016	ISSUED FOR COMMNET	SJ	AMF	AMF
Issue	Date	Description	By	Chkd	Verfd

Project

LAND AT HAVANT ROAD,
EMSWORTH

Client

BDW SOUTHAMPTON

Architect

SIMON COOPER ASSOCIATES

Title

PROPOSED SITE LAYOUT AND LEVELS
SHEET 2 OF 2

Drawing No.	CLXX(11)1002	Drawing Status	PLANNING
Job No.	1012052	Scale	1:500 @A1
Originator	SJ	Checked	AMF
		Verified	AMF
		Issue	P2

CUNDALL

One Carter Lane
London EC4V 5ER
Telephone: +44 (0)20 7438 1600

Website: www.cundall.com

© Copyright Cundall 2010.