




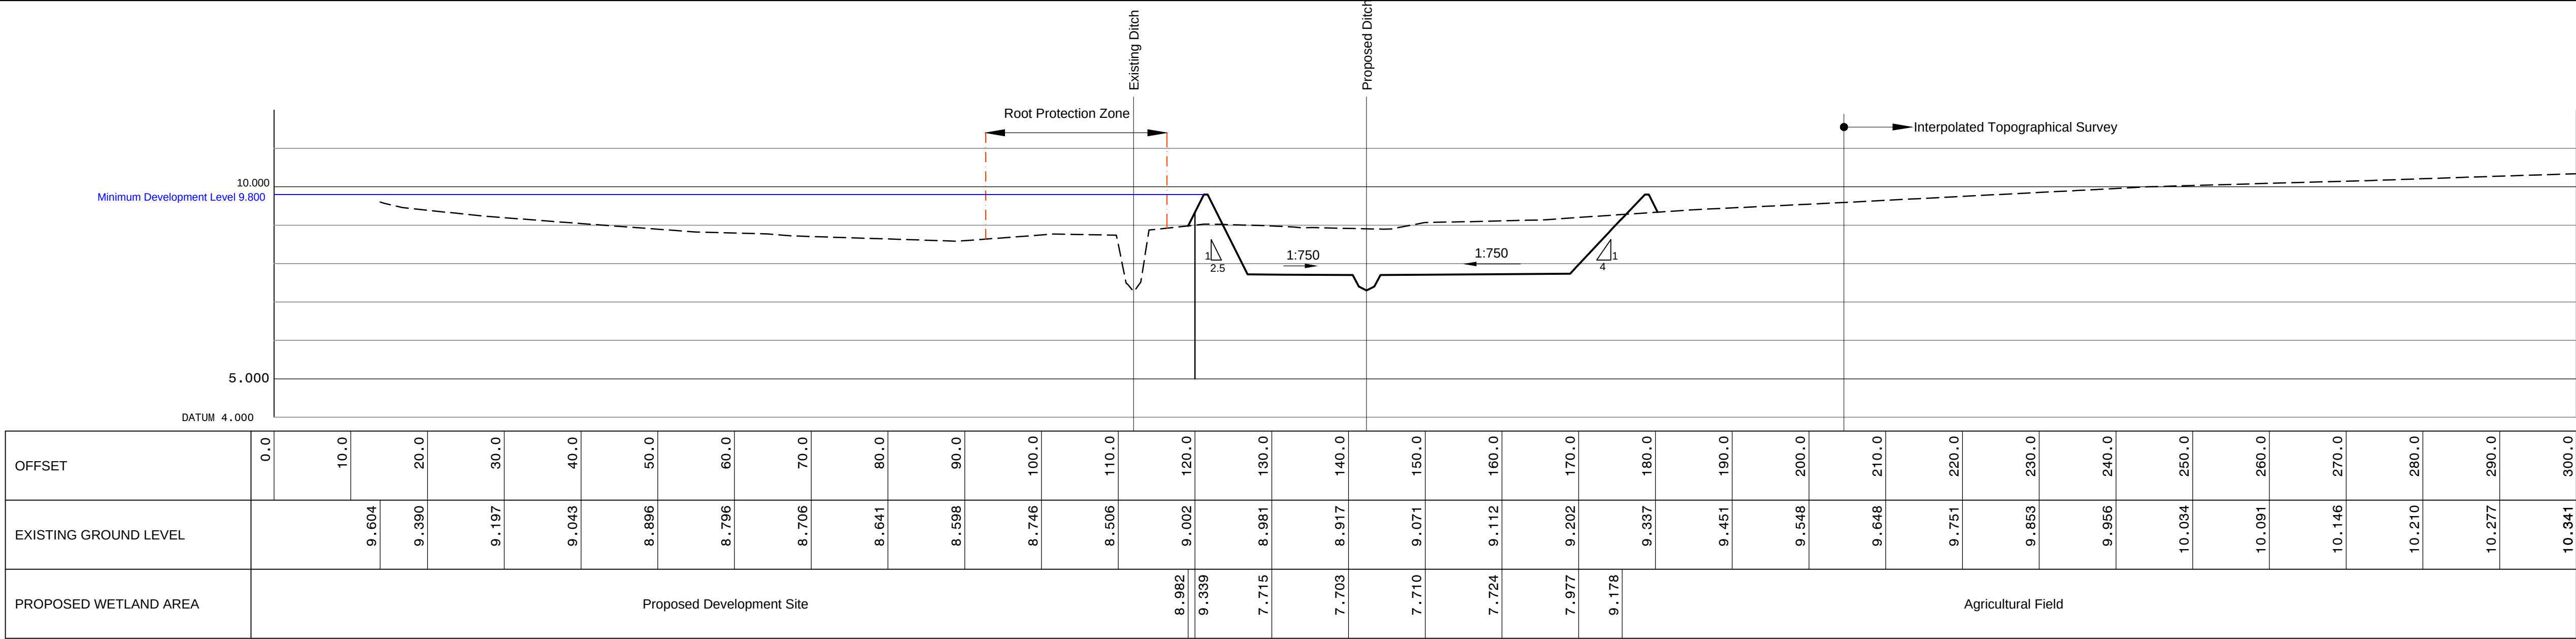

Section 13-13

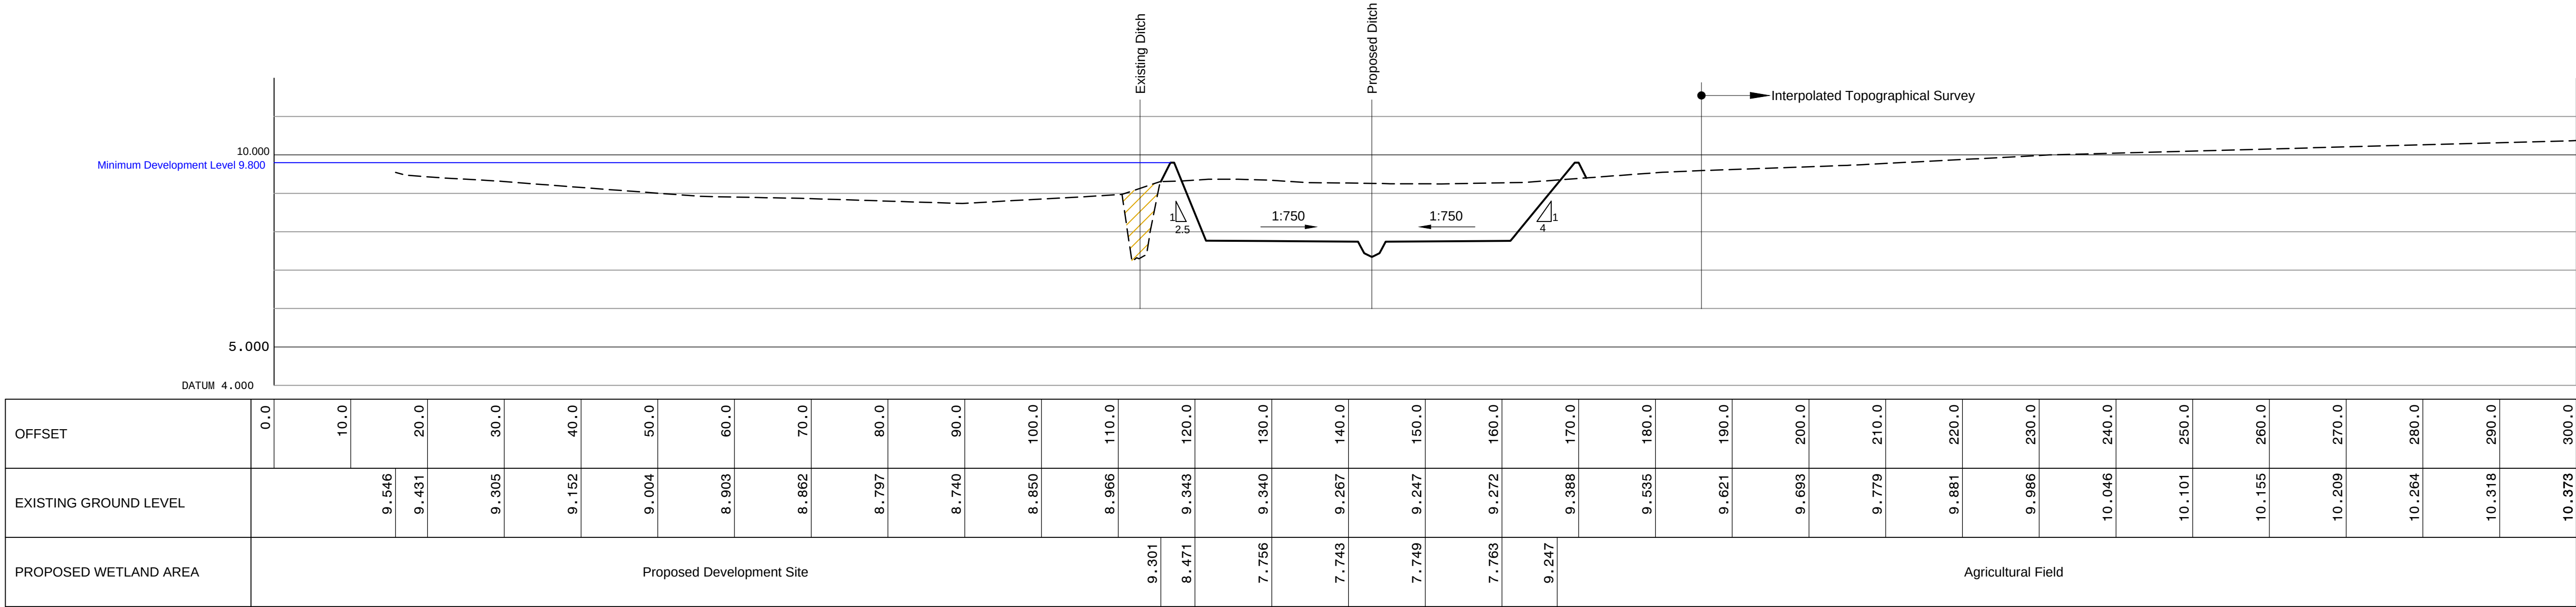

Section 12-12

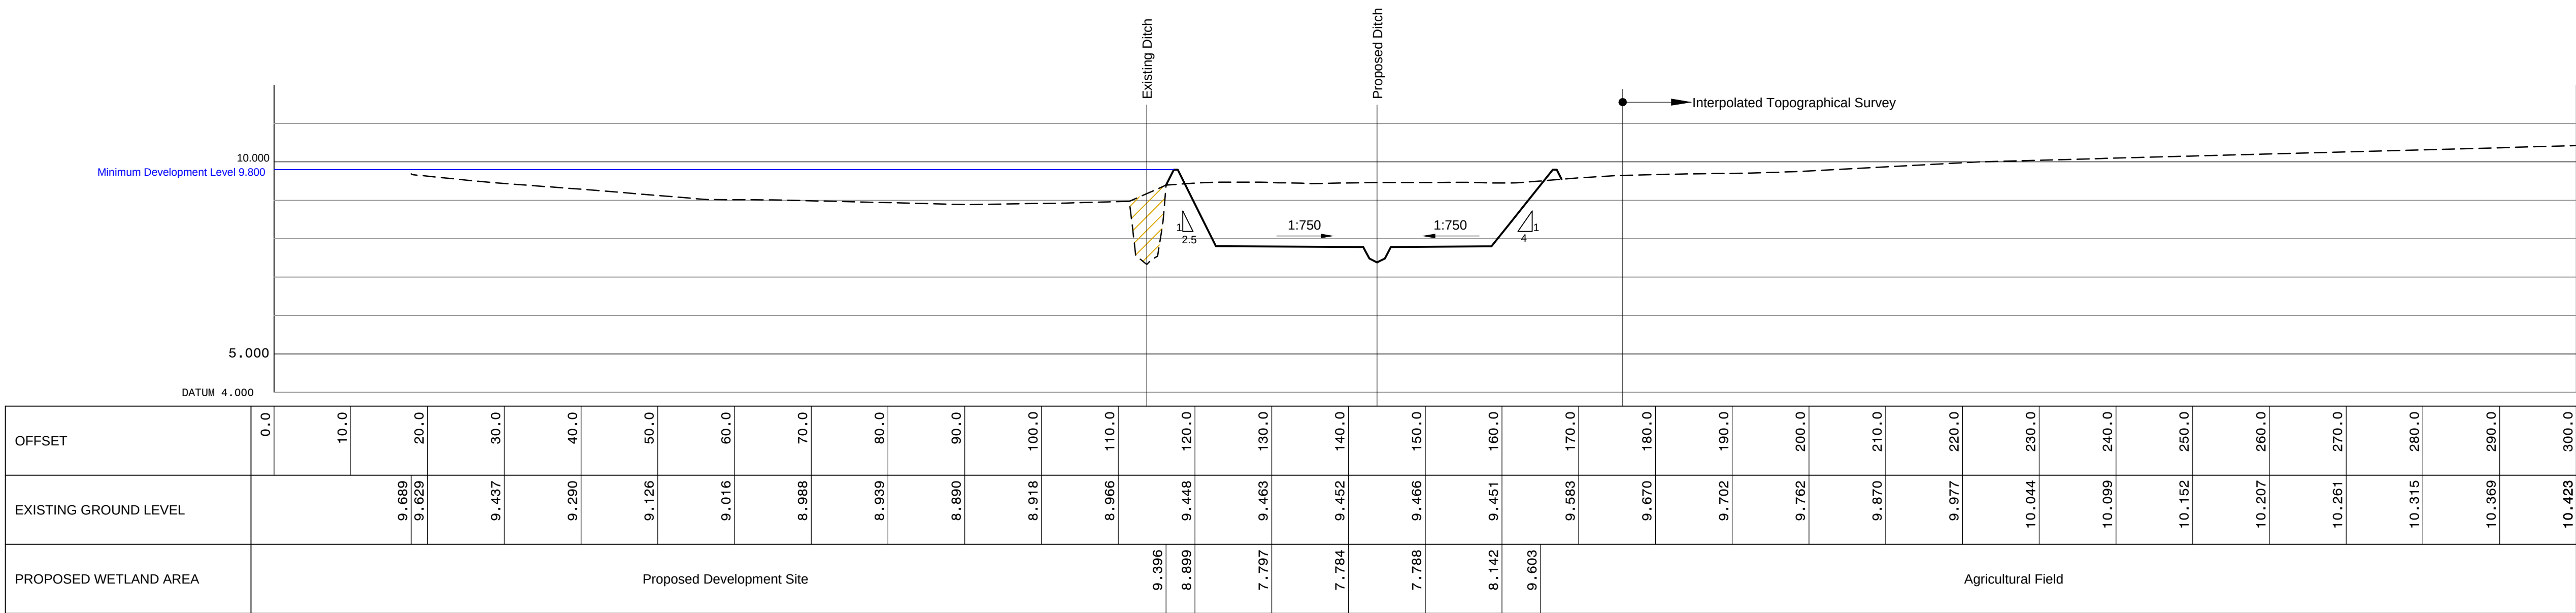

Section 11-11

NOTES

1. For section locations refer to drawing plan below.

Key

- Proposed wetland profile
- Minimum level of development 9.8m
- Existing ground profile
- Existing ditch filled with excavated material