



PHYSICAL SCALE IN MILLIMETERS @ 1:1

NOTES:
These incidental details have been produced in order to illustrate the detail of the proposed building. The drawings are for planning purposes only and are not to be used for construction. The Contractor is responsible for the structural stability and weather proofing of all elements and will be liable for any defects or omissions that may arise from design development, defective materials or workmanship.


NOTES:
This drawing has been produced solely for PLANNING PURPOSES. Any drawings shown as indicative only. The drawing is the copyright of MF Designs Ltd.

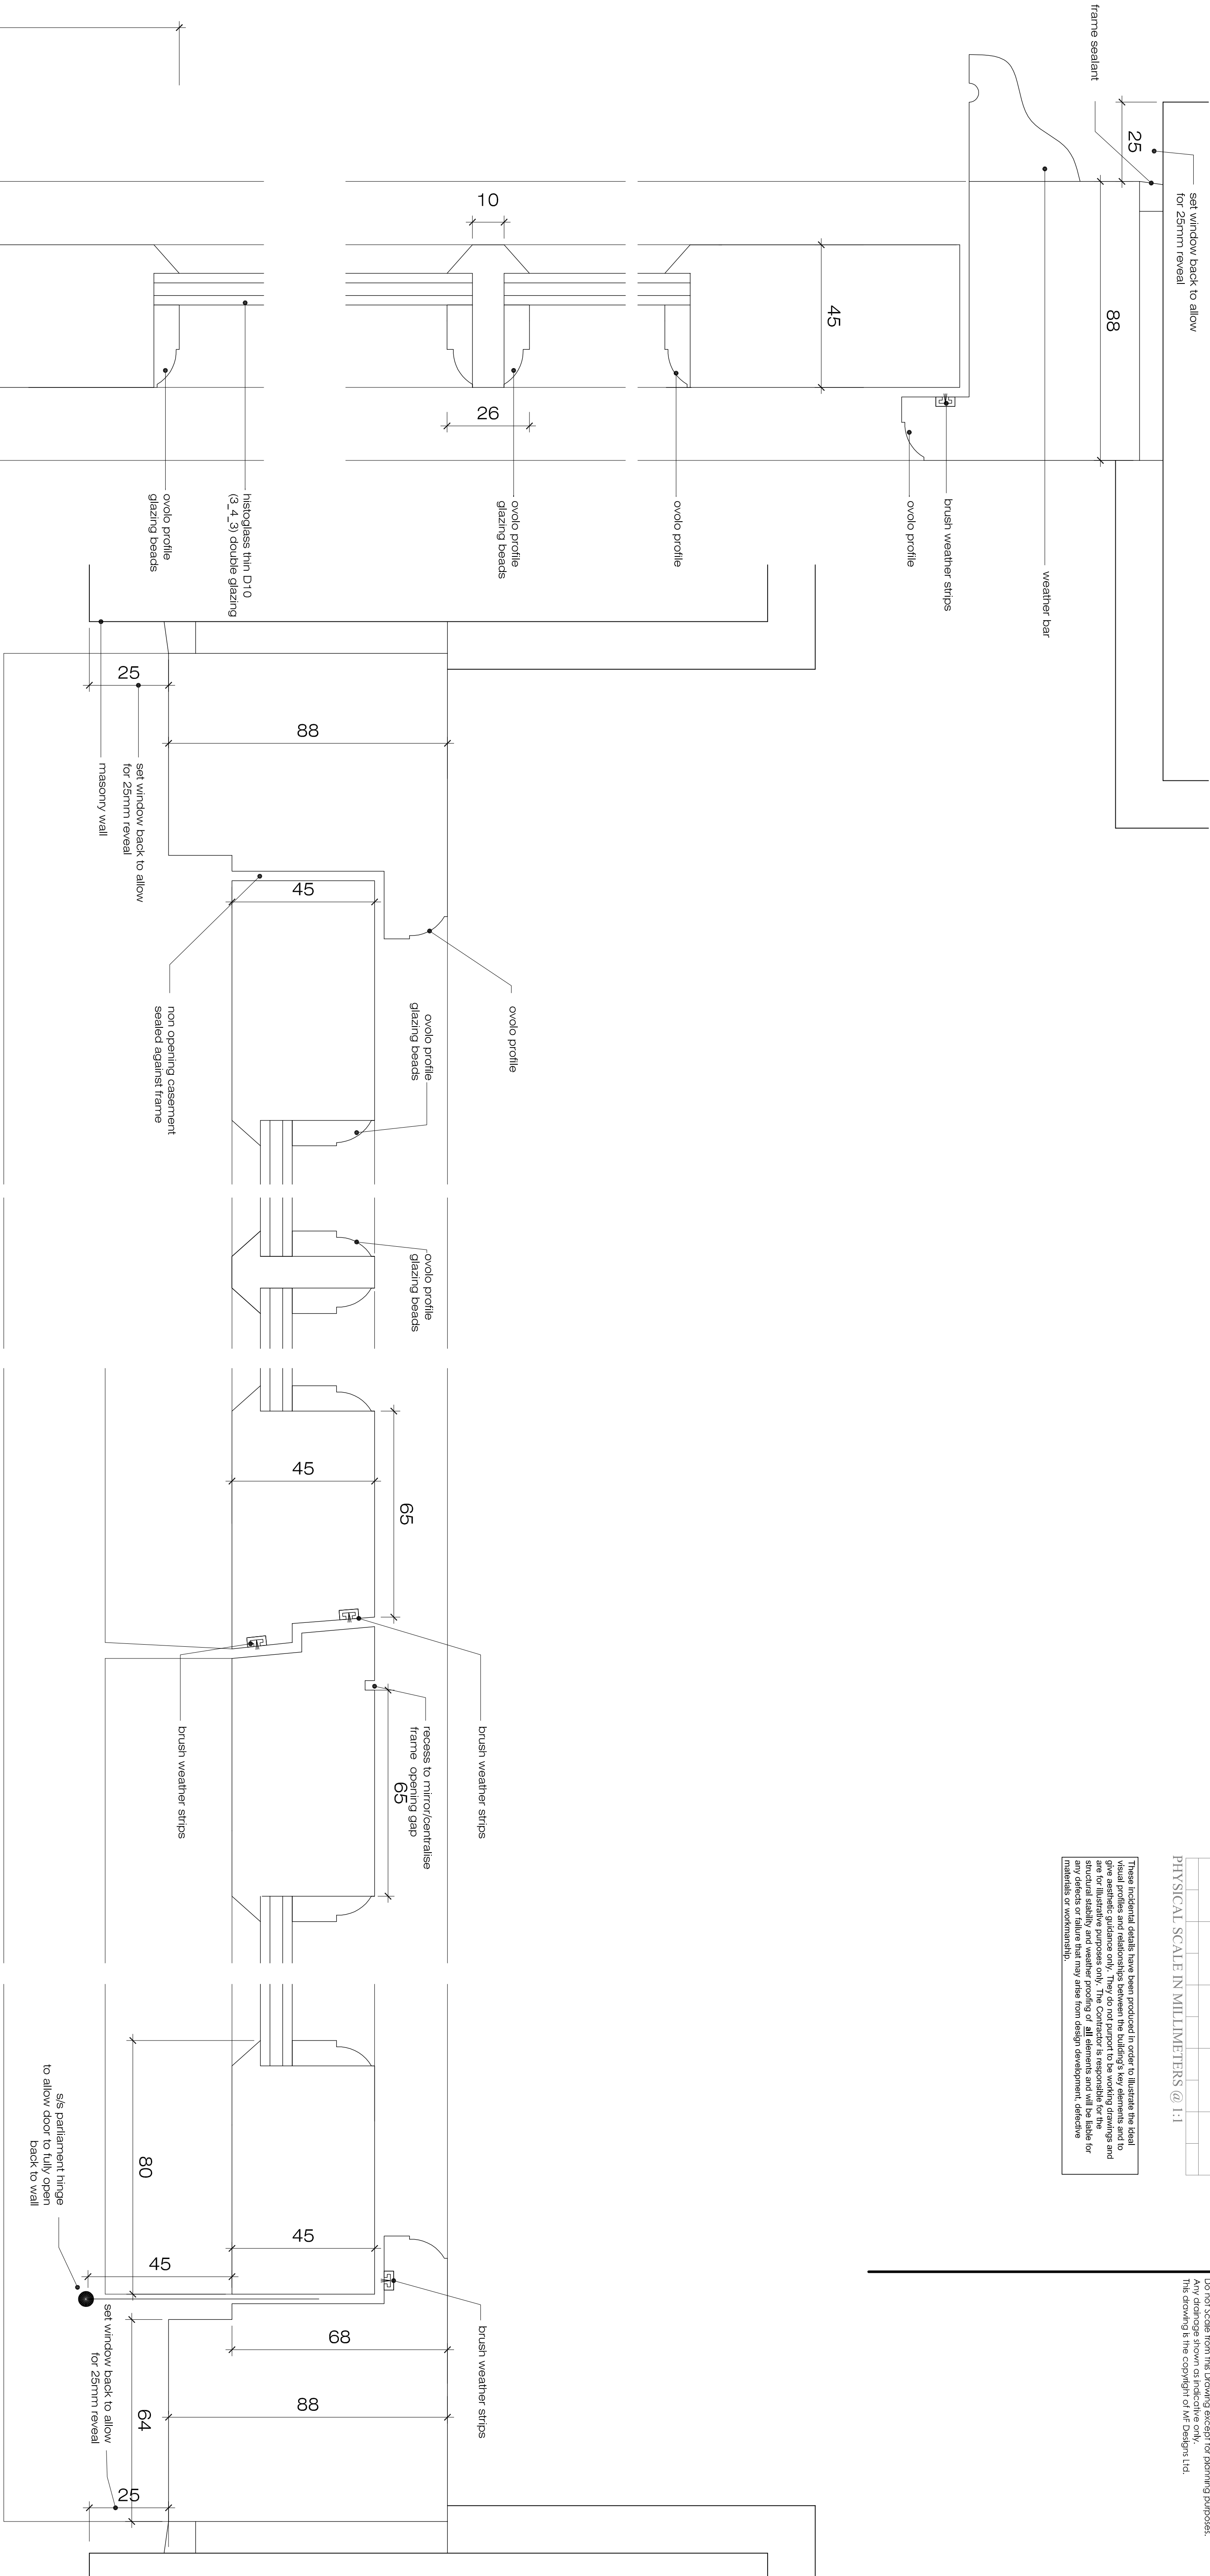

Typical Proposed Door/Window D.1 - Horizontal Section 1:1

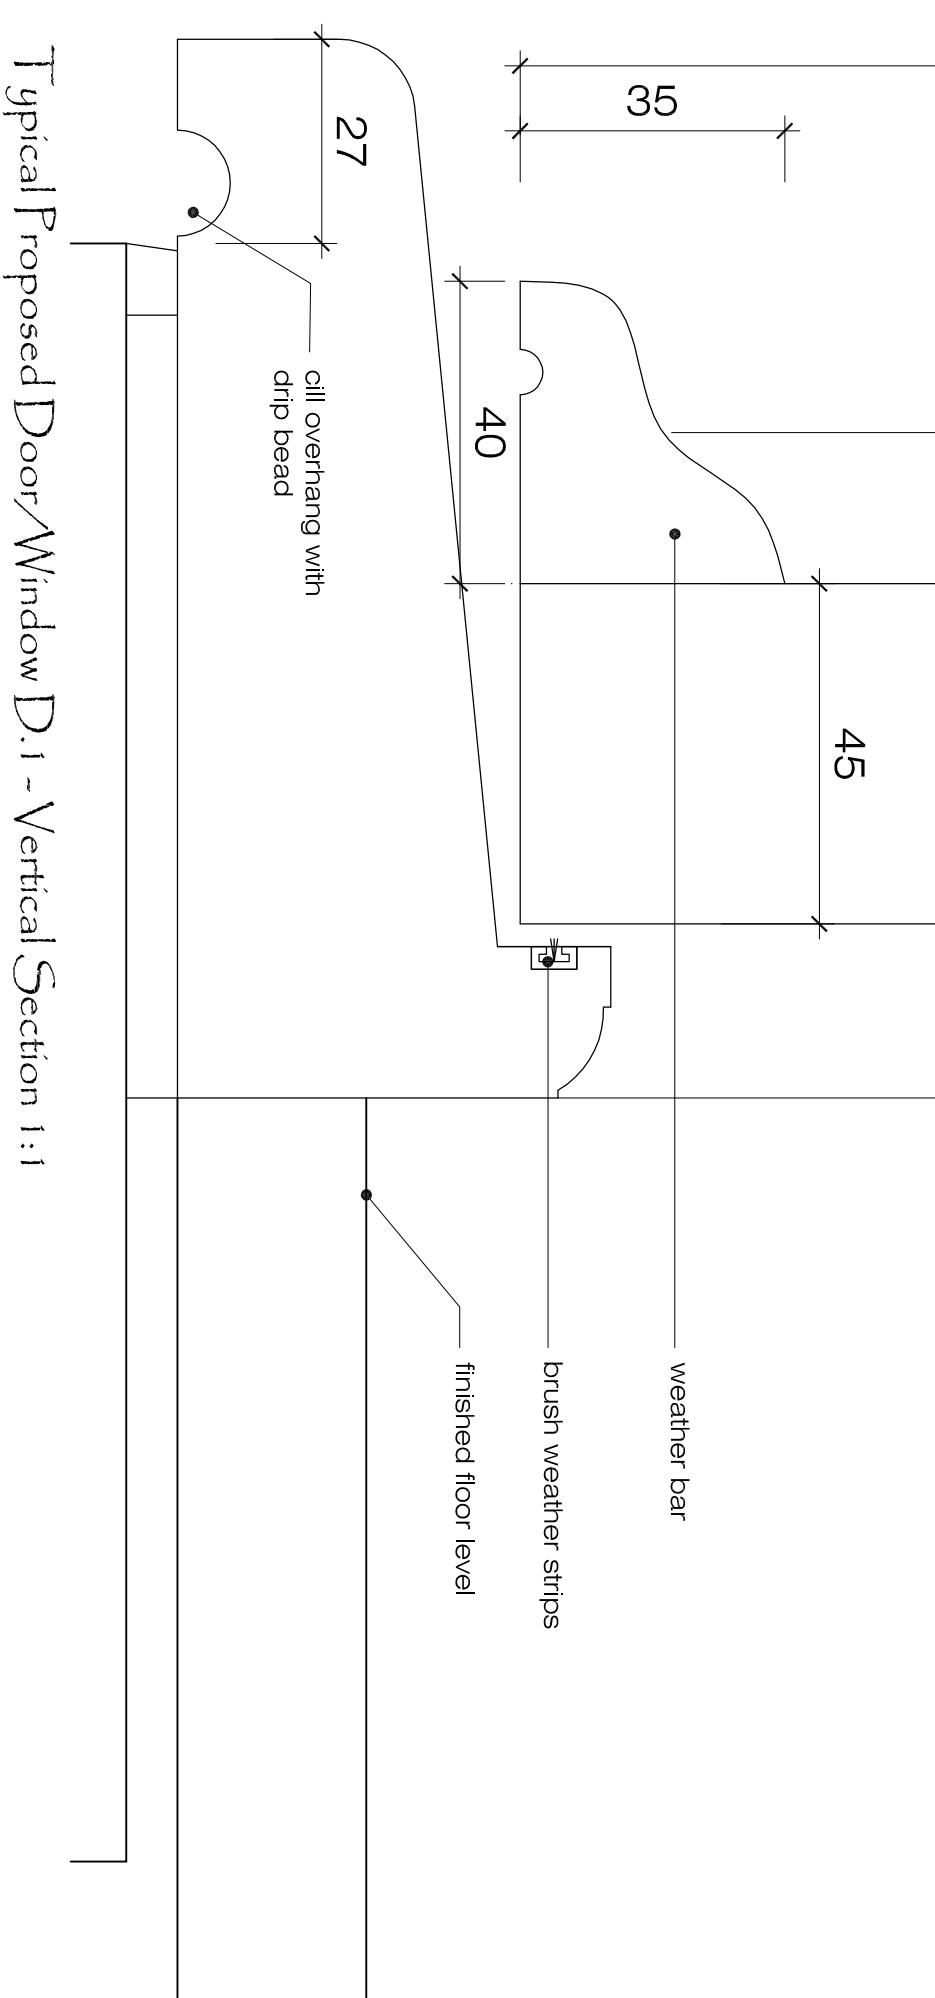

Typical Proposed Door/Window D.1 - Vertical Section 1:1

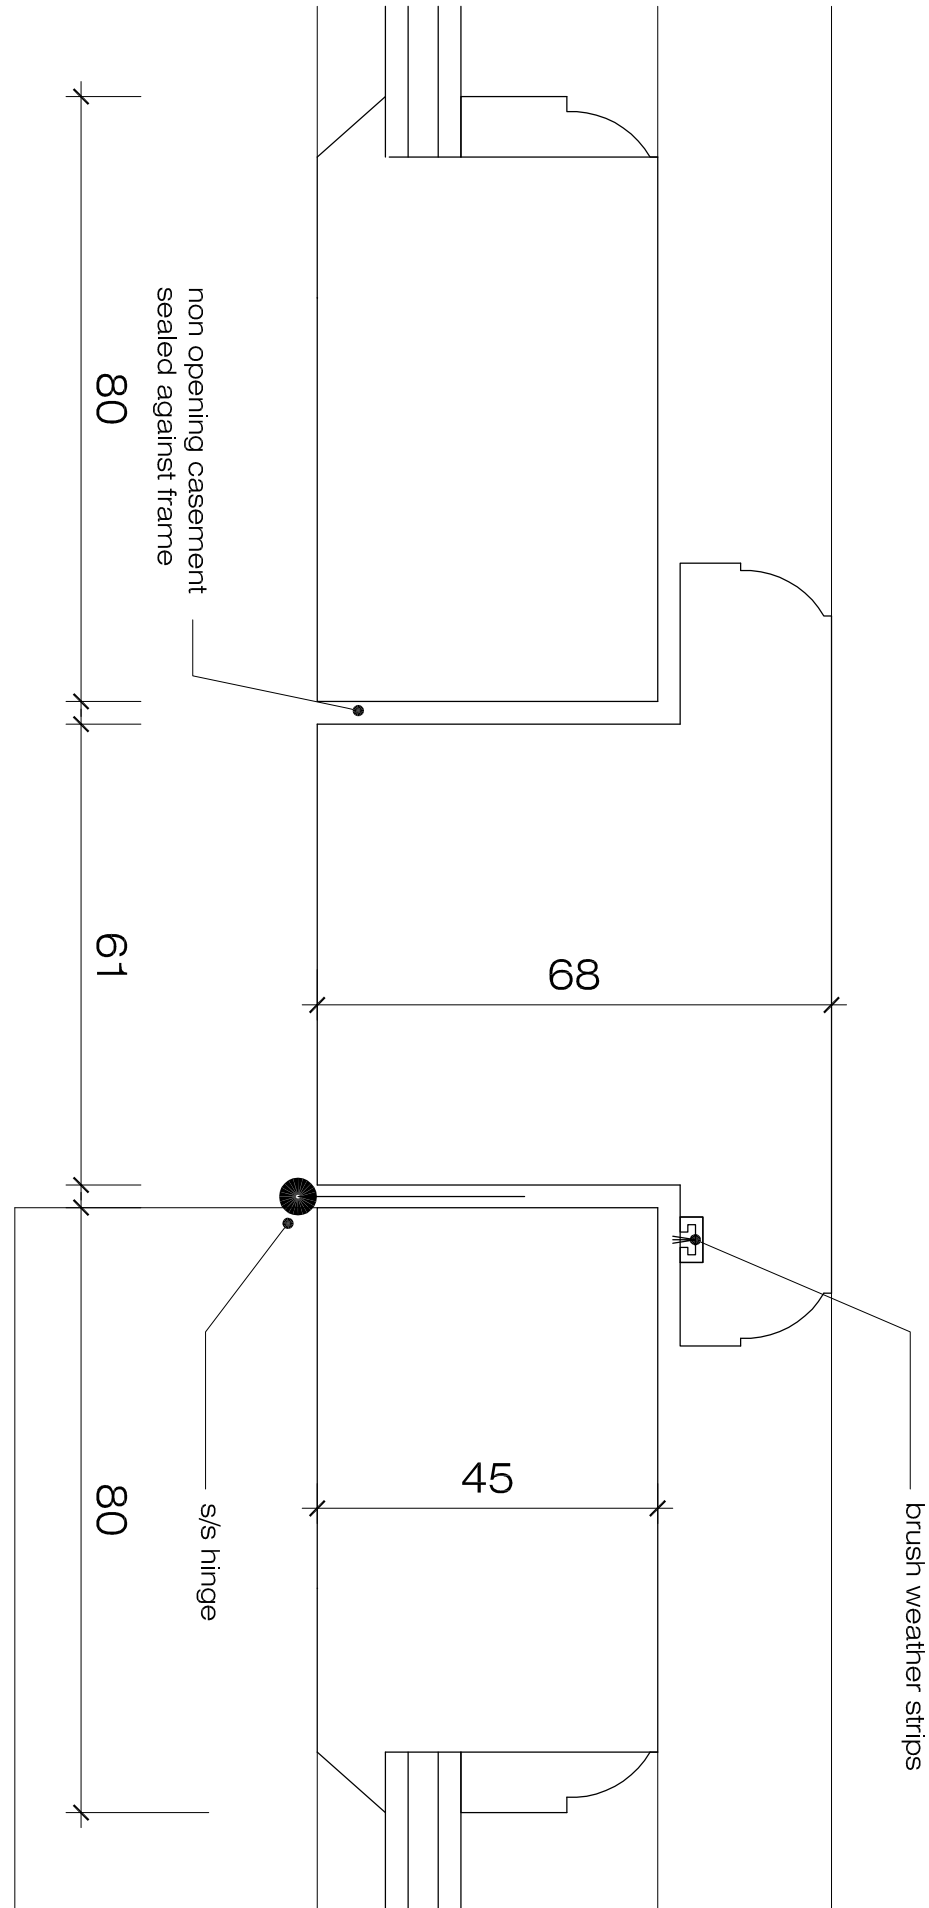

Typical Proposed Door/Window Middle Jamb D.1 - Horizontal Section 1:1

mf designs ltd

Chartered Architects

3rd Green Road • Haverhill • Hampshire • PO9 1HG
Director: Martin Power REBA • Co-Registration No: 607273

012032 470987
info@mfdesigns.co.uk



**REPLACEMENT RENDER & FENESTRATION
58 KING STREET, EMSWORTH**

DOOR D.1 - PROFILES

LISTED BUILDING CONSENT

REVISIONS

ISSUED FOR

DRAWING SCALE	SHEET SIZE	DATE	LOG NO.
1:1	A1	13/02/2017	3165

DRAWING NUMBER

3165_P_07