


Sign A - Fascia



Check survey required

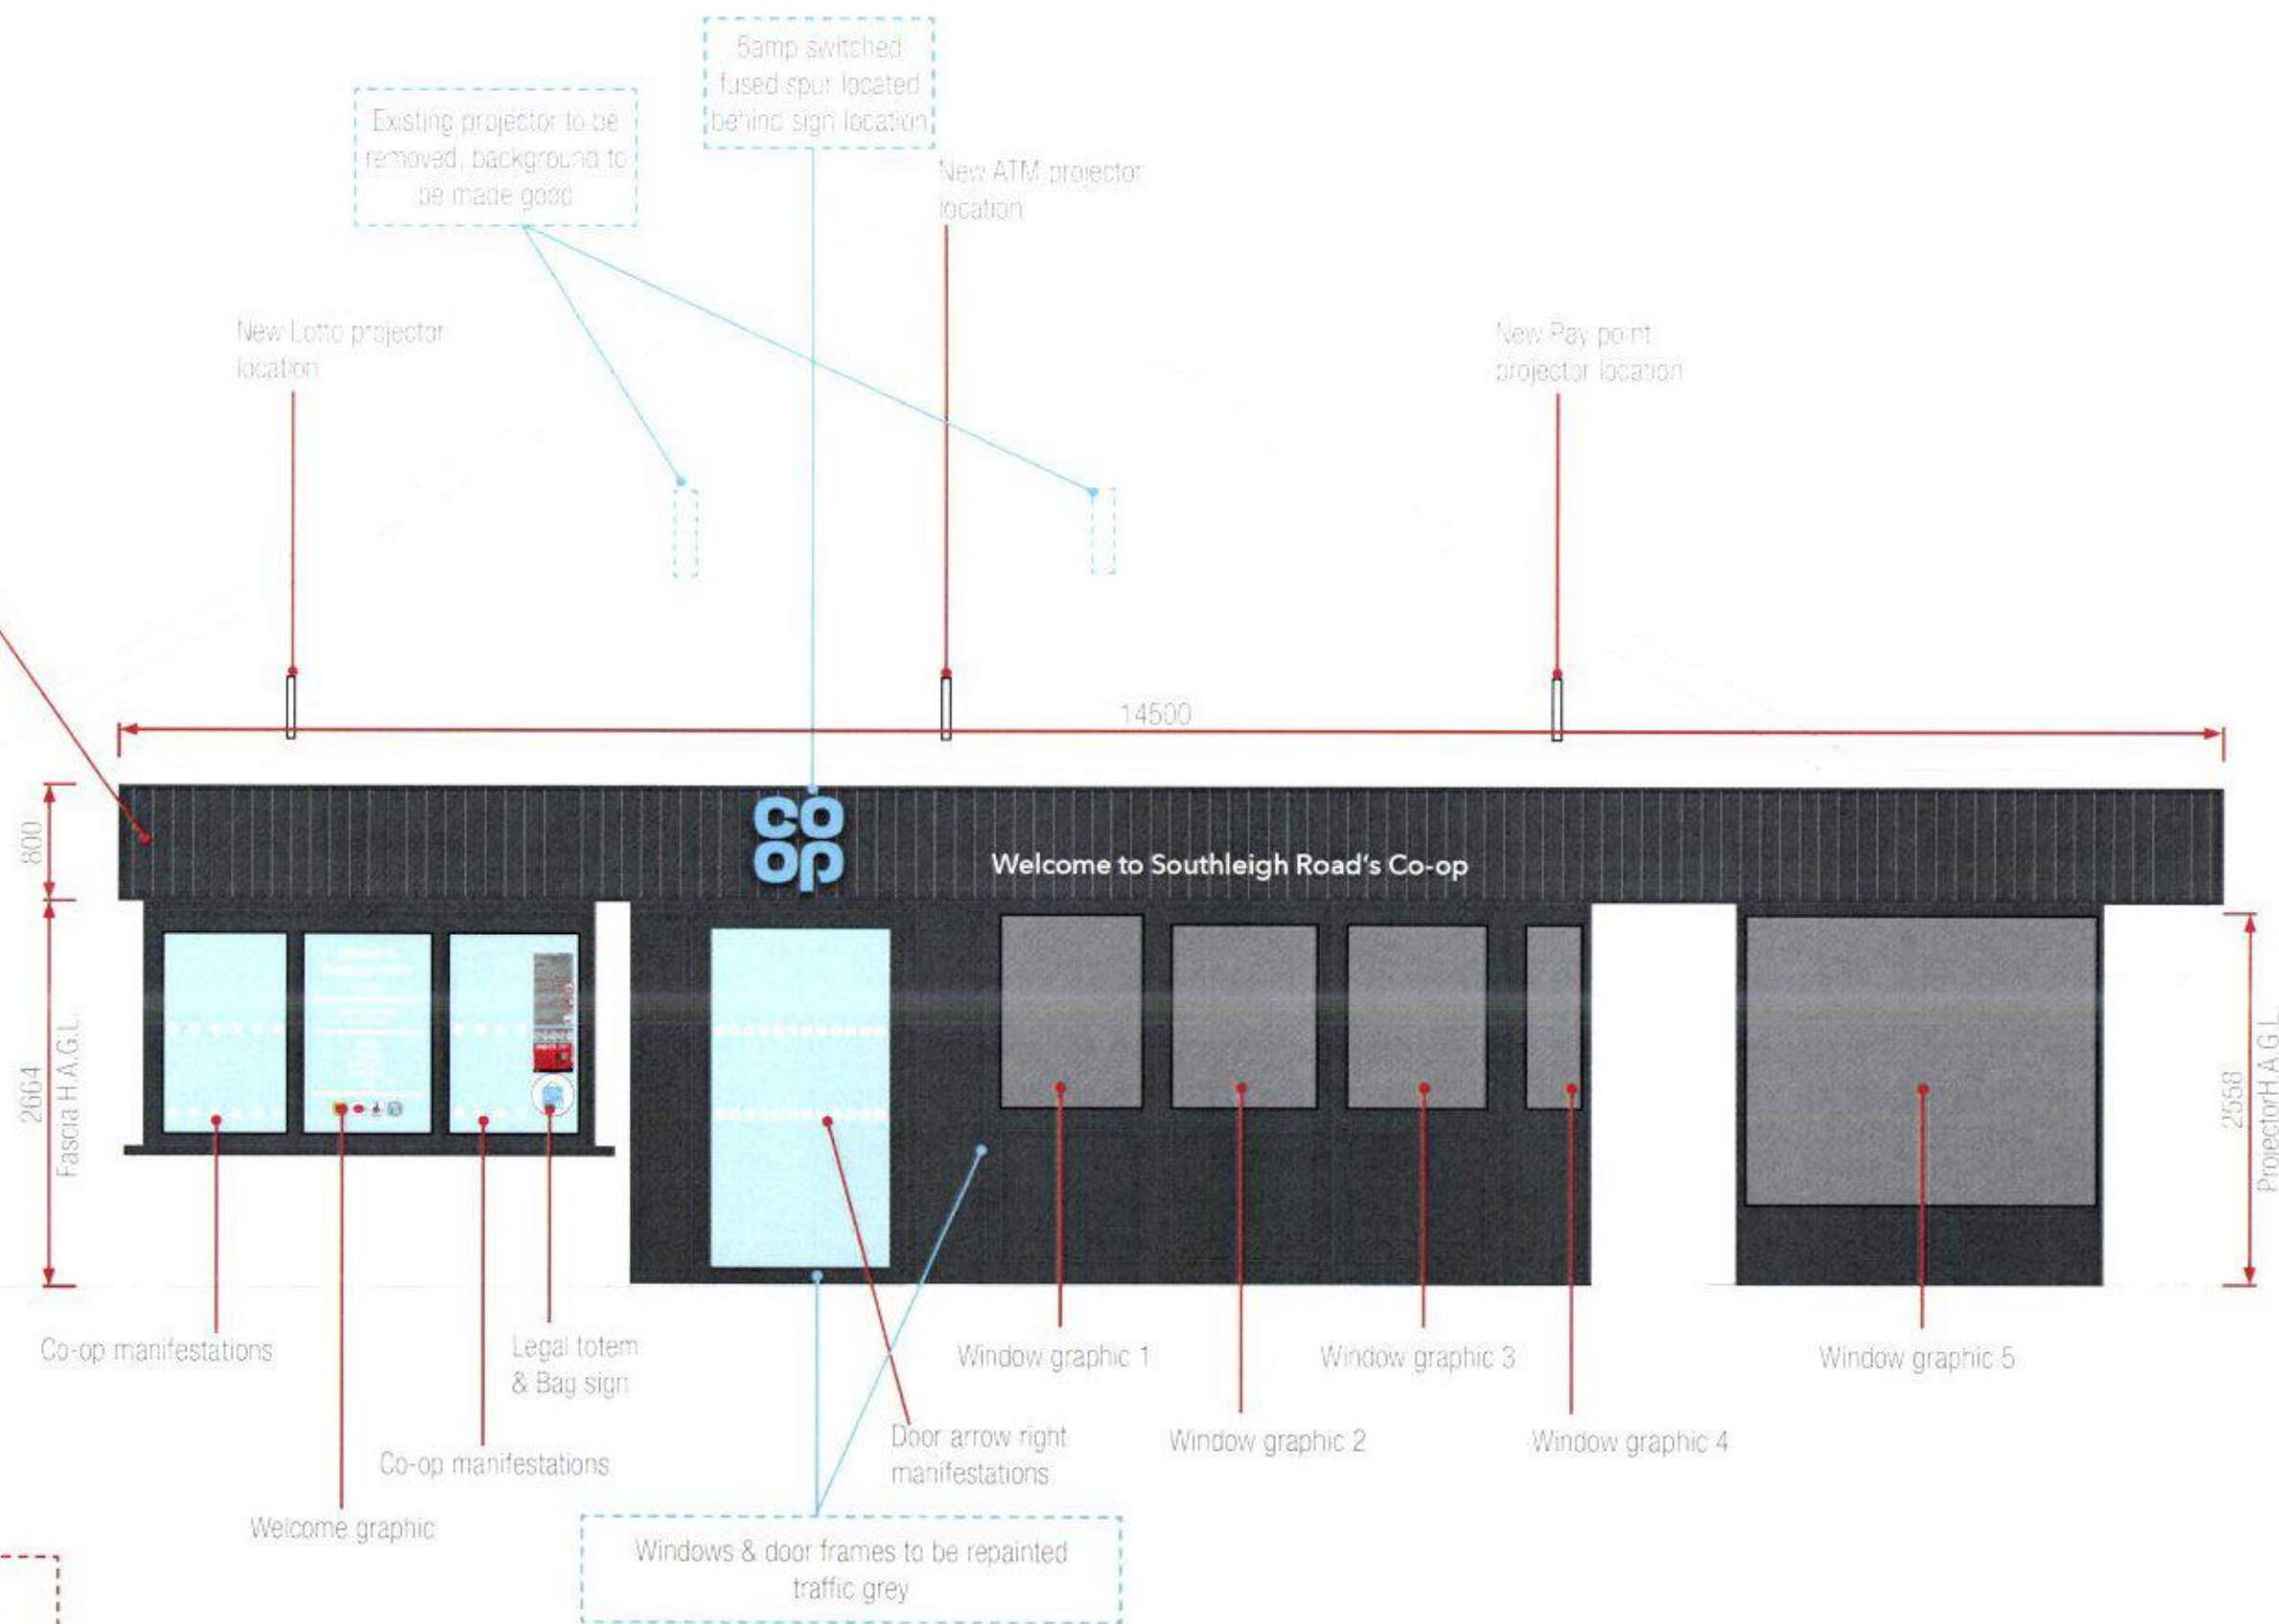

Proposed Elevation 1
Scale 1:50 @A3

Store Name: Emsworth
Store No: 5107
Futura W.O: 126438

Telephone: 0113 270 8000
Facsimile: 0113 277 1145
Email: post@emsworth.co.uk

Olympia House
161 Woodhouse
Middleton Grove
Leeds
LS11 5TY
United Kingdom

delivering
branded
environments™

