


HAVANT BOROUGH
COUNCIL

- 8 FEB 2017

RECEIVED

PROPOSED REAR ADDITION
45A, BACON LANE, HAYLING ISLAND HANTS.
FOR MR & MRS S. HUTCHINGS

PROPOSED LAYOUT

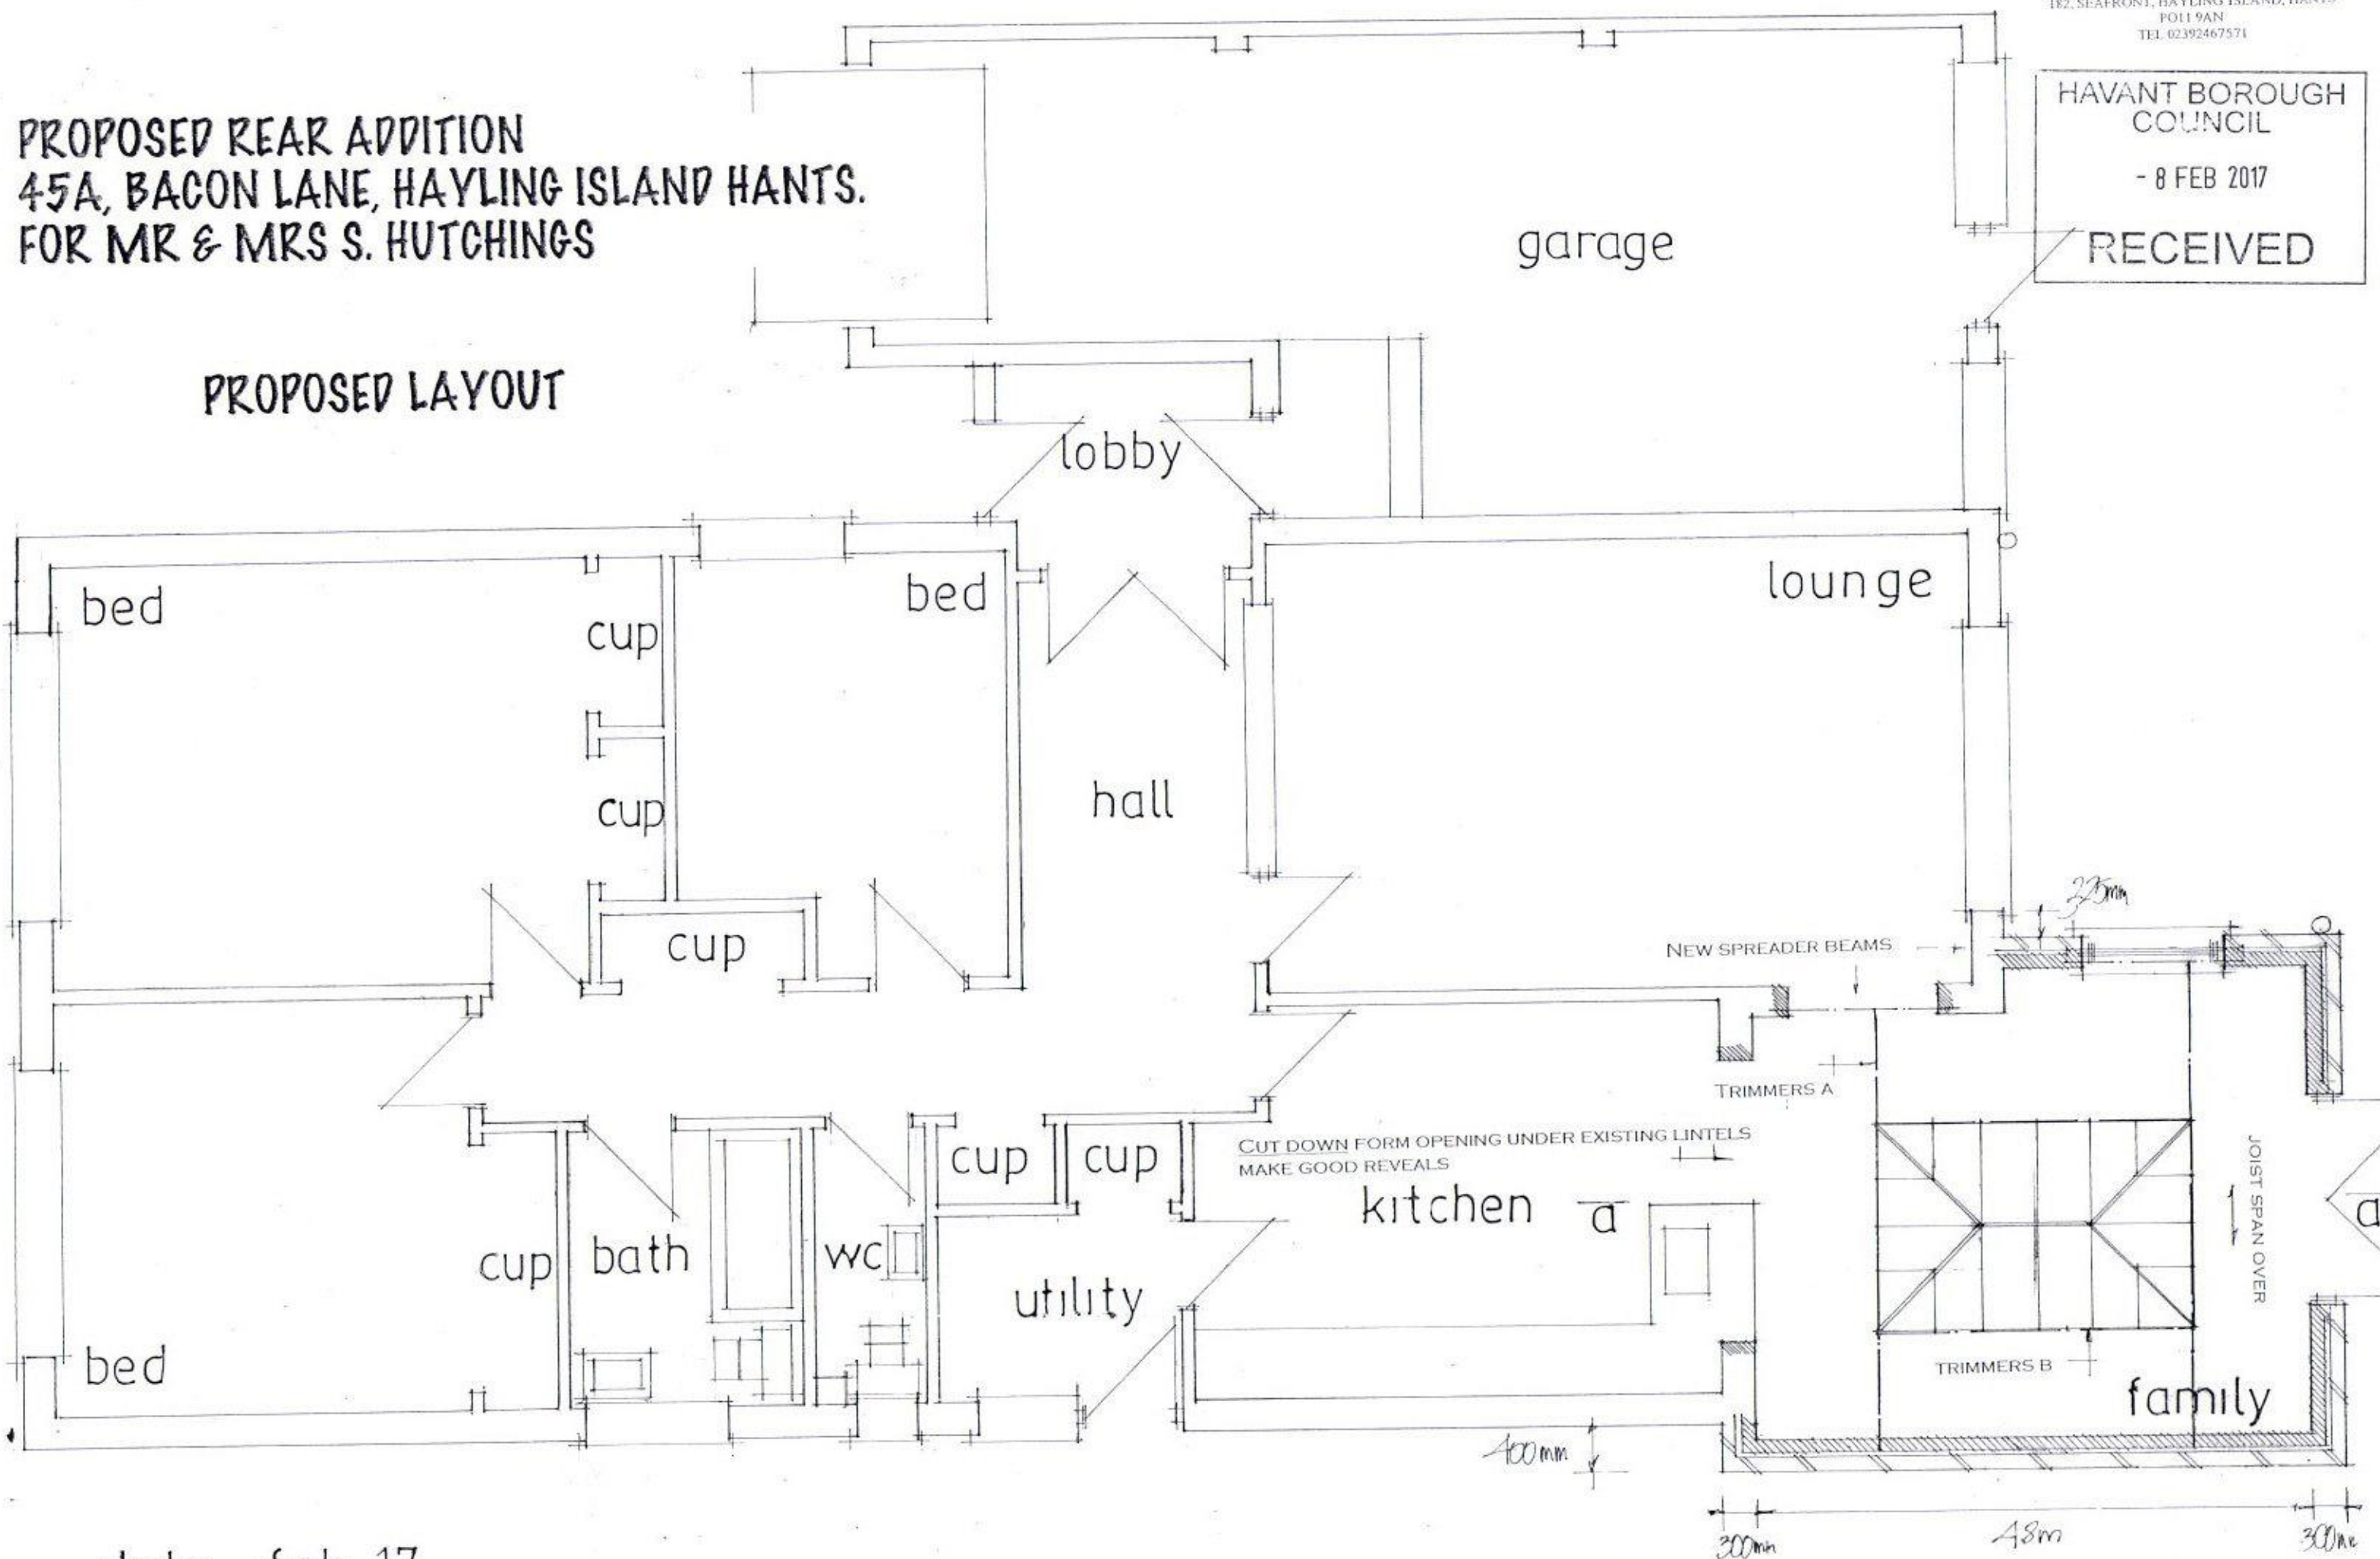

date feb 17
scale 1:50