


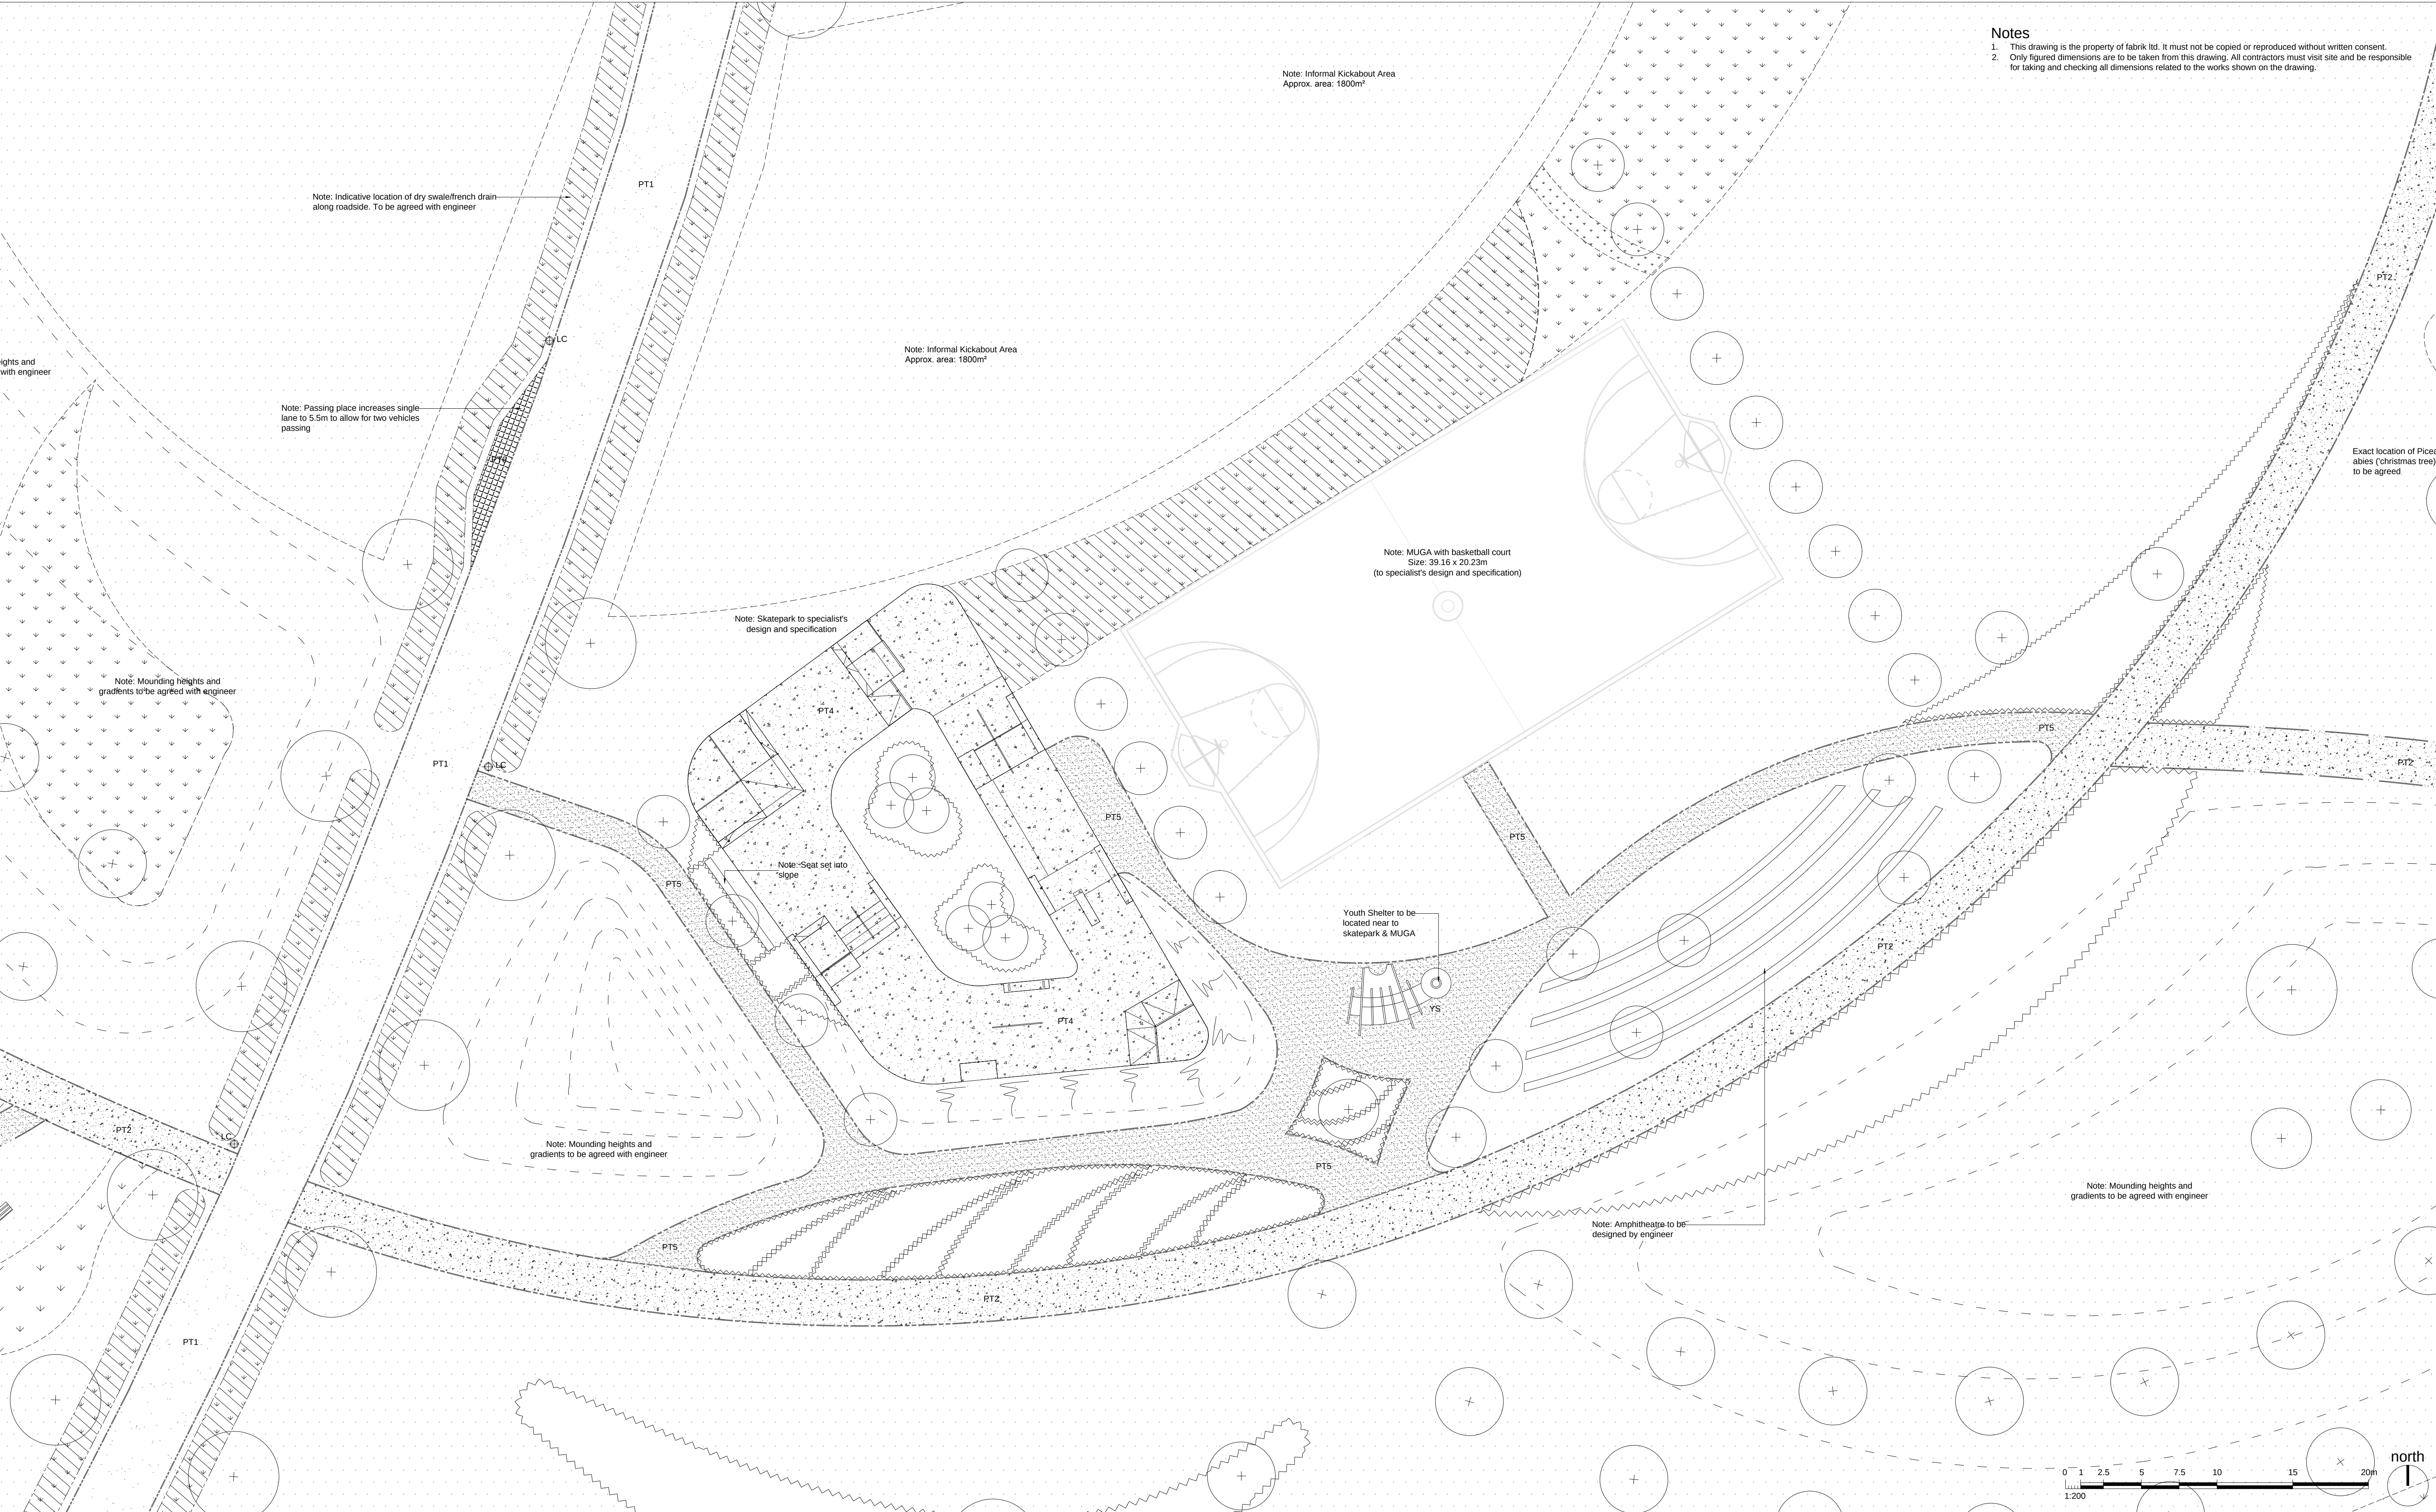

- Notes
1. This drawing is the property of fabrik ltd. It must not be copied or reproduced without written consent.
 2. Only figured dimensions are to be taken from this drawing. All contractors must visit site and be responsible for taking and checking all dimensions related to the works shown on the drawing.

fabrik

Lenten House
16 Lenten Street
Alton
Hampshire
GU34 1HG

T : 01420 593250
E : alton@fabrikuk.com
W : www.fabrikuk.com

- Refer to fabrik drawings:
- D2403 L.200 - Landscape Masterplan
 - D2403 L.205 - Hard Landscape Legend
 - D2403 L.301-307 - Detailed Soft Landscape Proposals
 - D2403 L.207/307 - Detailed Hard/Soft Play Area

07	10.03.17	Minor amends to MUGA	ah
06	06.03.17	Minor amends to area around MUGA	ah
05	01.03.17	Annotation for informal kickabout areas added.	cb
04	09.02.17	Amends to indicative MUGA layout	ah
03	02.02.17	Amends to dimensions of MUGA	ah
02	25.01.17	Amends to dimensions of MUGA	ah
01	17.11.16	Site wide amends following client comments	ah
No.	Date	Reason	ah
Revisions			Name

- External References:**
- D2403 Berewood Town Park Phase A Tender/Drawings/Site Survey/topo copy
 - D2403 Berewood Town Park Phase A Tender/Drawings/Site Survey/Recvd 110526/XSU_ORDSURV copy
 - D2304 Berewood Town Park Phase B, Waterlooville/Drawings/Archaeology/Recvd-13-02-07/Town Park Constraints - Copy
 - D2403 Berewood Town Park Phase A Tender/Drawings/Engineer/161117/X_P5I_ROADS - Copy.dwg

Project

Town Park, Phase A, Berewood, Waterlooville for Grainger

Drawing

**Detailed Hard Landscape Plan
Skate Park, MUGA & Youth Shelter**

Scale	Date	Checked	Drawn
1:200 @ A1	Nov '16	as	ah
Drawing No.			Revision
D2403 L.206			07

☐ Preliminary	☐ Issued for Design/Information
☒ Issued for Planning Approval	☐ Issued for Tender
☐ Issued for Construction	☐ As Built

Drawing sheet size - A1

Copyright Reserved (C)