


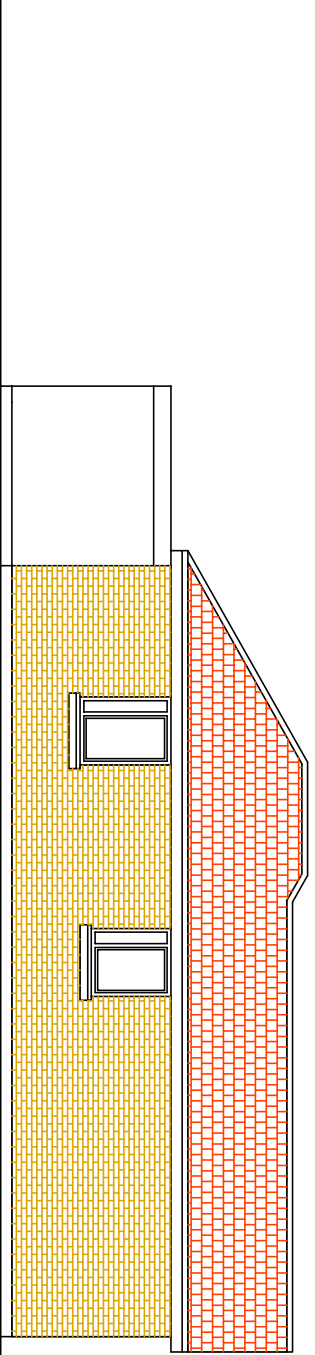


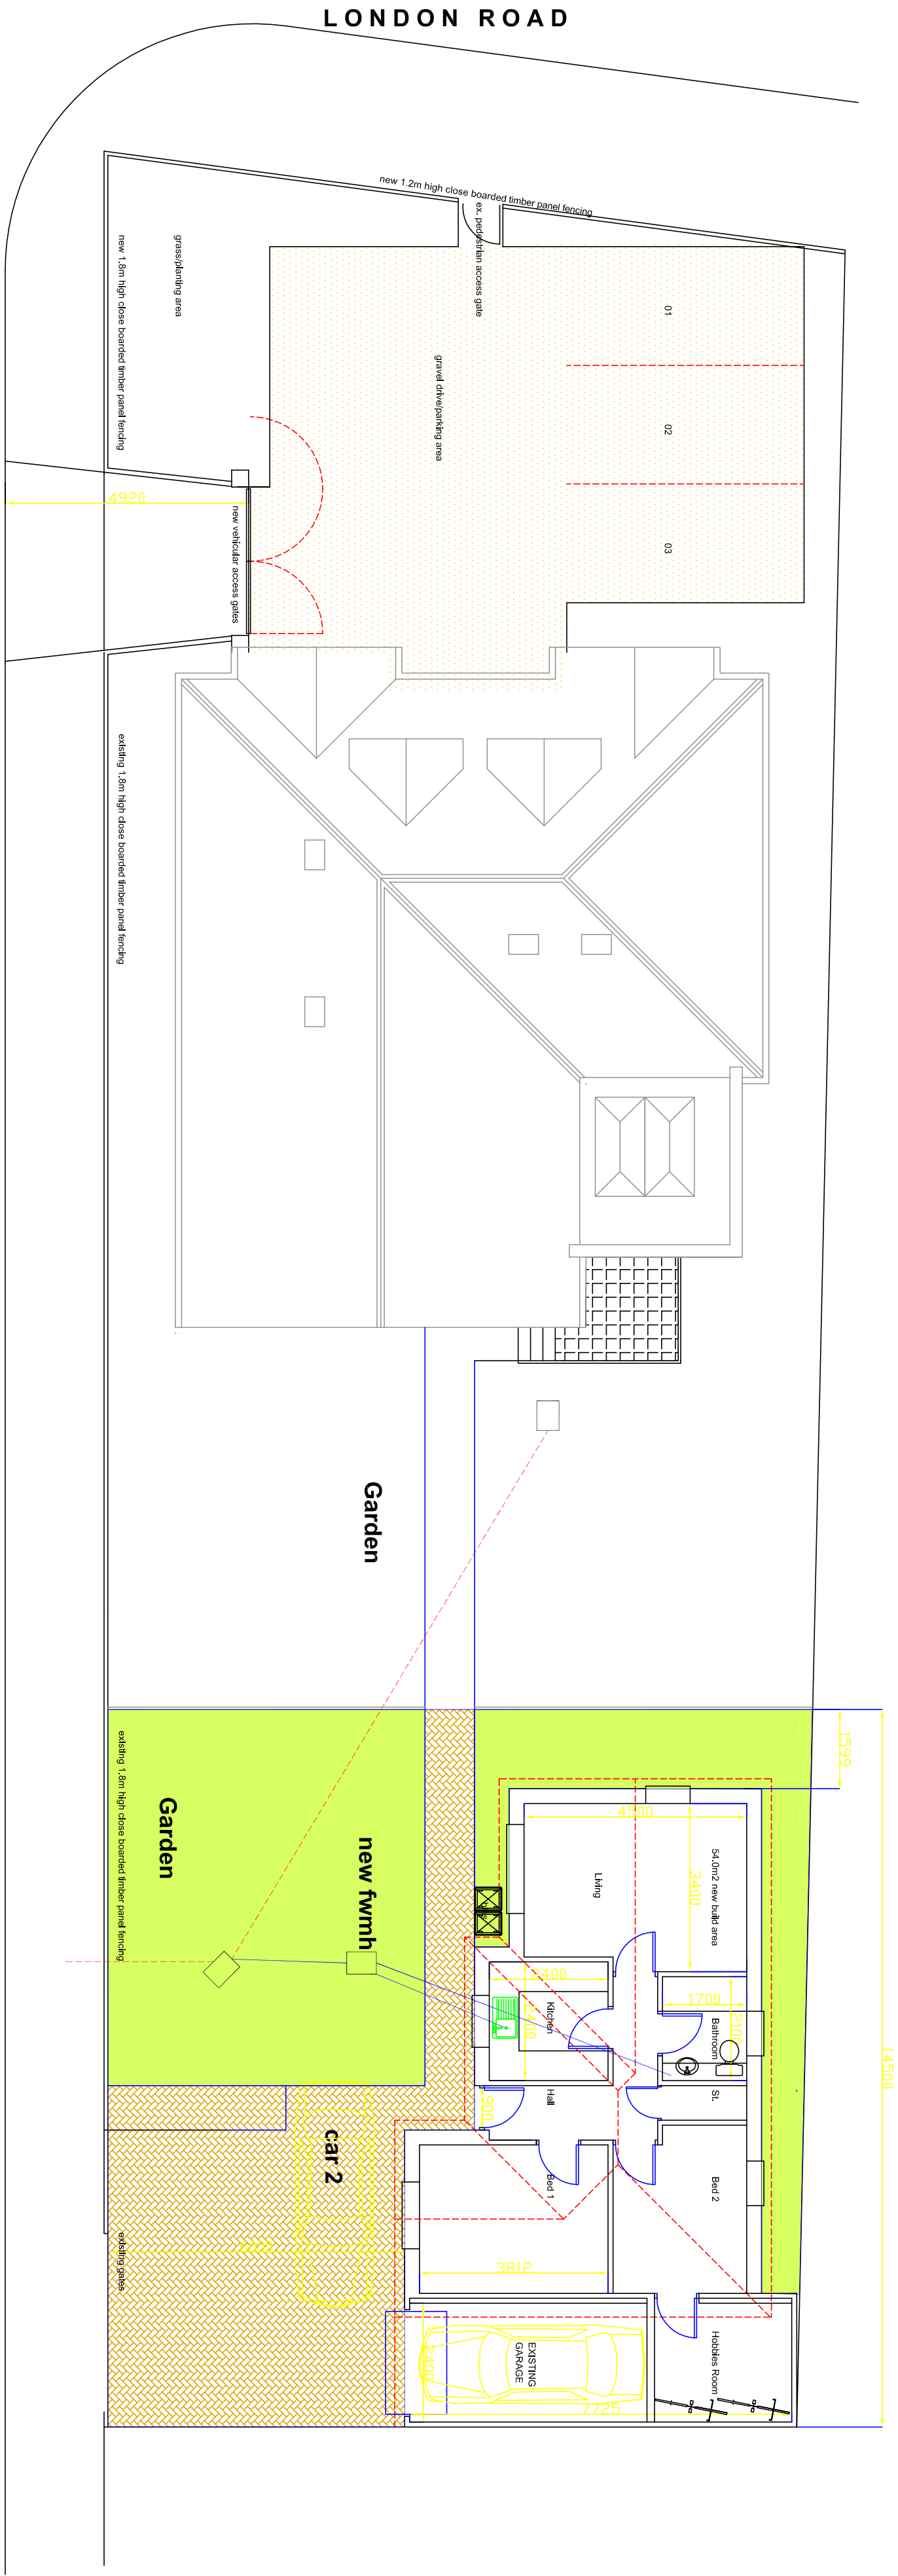


Rear Elevation

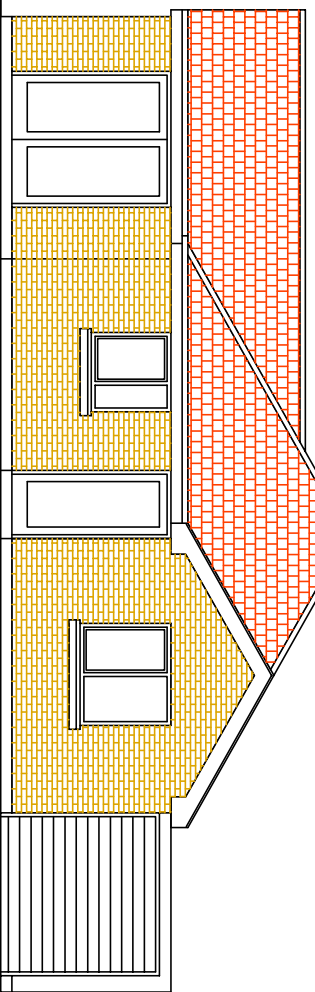


Front Elevation

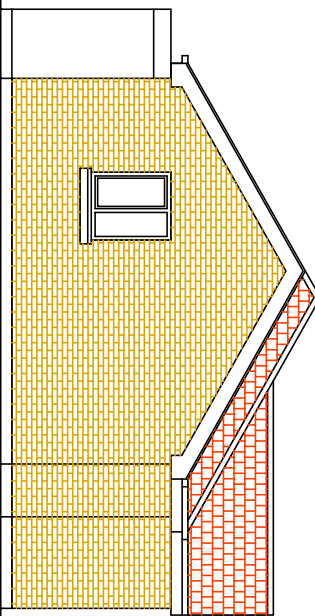


End Elevation

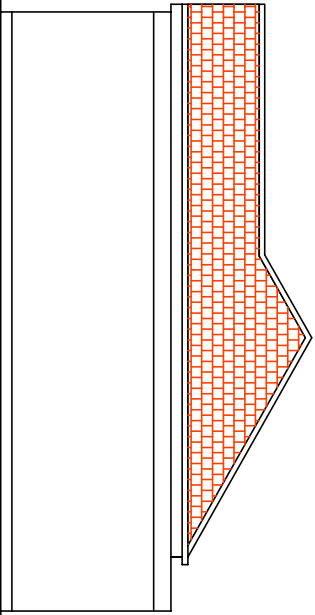


End Elevation

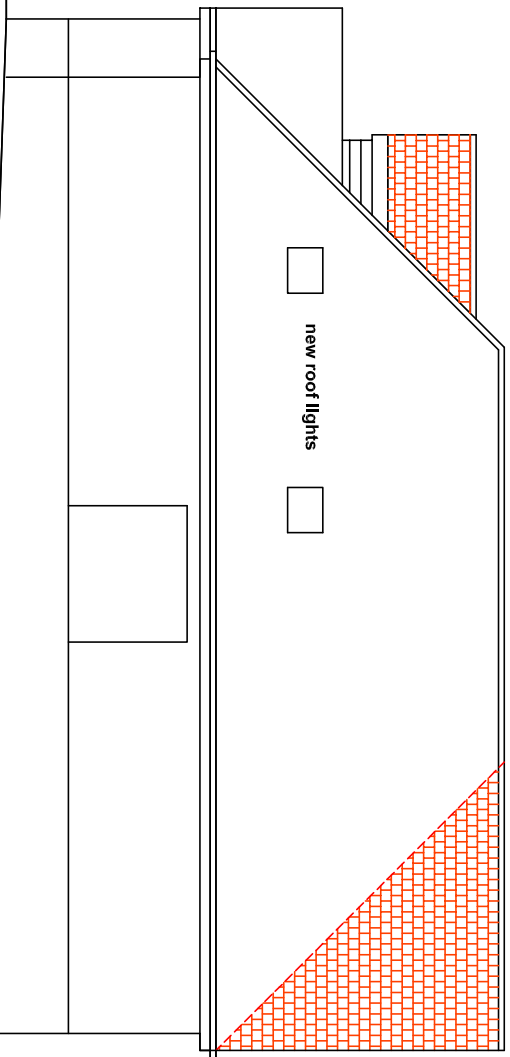


PROPOSED SIDE (SOUTH) ELEVATION (with fencing removed)

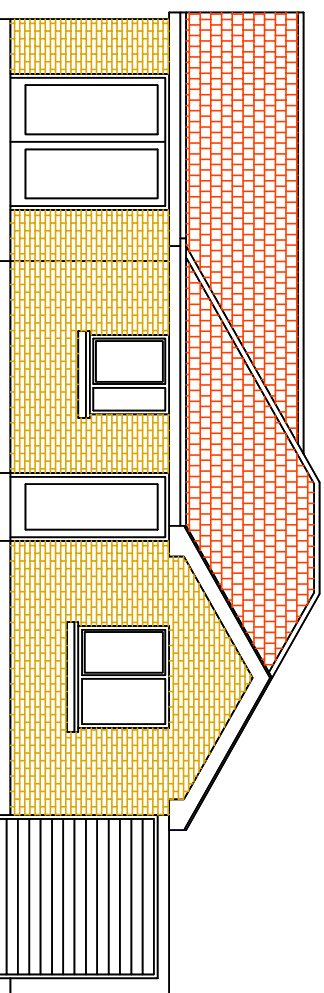

Front Elevation

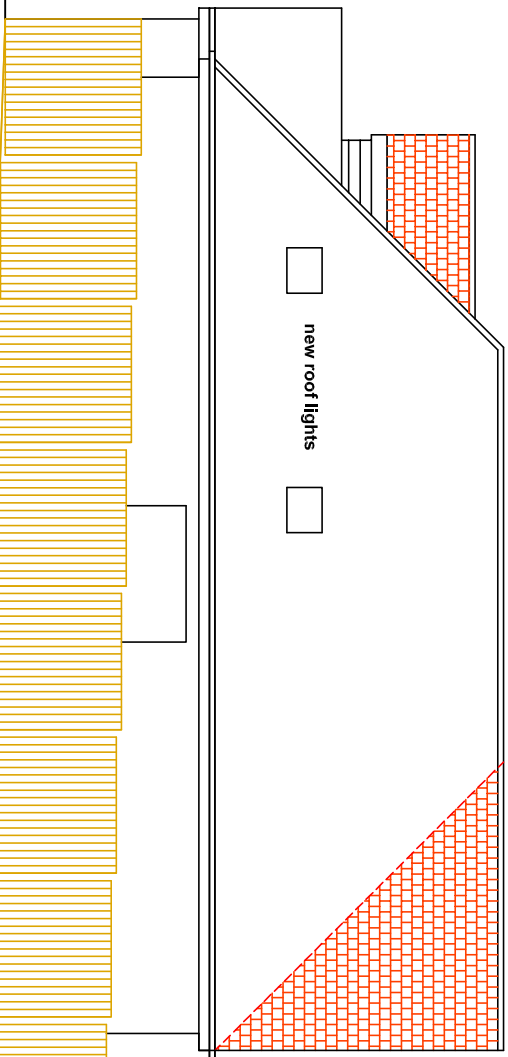

PROPOSED SIDE (SOUTH) ELEVATION

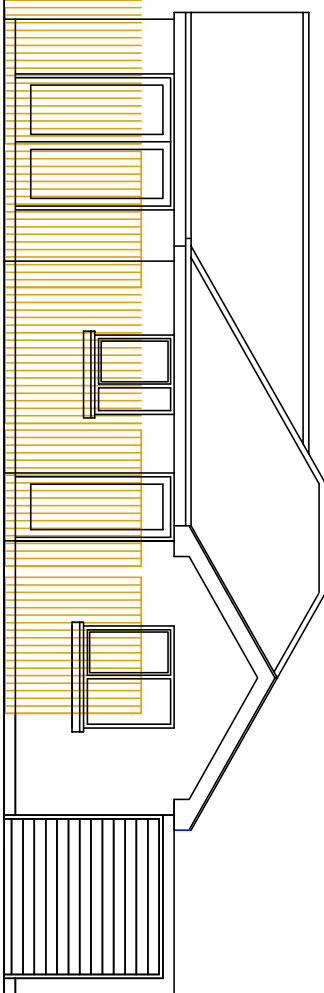

Front Elevation

