



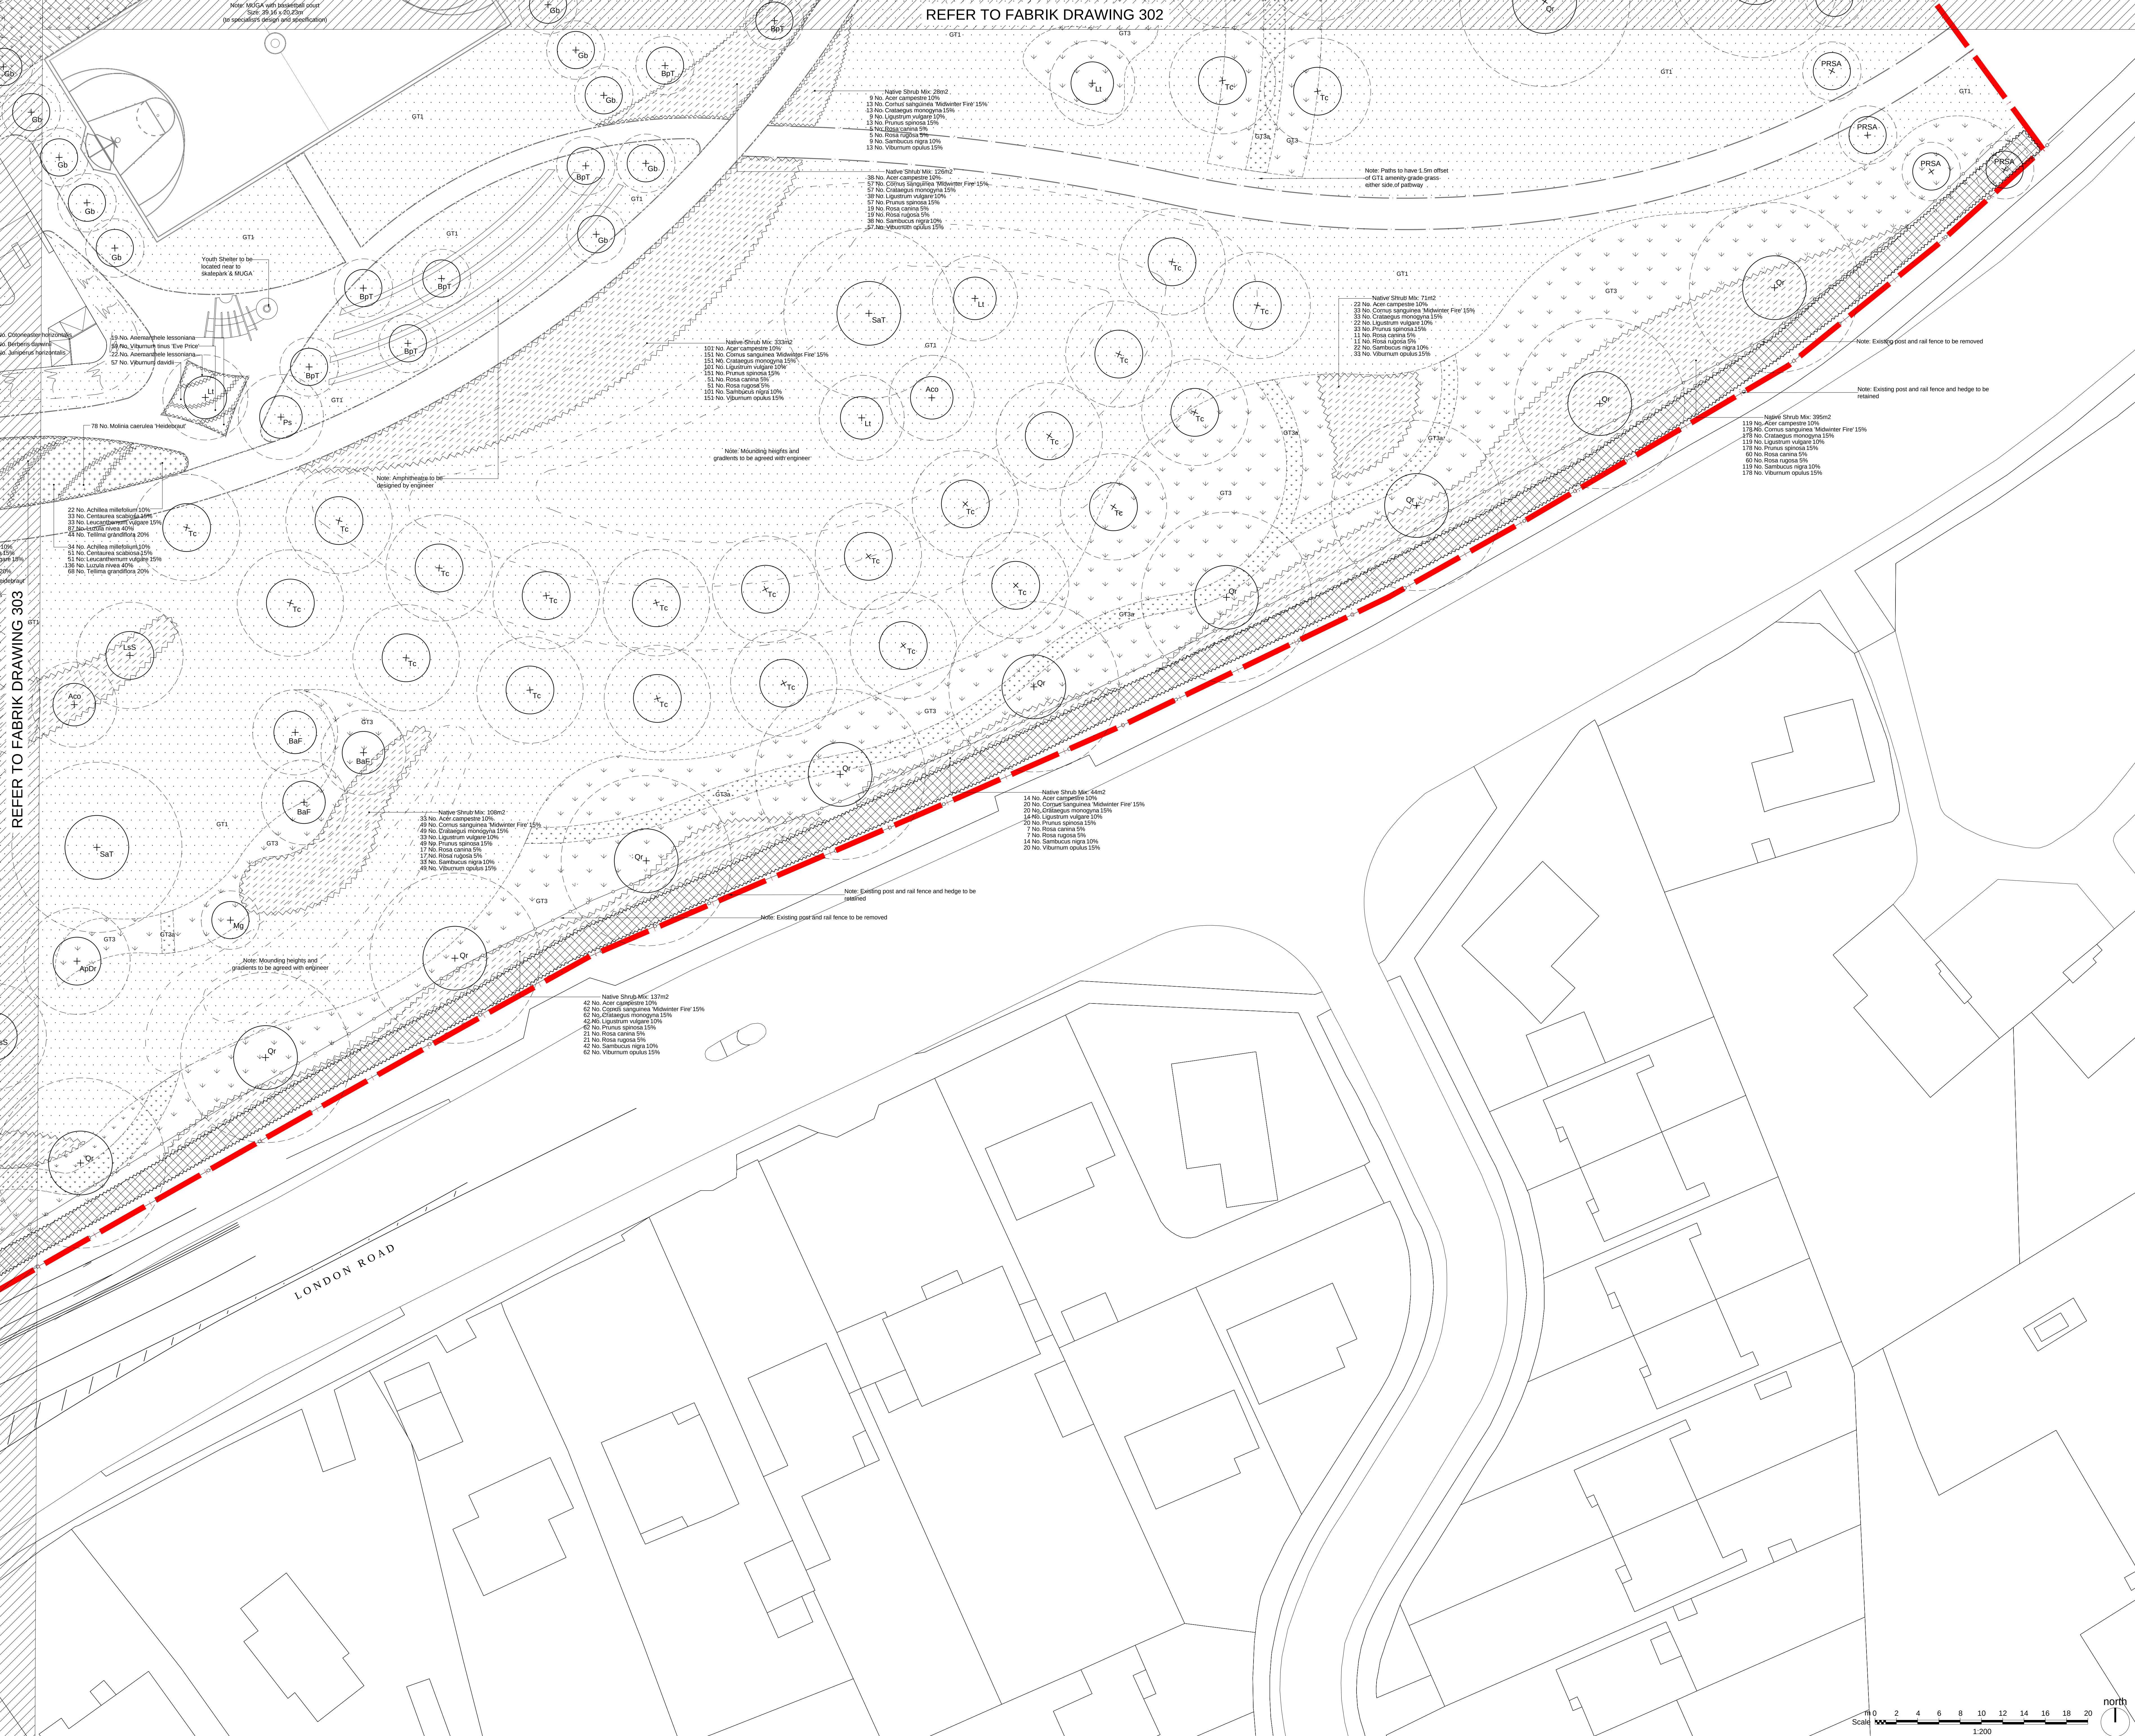

Notes

- This drawing is the property of fabrik ltd. It must not be copied or reproduced without written consent.
- Only figured dimensions are to be taken from this drawing. All contractors must visit site and be responsible for taking and checking all dimensions related to the works shown on the drawing.

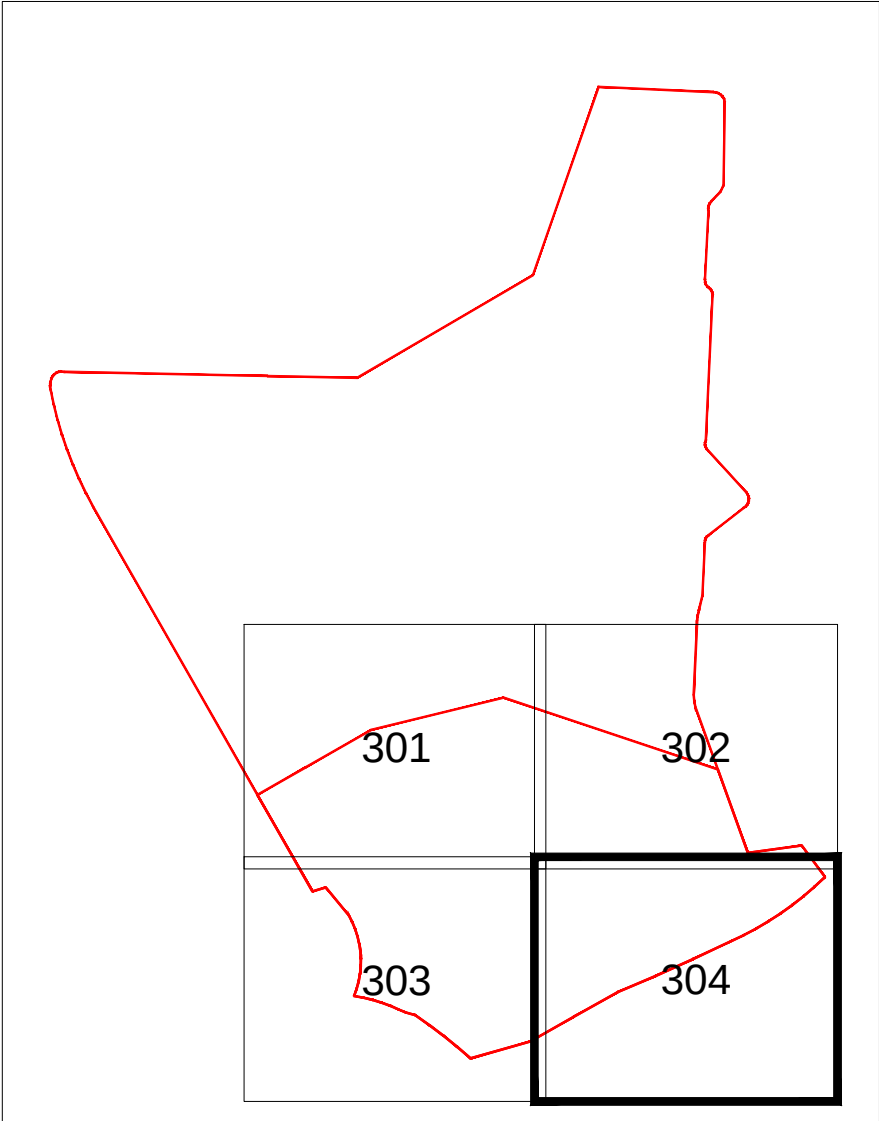

Refer to fabrik drawings:
D2403 L.305 for Soft Landscape Legend
D2403 L.201 - 205 for Detailed Hard Landscape proposals

06	10.03.17	Minor amendments to MUGA dimensions	ah
05	09.03.17	Minor amendments to MUGA dimensions	ah
04	09.02.17	Amends to indicative MUGA layout	ah
03	02.02.17	Minor amendments to MUGA dimensions	ah
02	25.01.17	Additional planting along southern boundary & amends to MUGA dimensions	ah
01	17.11.16	Site wide amends following client comments	ah
No.	Date	Reason	Name
Revisions			

External References:

- D2403 Berewood Town Park Phase A TenderDrawingsSite Survey/Topo copy
- D2403 Berewood Town Park Phase A TenderDrawingsSite Survey/Revised 11/02/2016/ORDSURV copy
- D2404 Berewood Town Park Phase B, WaterloovilleDrawings/Checkings/Revised 13/02/2017/own Park Constraints - Copy
- D2403 Berewood Town Park Phase A TenderDrawings/Engineer/1611170X_PSI_Roads-copy

fabrik

Lentien House
16 Lenton Street
Alton
Hampshire
GU34 1HG

T: 01420 593250
E: alf@fabrikuk.com
W: www.fabrikuk.com

Project
Town Park, Phase A, Berewood, Waterlooville for Grainger

Drawing
Detailed Soft Landscape Plan 4 of 4

Scale	Date	Checked	Drawn
1:200 @ A0	Nov'16	as	ah

Drawing No.	Revision
D2403 L.304	06

☐ Preliminary	☐ Issued for Design/Information
☐ Issued for Planning Approval	☐ Issued for Tender
☐ Issued for Construction	☐ As Built

Drawing sheet size - A0 Copyright Reserved ©