

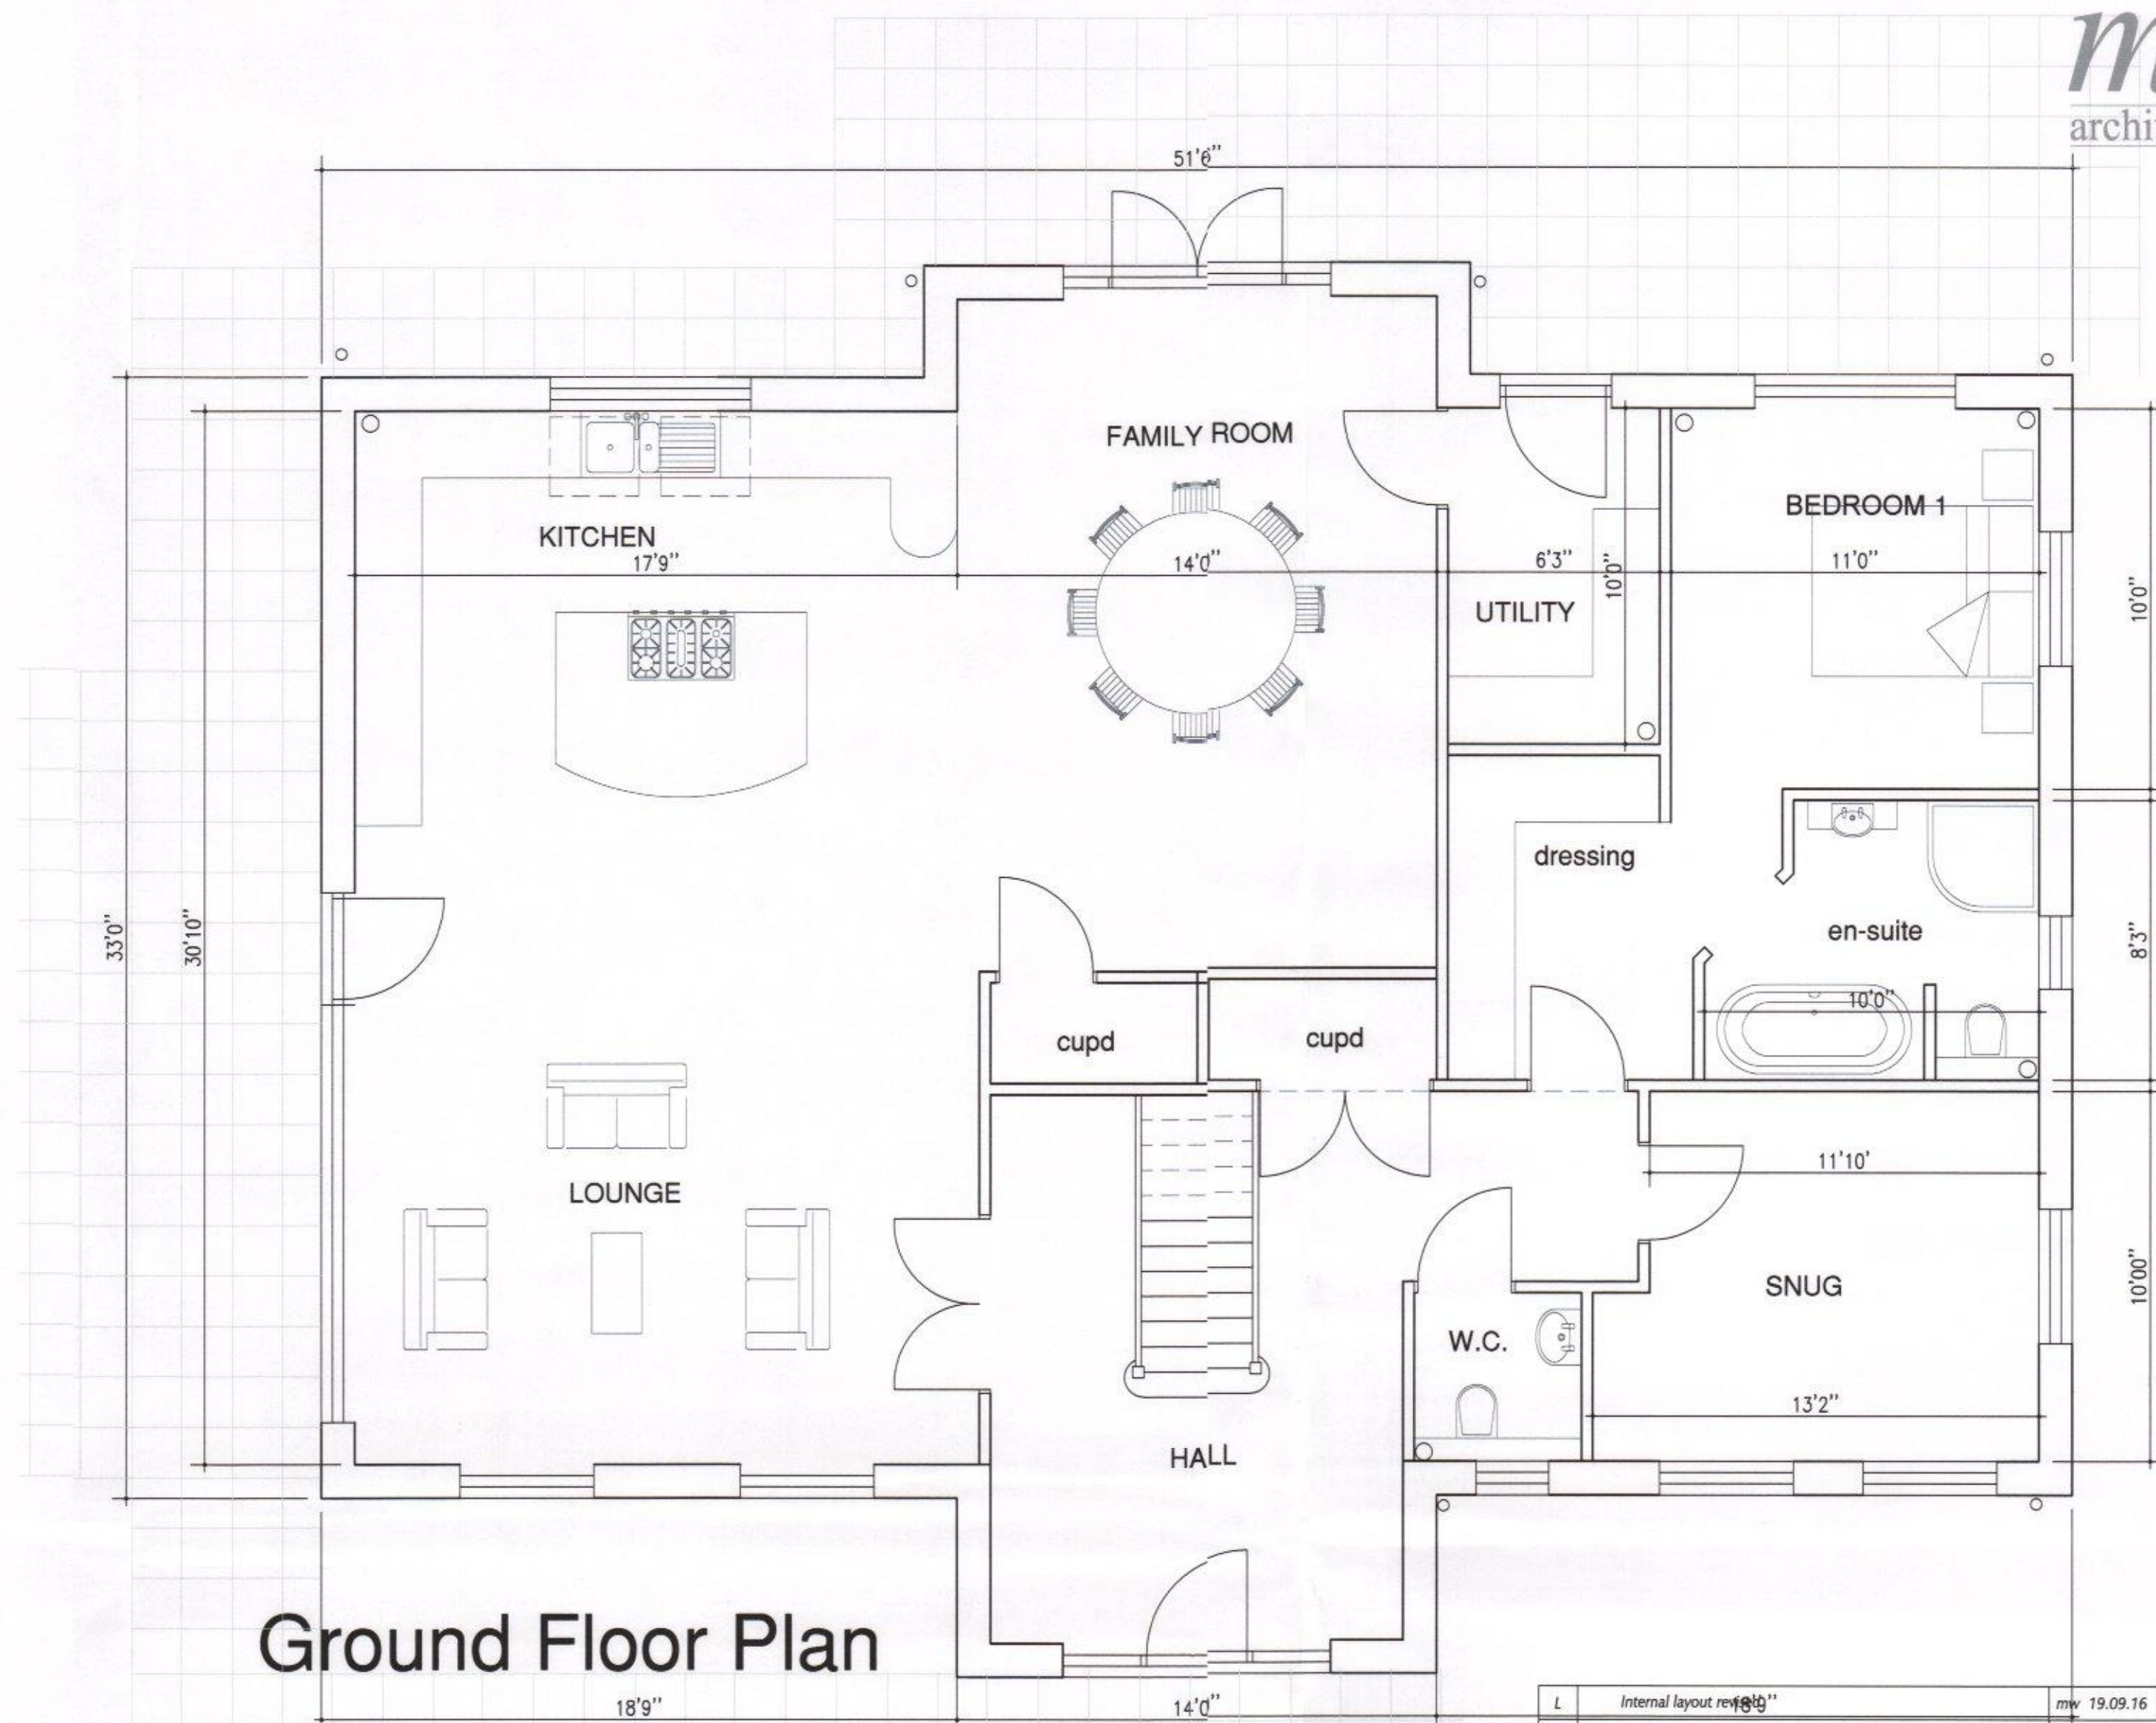


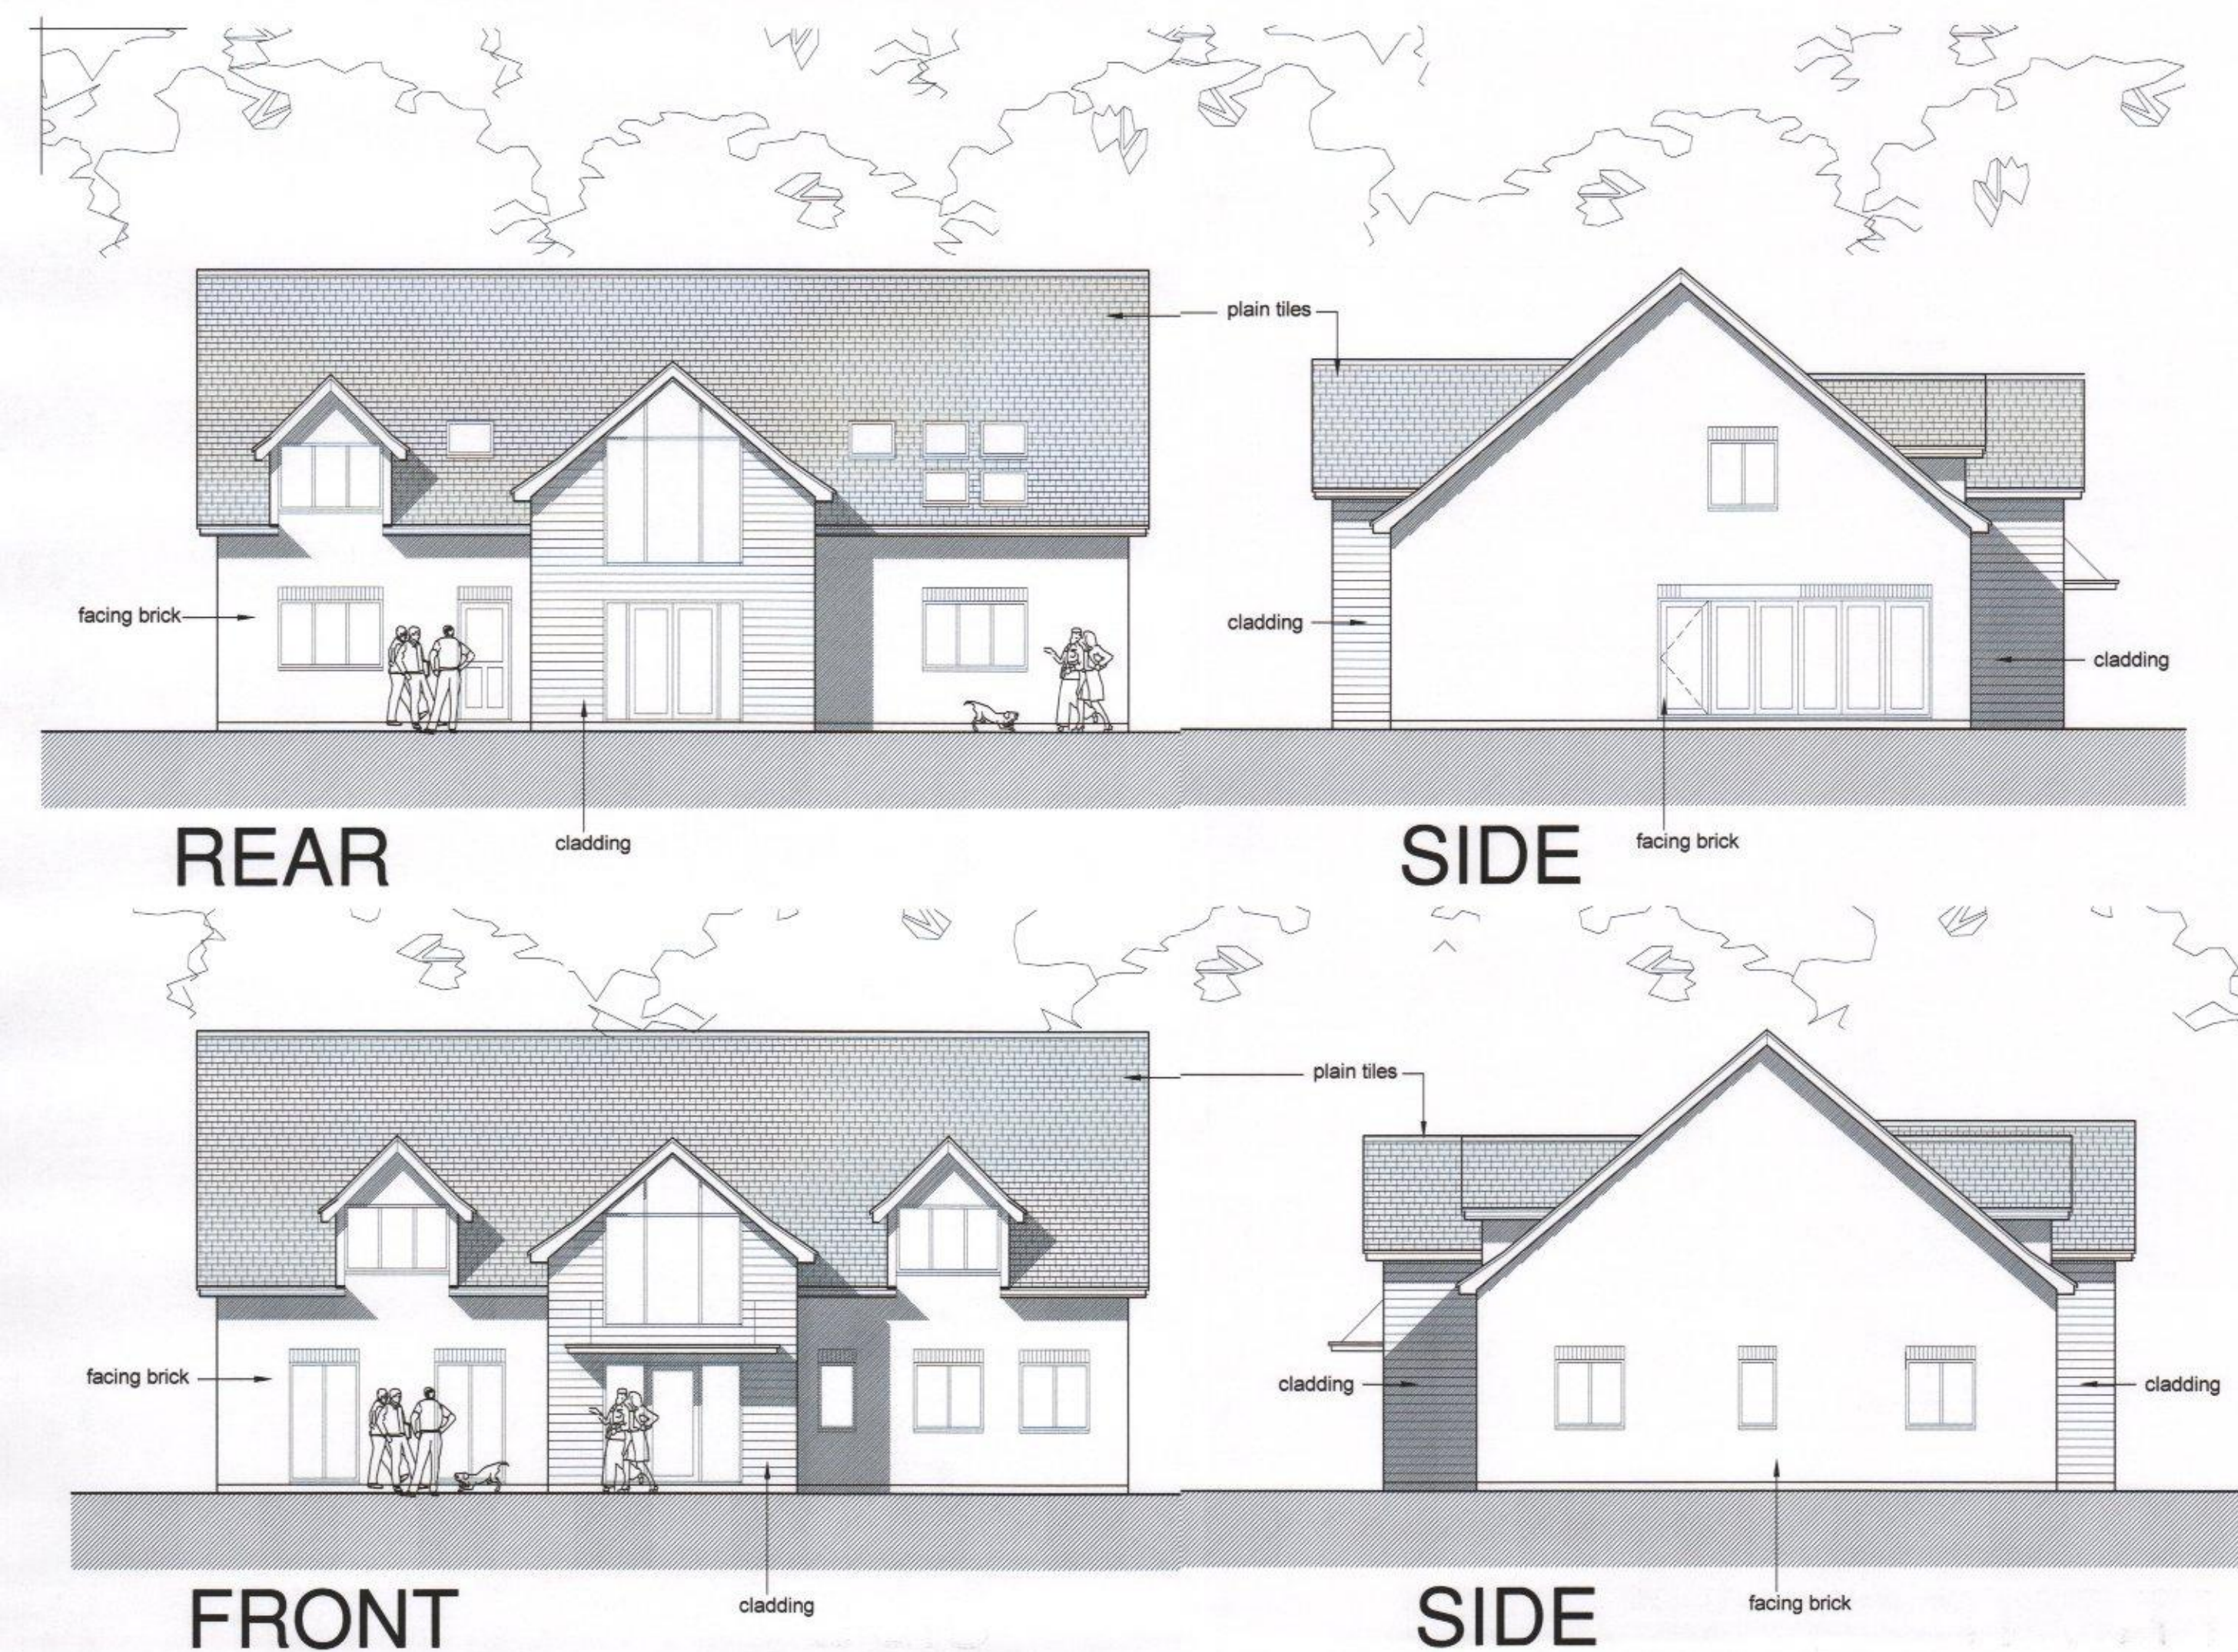


L	Internal layout revised	mw	19.09.16
K	Internal layout revised	mw	16.09.16
J	Footprint reduced, internal layout revised	mw	15.09.16
H	Internal layout revised	mw	06.10.15
G	Minor changes	mw	03.09.15
F	Bedroom 2 & 3 revised	mw	14.08.15
E	Layout revised	mw	07.08.15
D	Roof height raised, bed 3 revised	mw	05.08.15
C	Bed 3 revised	mw	04.08.15
B	Layout revised	mw	30.07.15
A	Dimensions added	mw	03.07.15
-	Original Issue		
Rev		Dwn / Date	Chk / Date


This drawing is copyright and must not be disclosed to third parties without permission.
Scaled dimensions are not to be used for construction

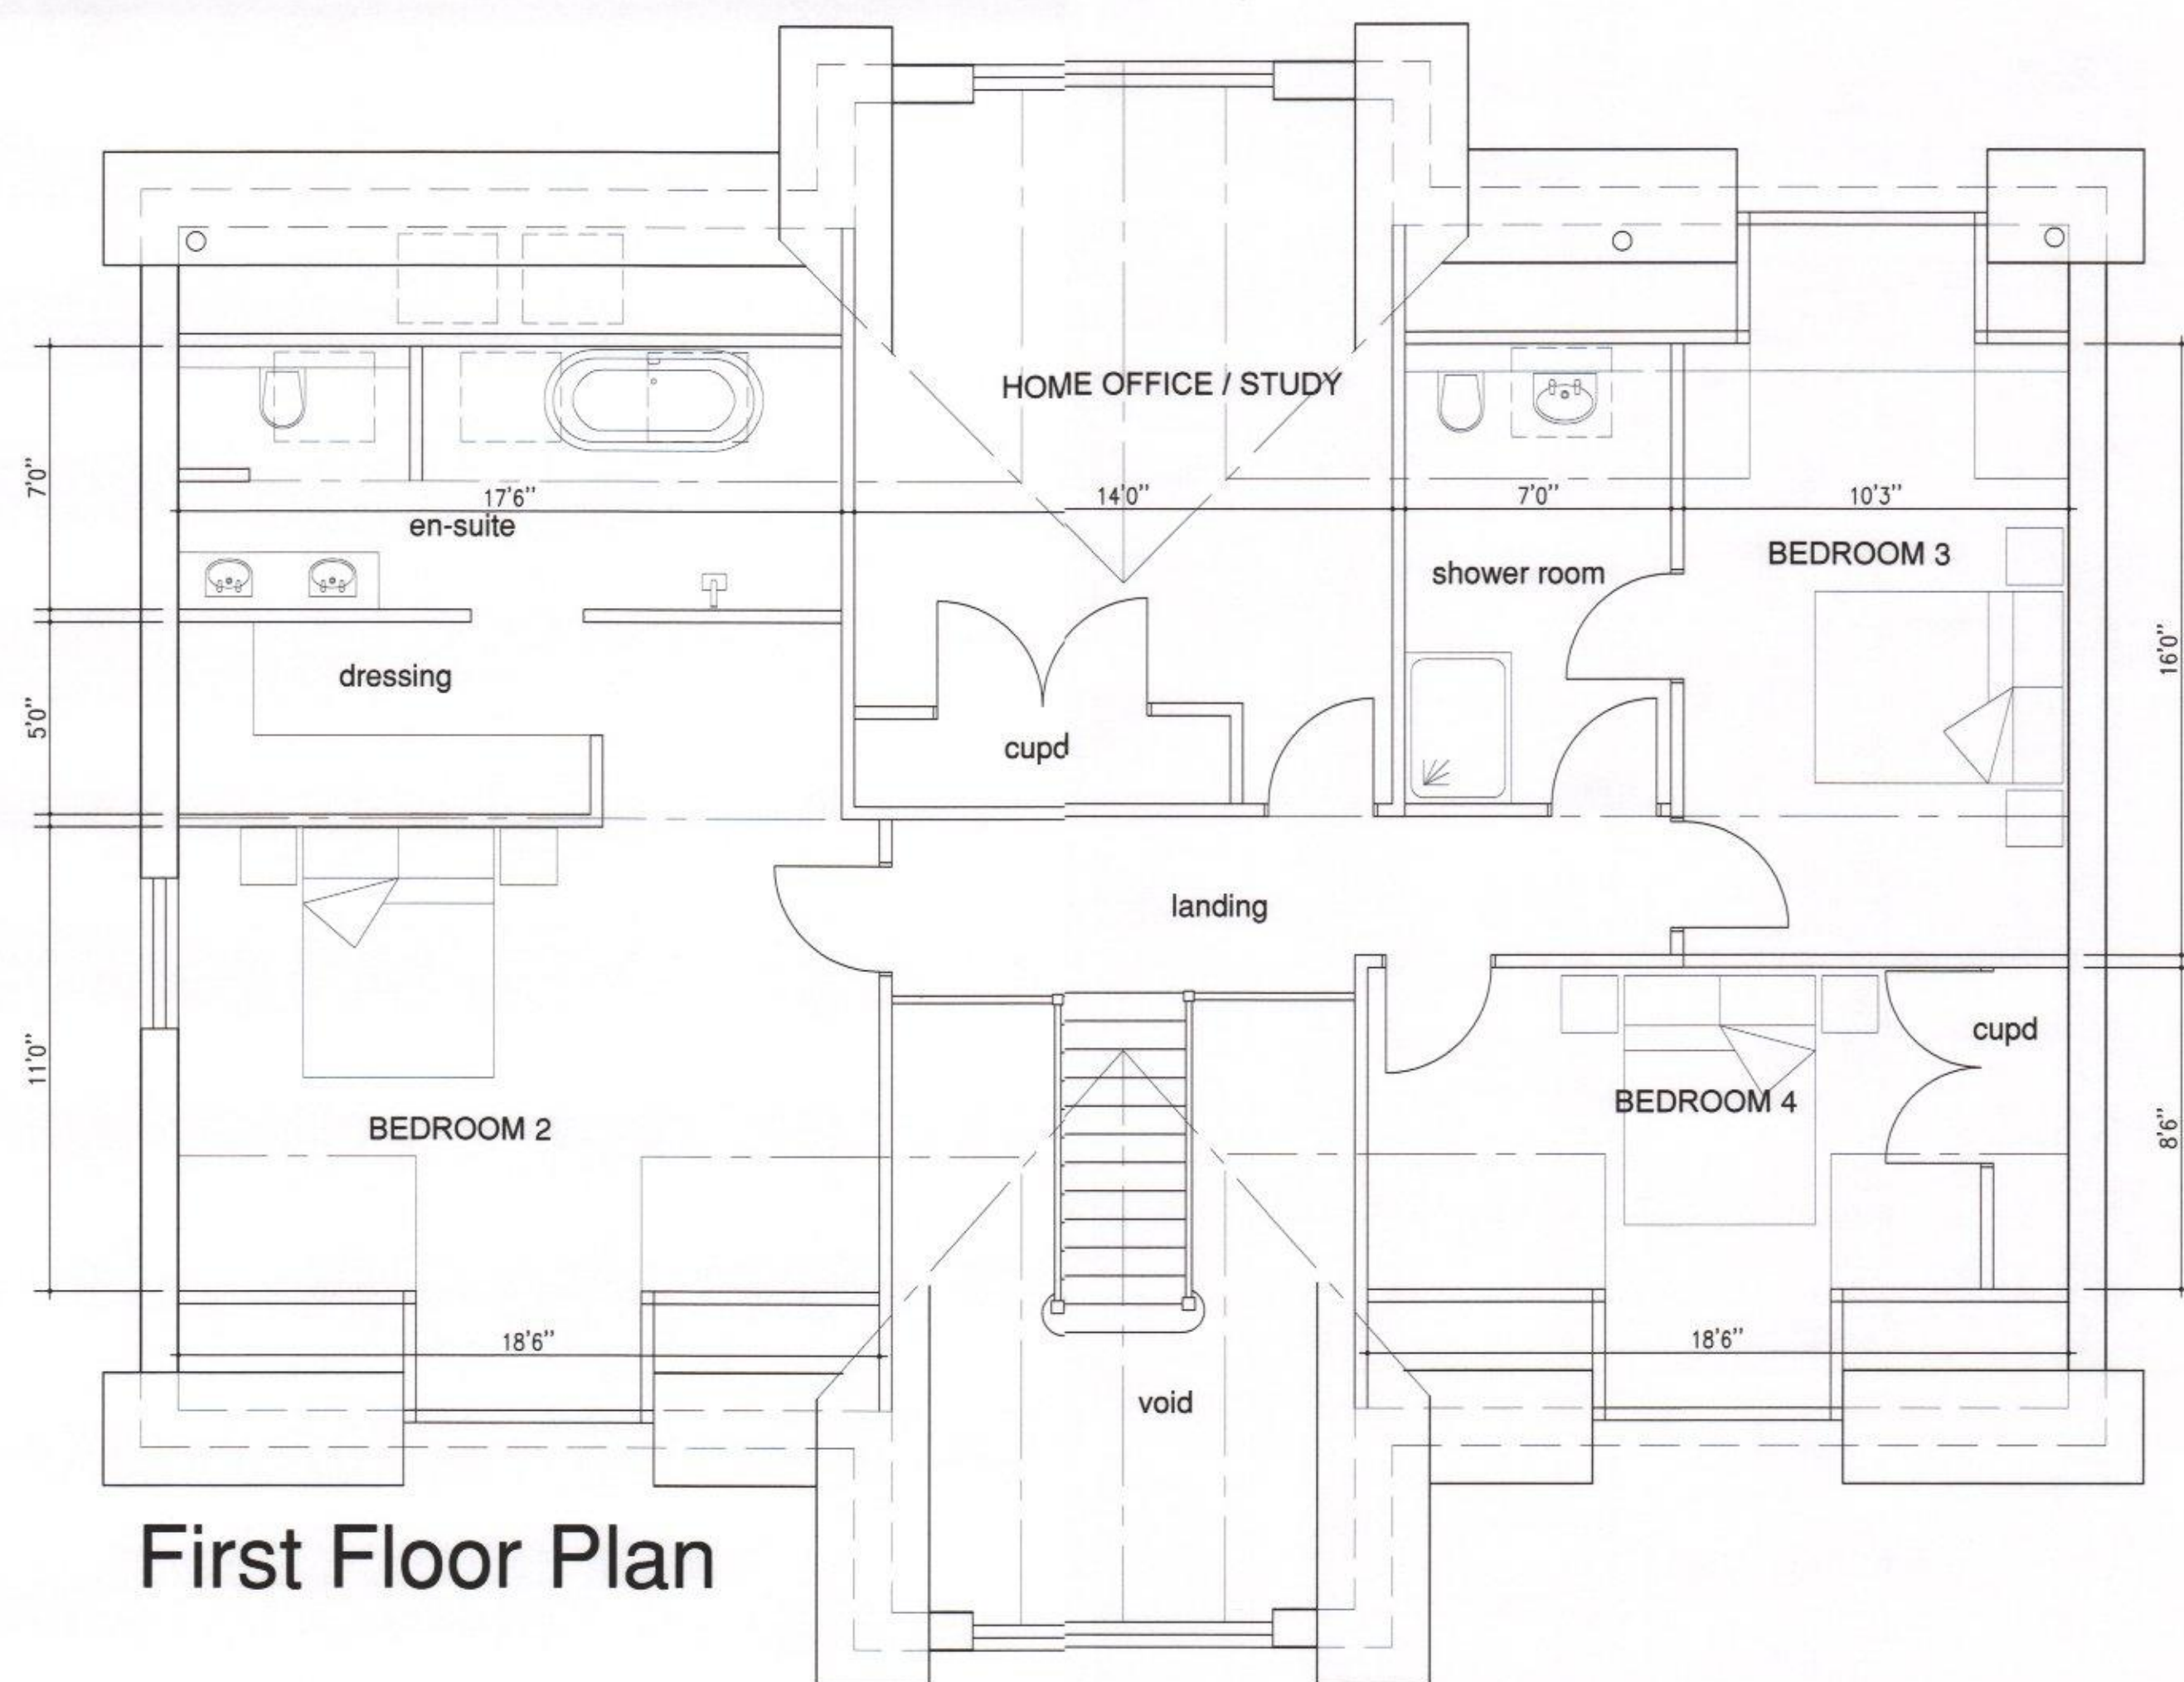

SCALE BAR 1:50

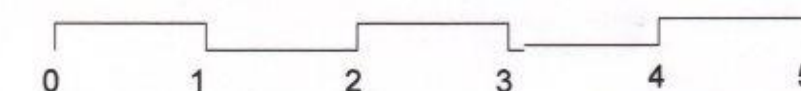

SCALE BAR 1:100

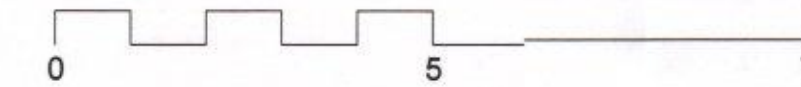

4 Queensgate
Queens Road
Fareham
Hampshire
PO16 0NW

Tel: 01329 288911
Fax: 01329 221913
E-mail: admin@m2architecture.com

PROJECT

Proposed New Dwelling
7 North Close
Havant

CLIENT

S Bailey & F Askew

DRAWING TITLE

Plans, Elevations

PROJECT NO. DRAWING NO. REV. SCALE

15012 401 L 1:50 1:100

m2
architecture
architectural technologist

