



Telephone: 0845 437 3600

Aspect 2

Confirmation of Survey

Contract number: 099/91758 B	Customer name: GREENWOOD
Proposed: PVCu WHITE KNIGHT CONSERVATORY	Customer tel: Mob-07903 818 307
Page: 1 of 5	Customer email: regan53@gmail.com
Address: 53 NORTH SHORE ROAD HAYLING ISLAND HAMPSHIRE PO11 0HN	Surveyor initials: MH
	Survey date: 06/12/16
	Drawer initials: LsH
	Drawing date: 25/09/16

I confirm **I am/ am not** the registered owner of the property_____

Approximate time to commence installation (subject to third party approvals)_____

Method of Payment: (Please confirm method of payment due upon practical completion of the works)

☒ Anglian Gold Account ☐ Building Soc. Loan ☐ Cash/cheque ☐ Credit card ☐ Other _____


The surveyor has discussed the confirmation of survey with me and I agree to the design, position, sizes and all other details finalised during the site visits. I confirm that all the special requirements and information relevant to the order has been disclosed to the surveyor. I authorise Anglian Home Improvements to proceed in accordance with my preferred delivery requirements and the terms and conditions of the contract.

Customer Signature _____ Date _____

Any drawings or plans depicted make no allowance for the provision of any tie bars within the roof of the proposed conservatory. This can only be determined once the roof is put into manufacture.
This drawing is the copyright of Anglian Home Improvements and must not be re-issued, loaned or copied without their consent. All dimensions are in millimetres (mm) unless noted otherwise. Do not use for base laying purposes

Typical Section:

Scale: NTS

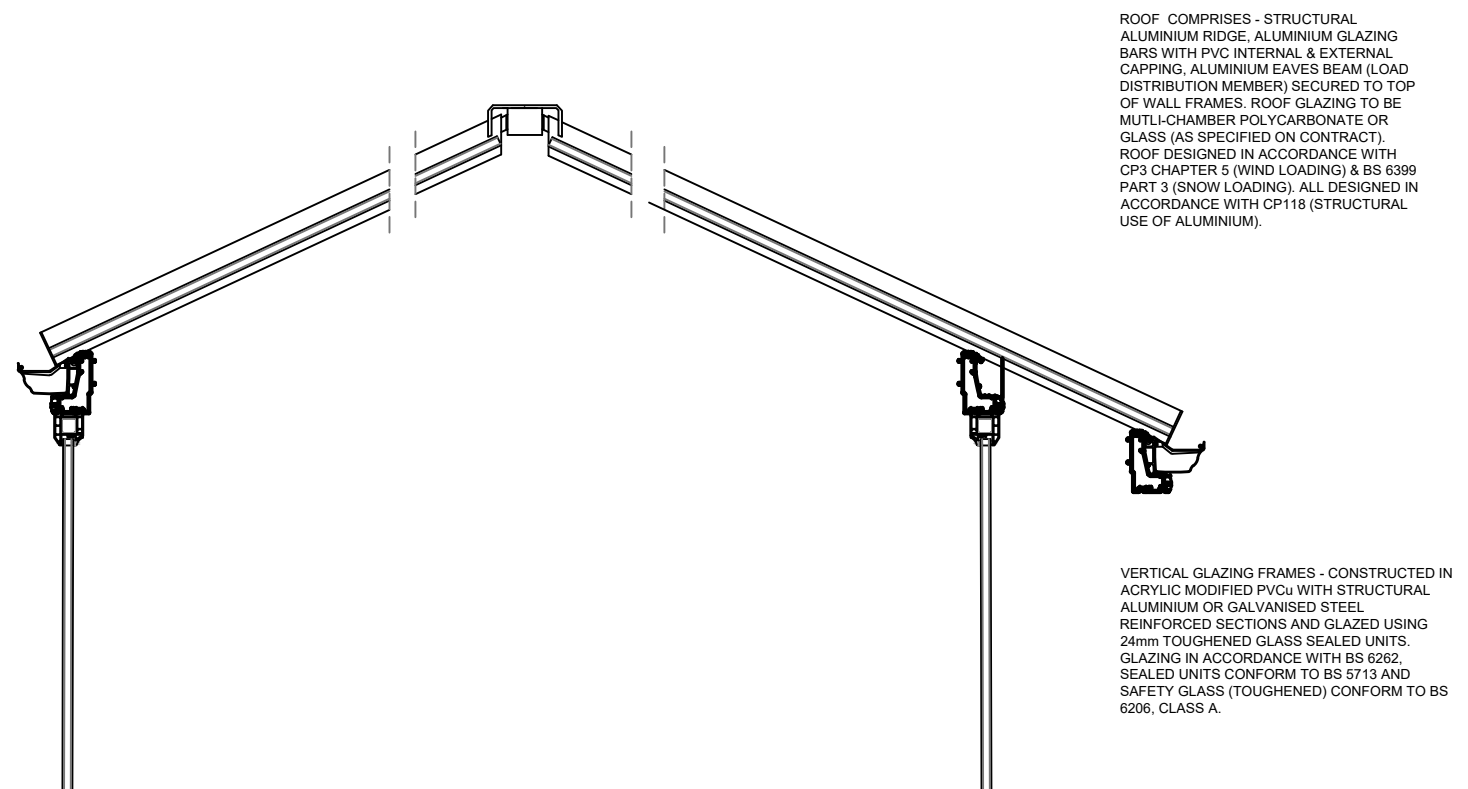

Note: The unit will not encroach the boundary at high or low level

Ground Risk Assessment:

Existing property foundation type-	Specific reasoning_____
Site ground conditions	Site ground conditions_____
Tree type 1 _____ Ht _____	Distance from unit _____
Tree type 2 _____ Ht _____	Distance from unit _____
NHBC Buildmark or local Council contacted _____	
Contact name _____	
Contact telephone _____	