


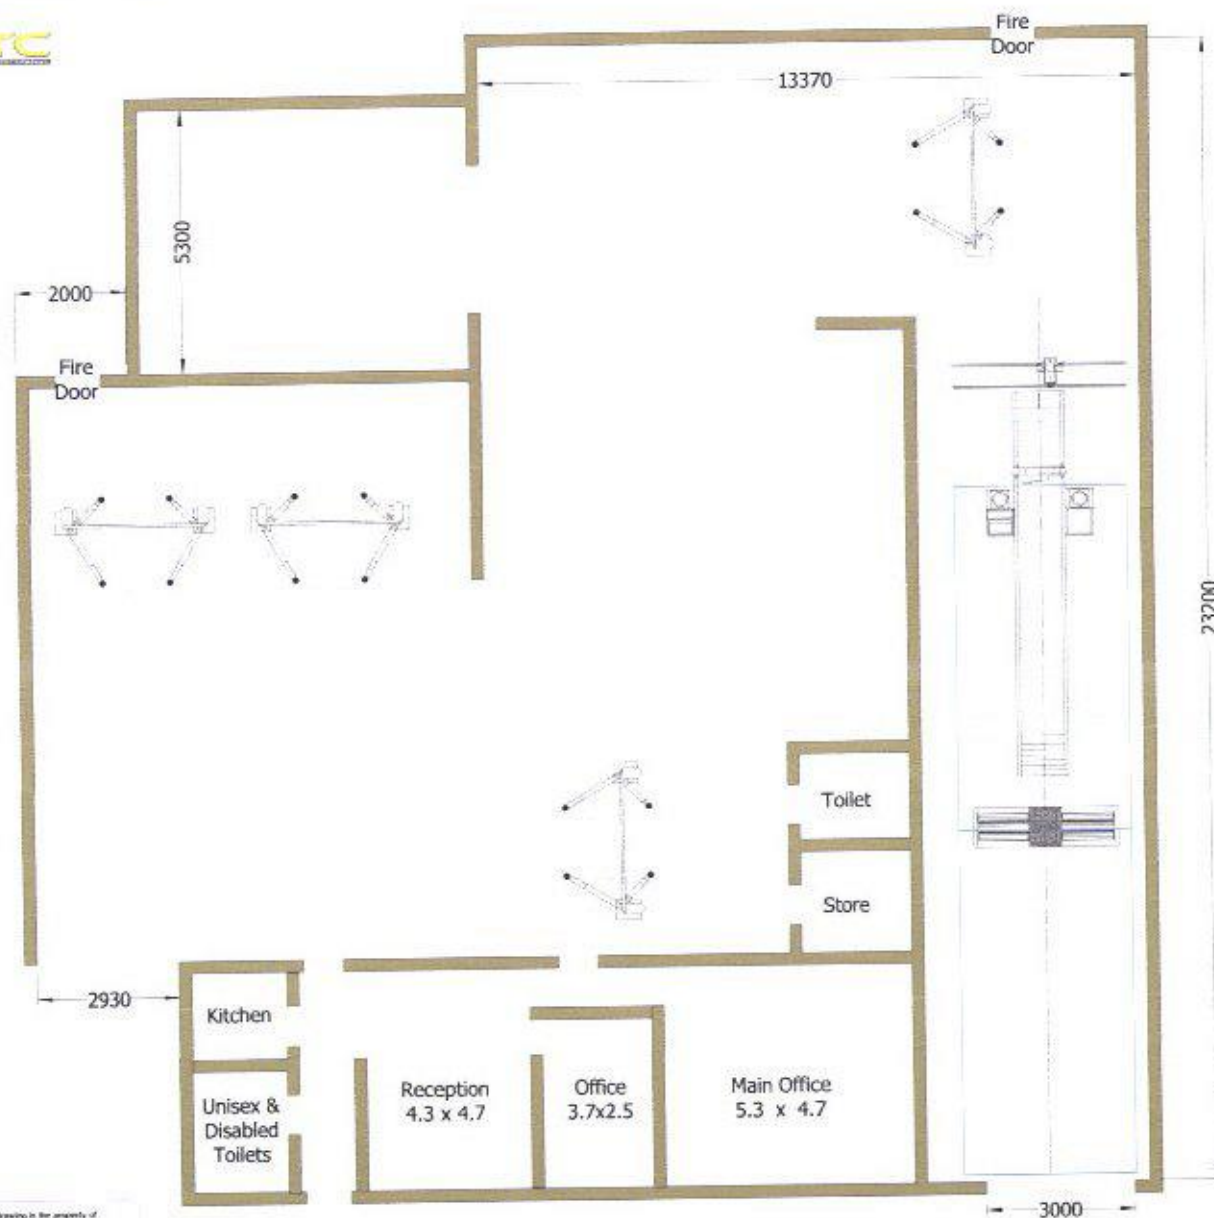

Guaranteed Tool Company Ltd
 Unit 1, Manaton Way
 Nelson Ind Est
 Hedge End
 Southampton
 SO30 2JH
 Tel No. 01489 773883

MOT NOTES CLASS VII
 (November 2009 Conditions of Appointment)

1. The minimum headroom measured over lowered lift platforms should be at least 4800mm.
2. The minimum headroom over the brake test area = 3500mm.
3. The minimum width & height of doorway or entrance = 3500mm & 3200mm respectively.
4. Brake tester standing area to be substantially level.
5. Headlamp tester rails to be certified level to within +/- 2mm.
6. Lift platforms to be certified level to within +/- 2mm.
7. Maximum clearance between lift & an adjacent wall = 500mm.
8. For detailed dimensions of MOT bay, including lift means & brake tester pit specifications, refer to Snap-on Equipment for correct foundation drawings.
9. Floor area around test bay should be marked as a designated MOT test zone.
10. Floor area around lift means to be clearly marked with yellow stripes in accordance with the GEA Code of Practice for Vehicle Lifts.

G.T.C. Ltd operate a policy of continual product improvement which may result in changes to dimensions...
 We therefore recommend contacting our sales office prior to commencing with any civil works.

PROPOSED CLASS IV/VII ATL LAYOUT:

Drive In Mot & Servicing Centre
 3-4, Premier Buildings
 Brookhampton Road
 Havant
 RG9 1JU

REPRESENTATIVE:

Mike Loggall
 Tel No. 07789035139

AMENDMENT:

EQUIPMENT SUPPLIED:

Drawing No. RL/16/07/No.1 Date: 28.7.2016

Scale: 1:100 Checked By:

All dimensions in mm

This drawing is the property of G.T.C. LTD and is subject to their recall. It must not be lent, copied, reproduced or used for installation work without prior approval. All work conforms to GEA Code of Practice. DO NOT SCALE

DO NOT COMMENCE WITH ANY BUILDING WORK UNTIL 'APPROVAL IN PRINCIPLE' IS GIVEN BY THE VOSA