


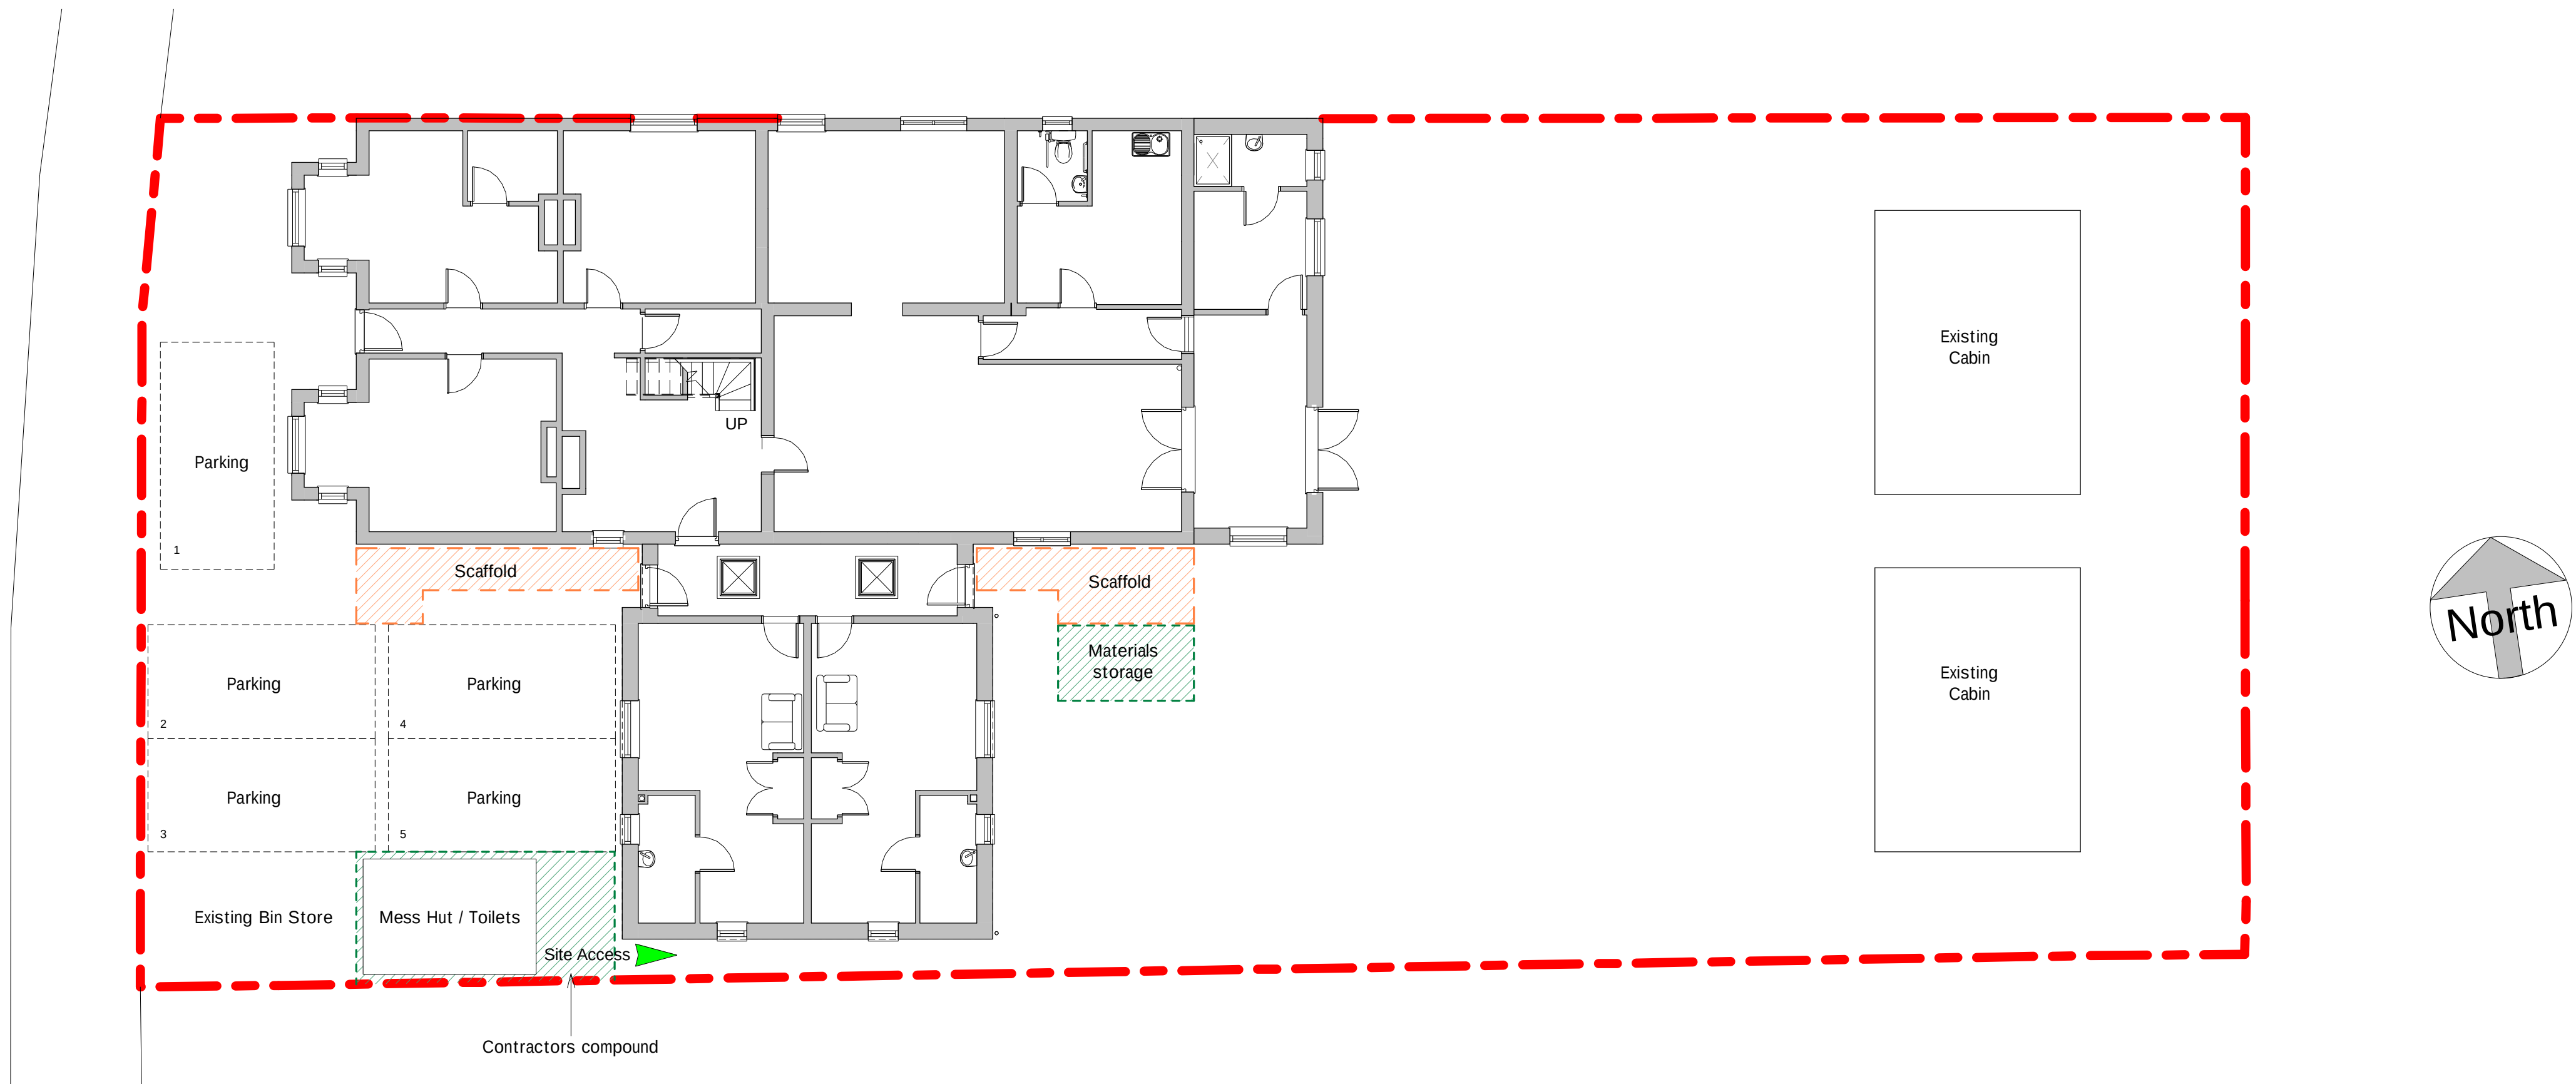

1 Site Set up plan
1 : 100

Revision	Date	Initial

Hillcrest Positive Actions
Positive Outcomes

The Old Post Office, Station Road
Wickham, PO17 5JA
T: 01229 832405
e: admin@axismail.co.uk
w: www.axisarchitecture.co.uk

Axis
ARCHITECTURE
CHARTERED PRACTICE

BIM Enabled Practice
This project was delivered using **Autodesk Revit®**

All dimensions are to be checked on site and any discrepancies reported to the architect before work commences. Figured dimensions only are to be taken from this drawing. This drawing is to be read in conjunction with all relevant consultants and/or specialists drawings/documents and any discrepancies or variations notified to the architect before work commences. This drawing is copyright and may not be reproduced, wholly or in part, without the consent of the architect.

PROPOSED EXTENSION

84 Church Road, Hayling Island
for Outcomes First Group
Site Setup Plan

Scale at 1:100 in meters

PLANNING CONDITIONS

Scale @ A1	Drawn	Checked	Date
1 : 100	RW	-	30/01/17

Job Number & Drawing Number	Revision
16-034 - 04	