


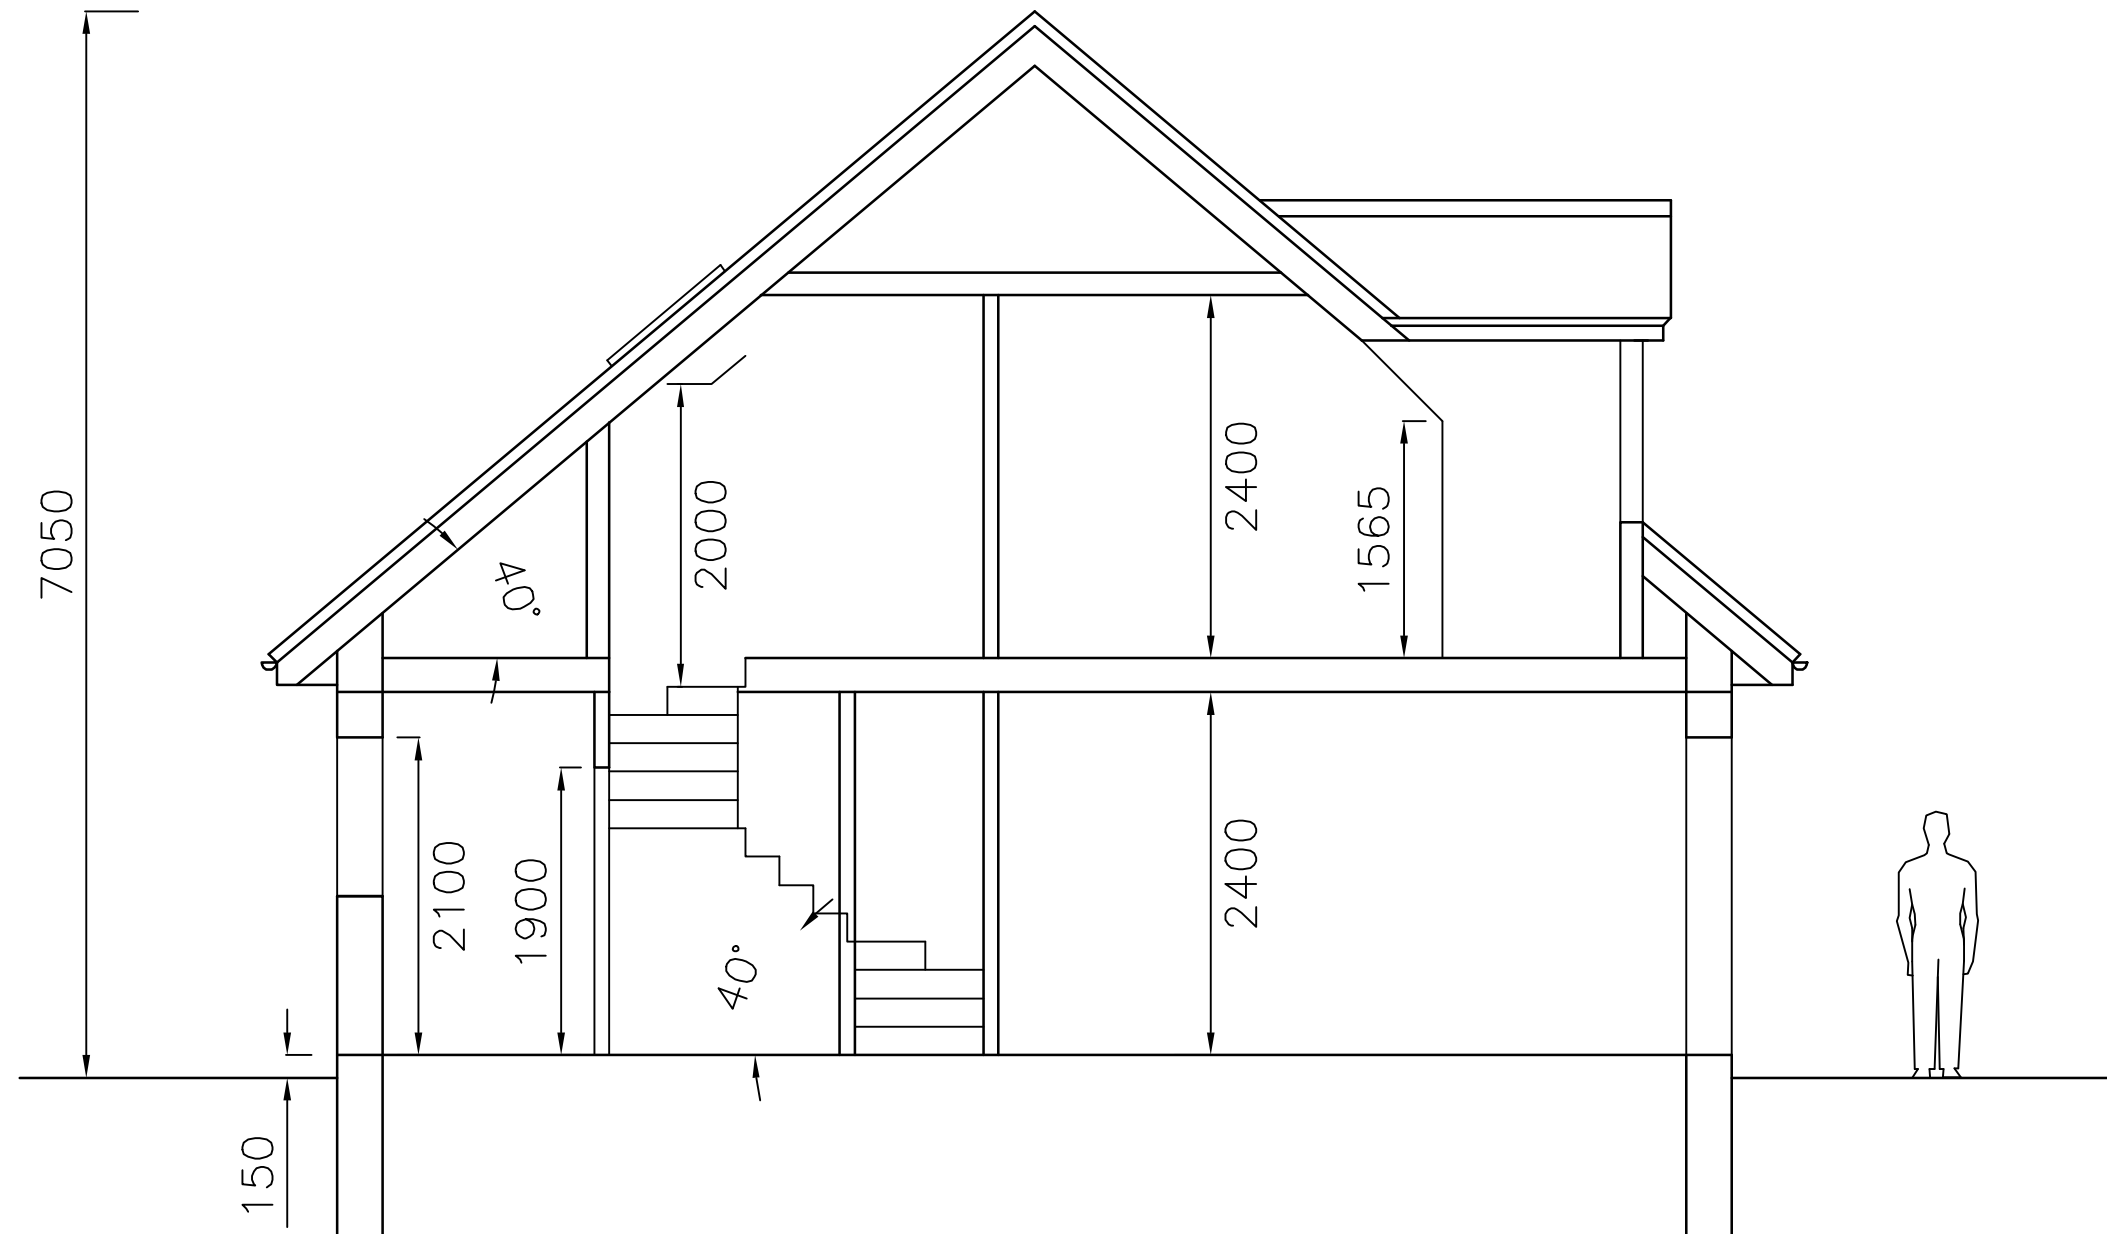


Land Adjacent
60 Gladys Avenue,
Cowplain,
P08 8HS

metres

DRAFT SECTION

Revisions

A.
B.
C.

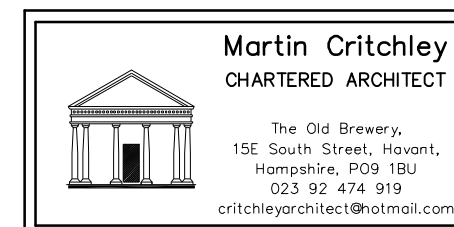

Scale A3 = 1:50
Drawn JHL
Date 10/01/17