



MILL RYTHE HOLIDAY VILLAGE



GANTON - PROPOSED FLOOR PLANS & ELEVATIONS

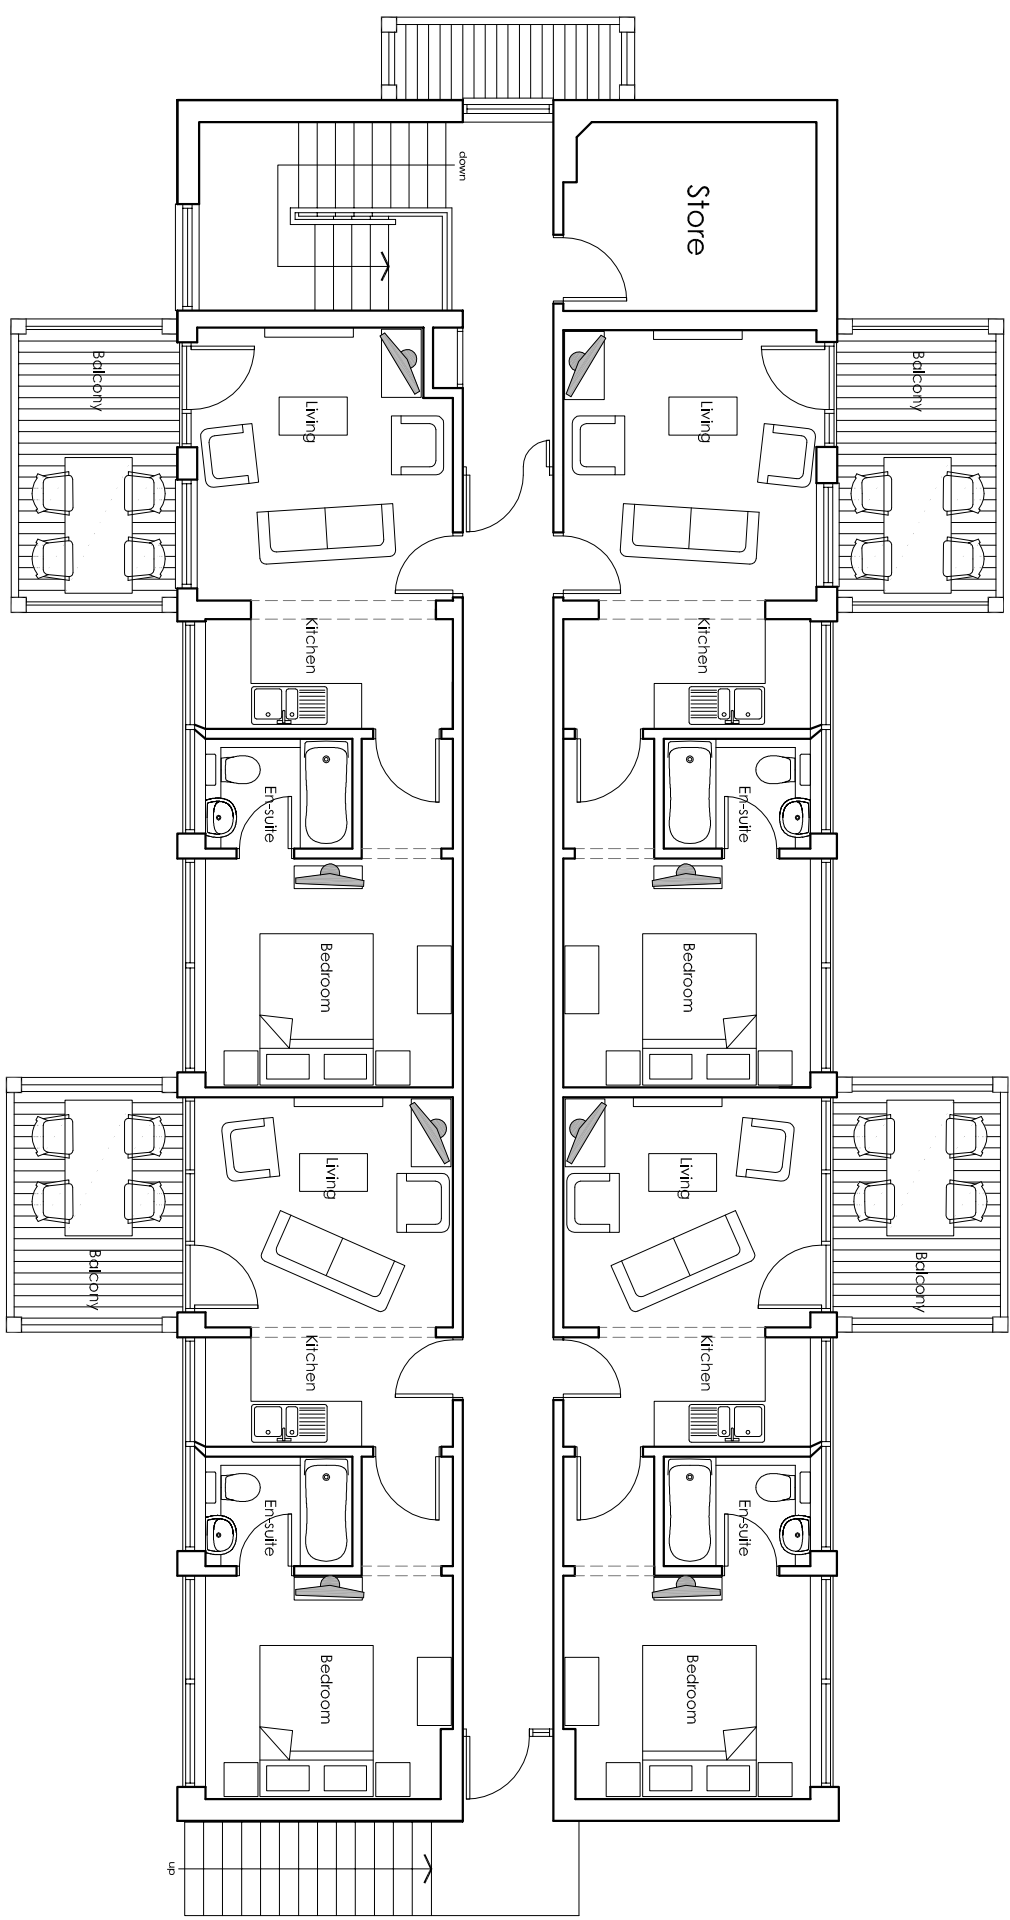


First Floor Plan

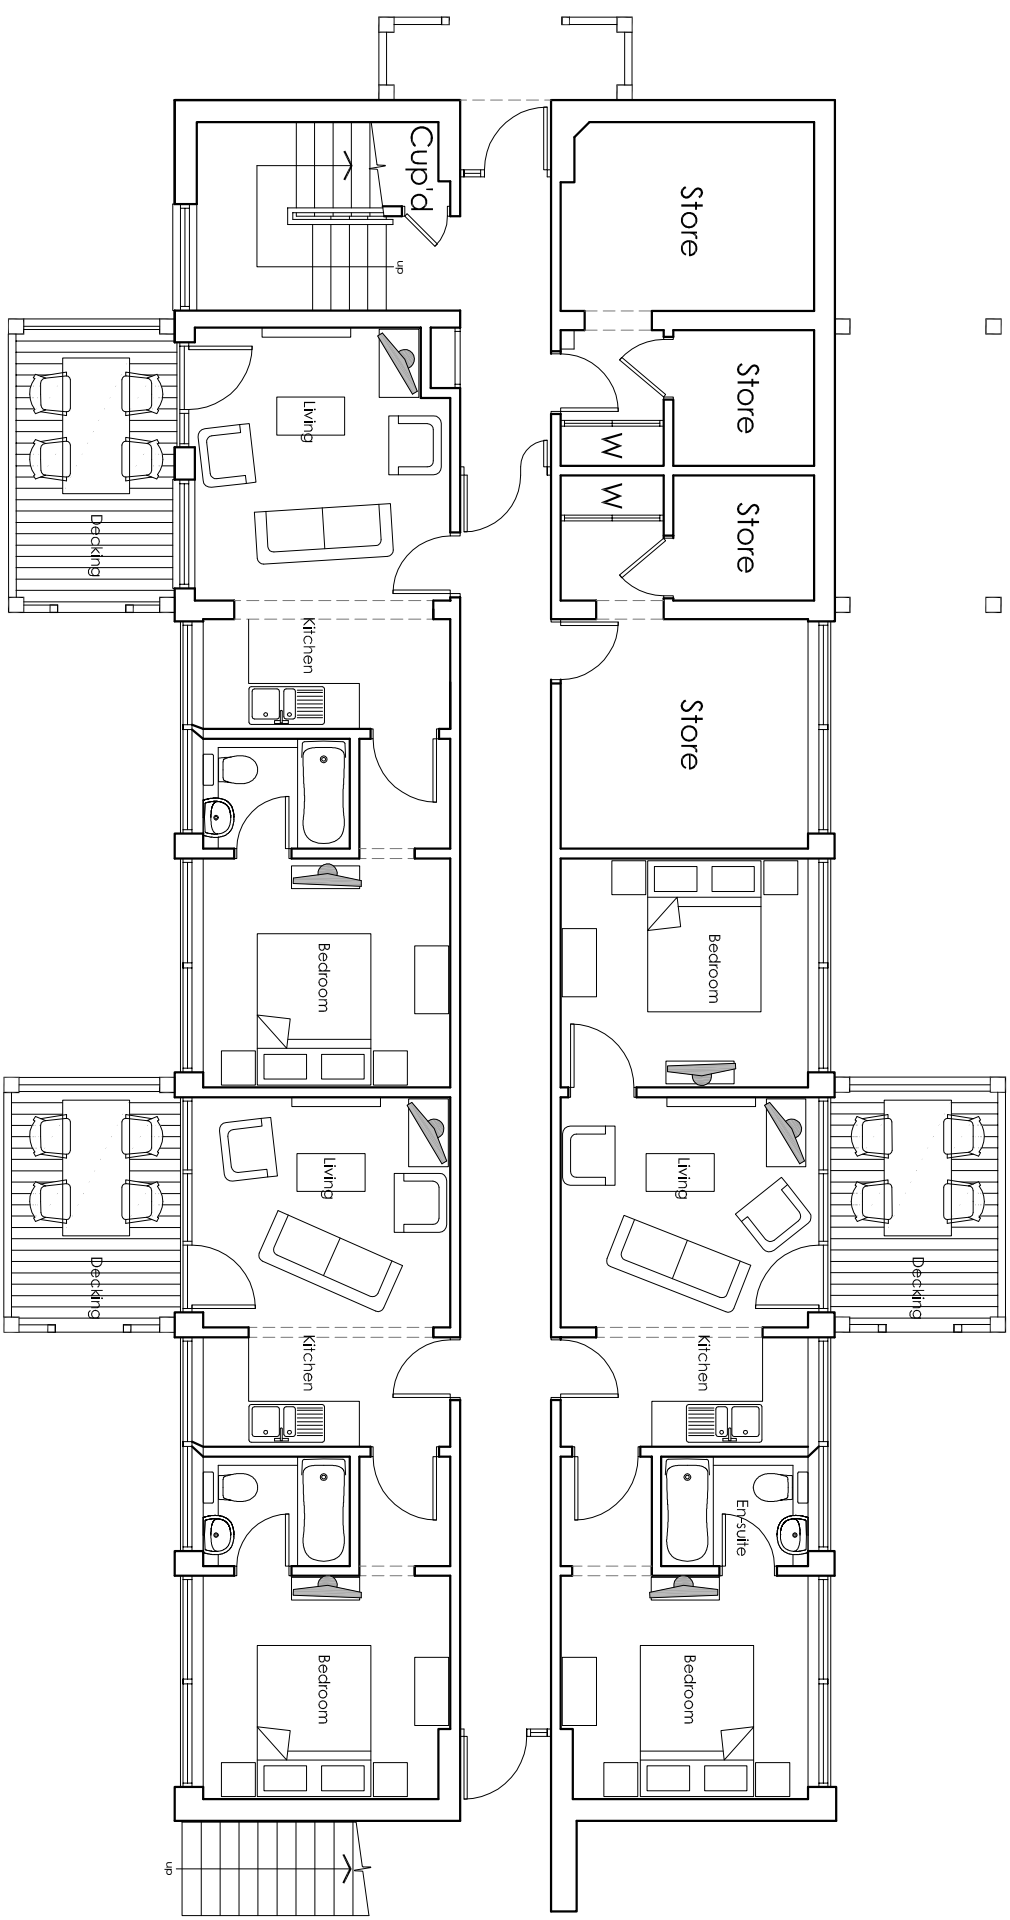

Ground Floor Plan

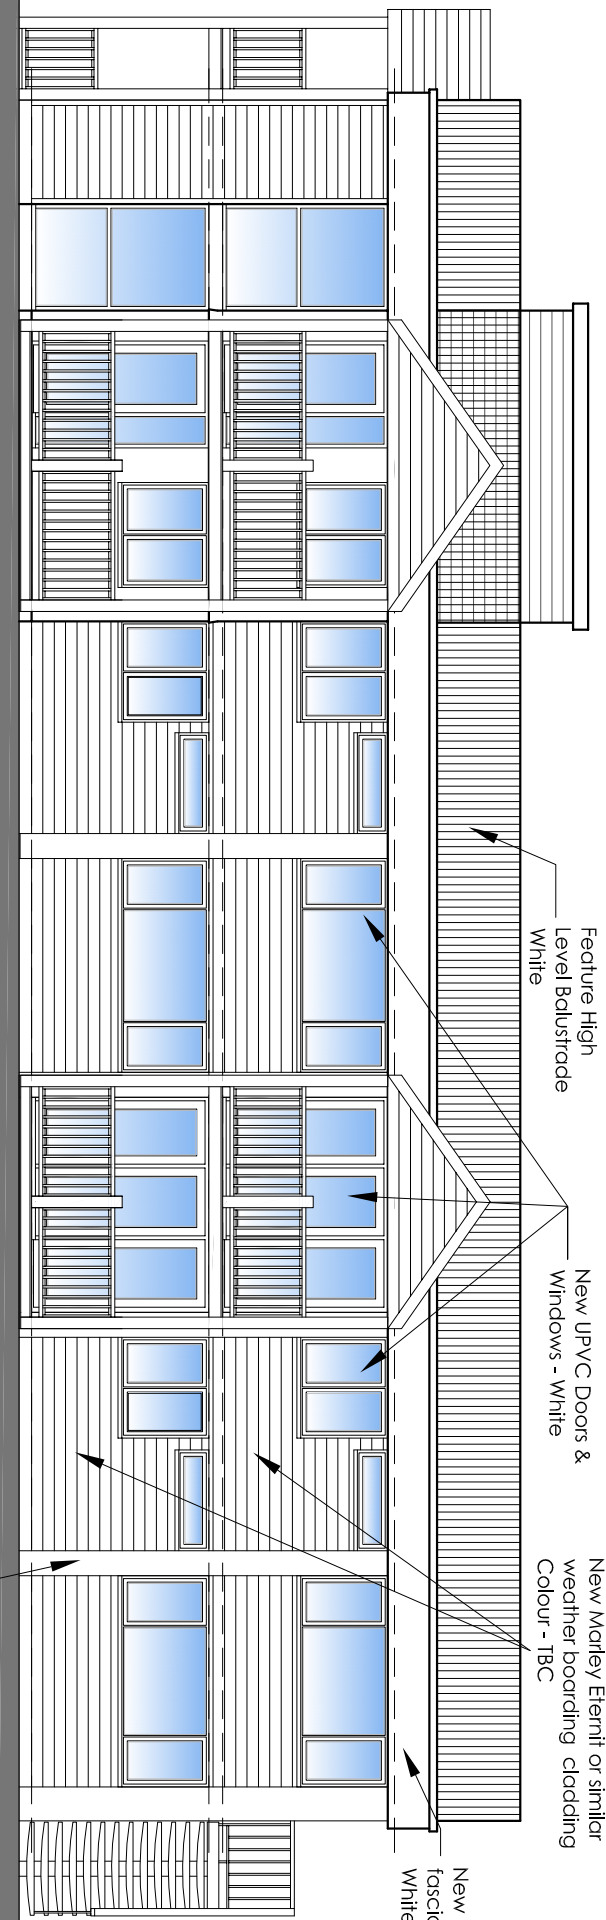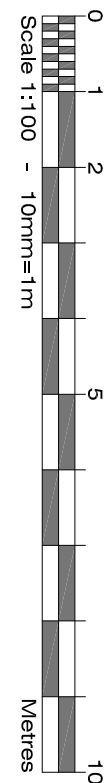



West Elevation - Elevation 1

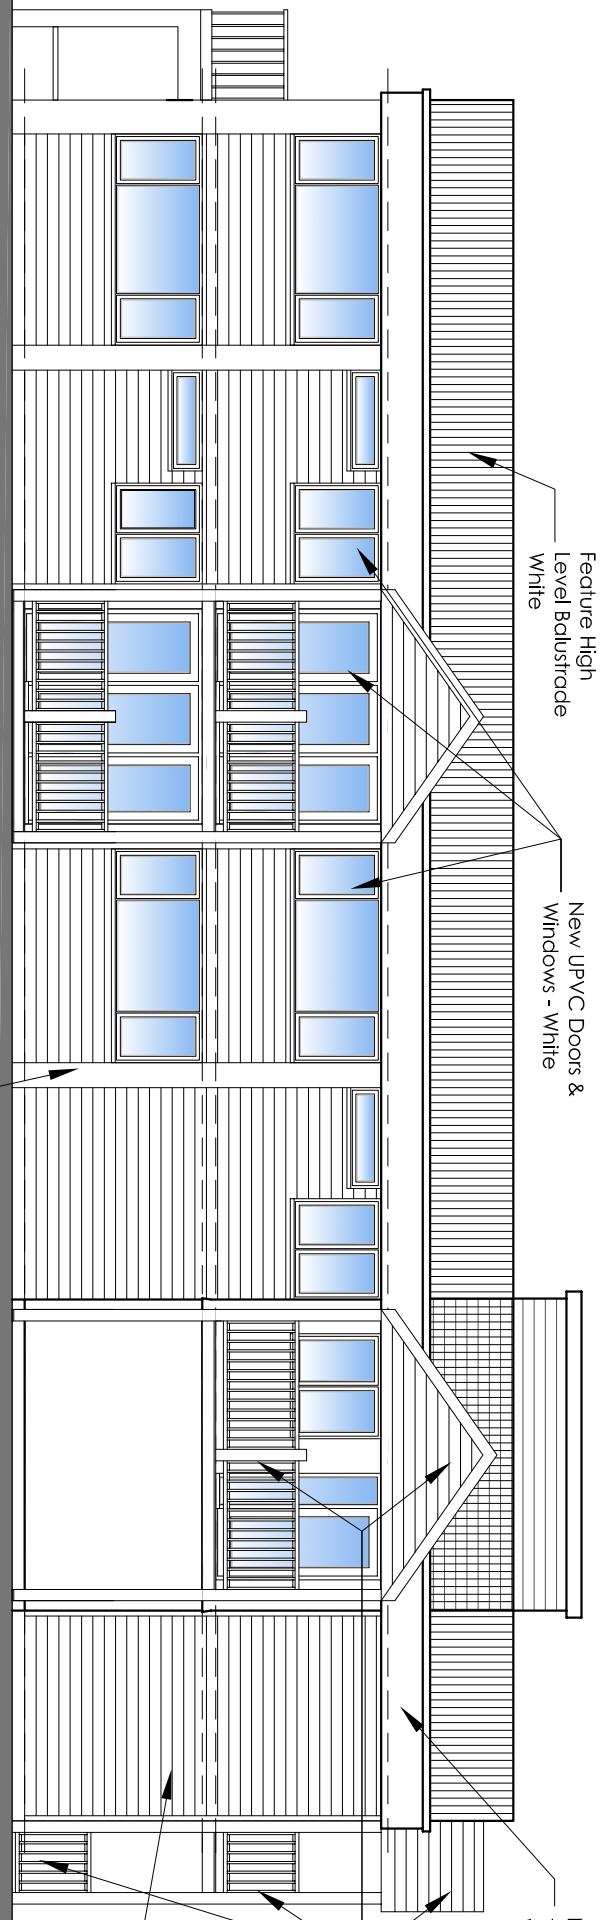


East Elevation - Elevation 3



Elevation Key Plan - 1:250

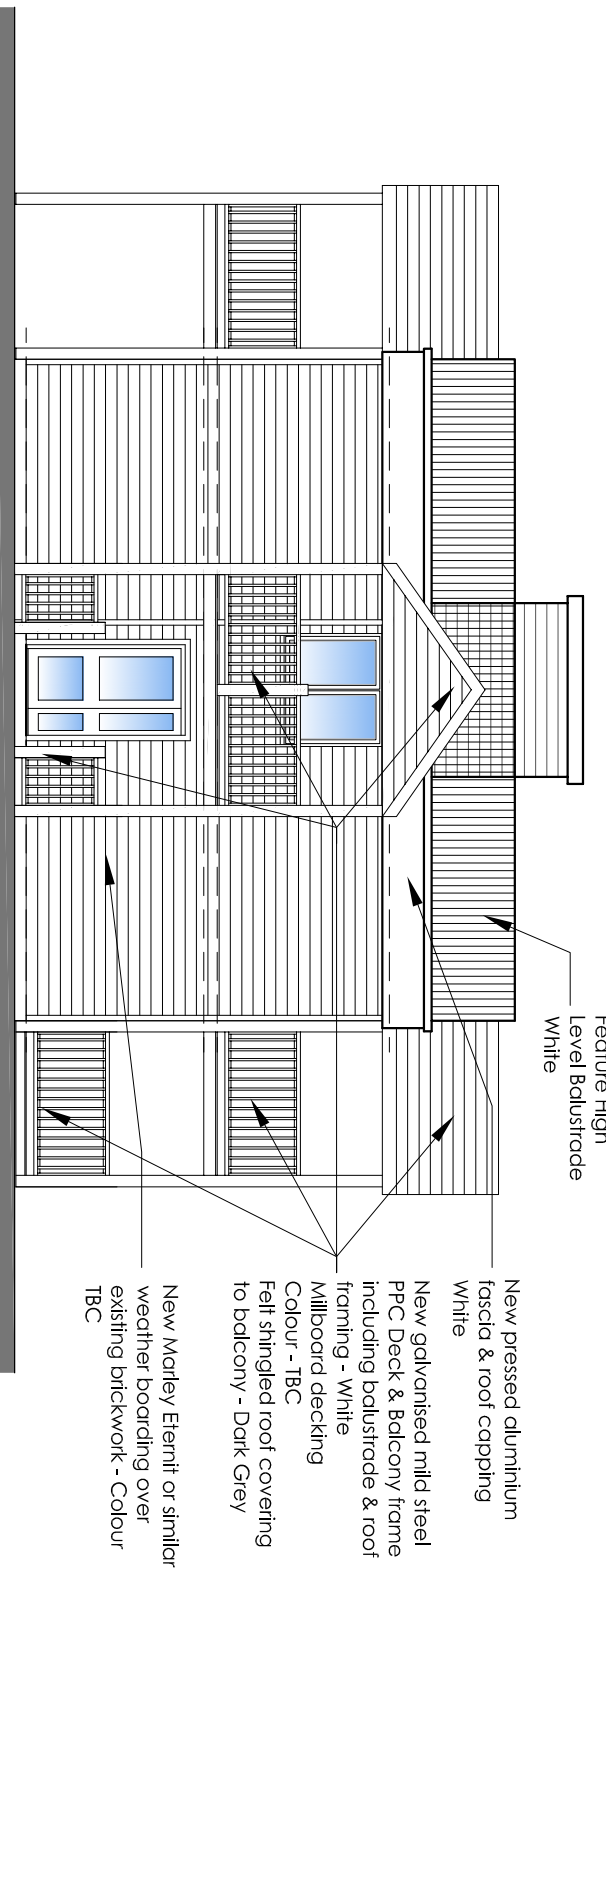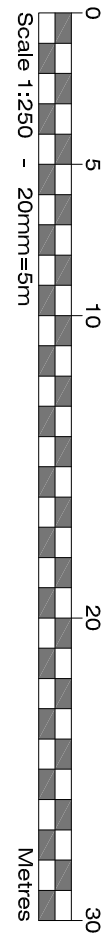


North Elevation - Elevation 2

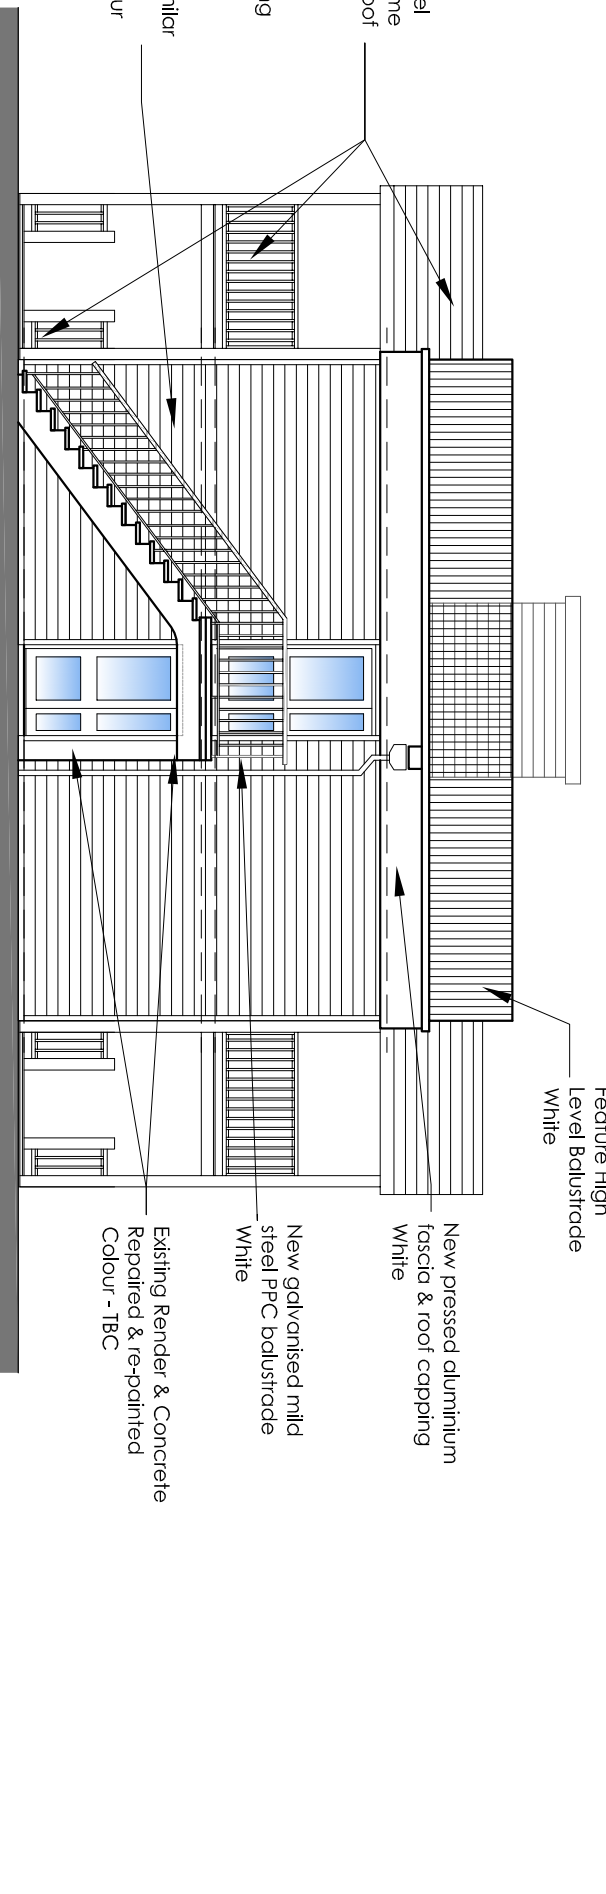

South Elevation - Elevation 4

Copyright. This drawing is the property of ASM Architectural Partnership LLP. Its copyright and design content is reserved by ASM Architectural Partnership LLP. No part of this drawing may be reproduced, stored in a retrieval system, or transmitted in any form or by any means, electronic, mechanical, photocopying, recording, or by any information storage and retrieval system, without the prior written permission of ASM Architectural Partnership LLP. This drawing is the property of ASM Architectural Partnership LLP. It is not to be used for any other purpose without the prior written permission of ASM Architectural Partnership LLP. All dimensions are in millimetres unless otherwise stated. Report any alterations or omissions to the Architect, Architectural Partnership LLP cannot accept responsibility for the integrity and accuracy of such information. Any certification and/or additions that are required pertaining to such information should be sought from the relevant profession or the appointed representative. All work is to be carried out in accordance with the current building regulations whether or not specifically stated on these drawings.

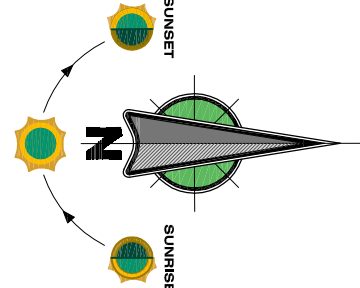

Rev.	Details	Name	Date
1	Initial Design	ASM Architectural Partnership LLP	10/10/2016
2	Revised Design	ASM Architectural Partnership LLP	10/10/2016
3	Final Design	ASM Architectural Partnership LLP	10/10/2016

ASM ARCHITECTURAL PARTNERSHIP LLP
4th CHAMBER FLOOR
175-177, 179, 181,3