


MILL RYTHE HOLIDAY VILLAGE

MAIN COMPLEX BUILDING - PROPOSED PLANS - SCALE 1:200

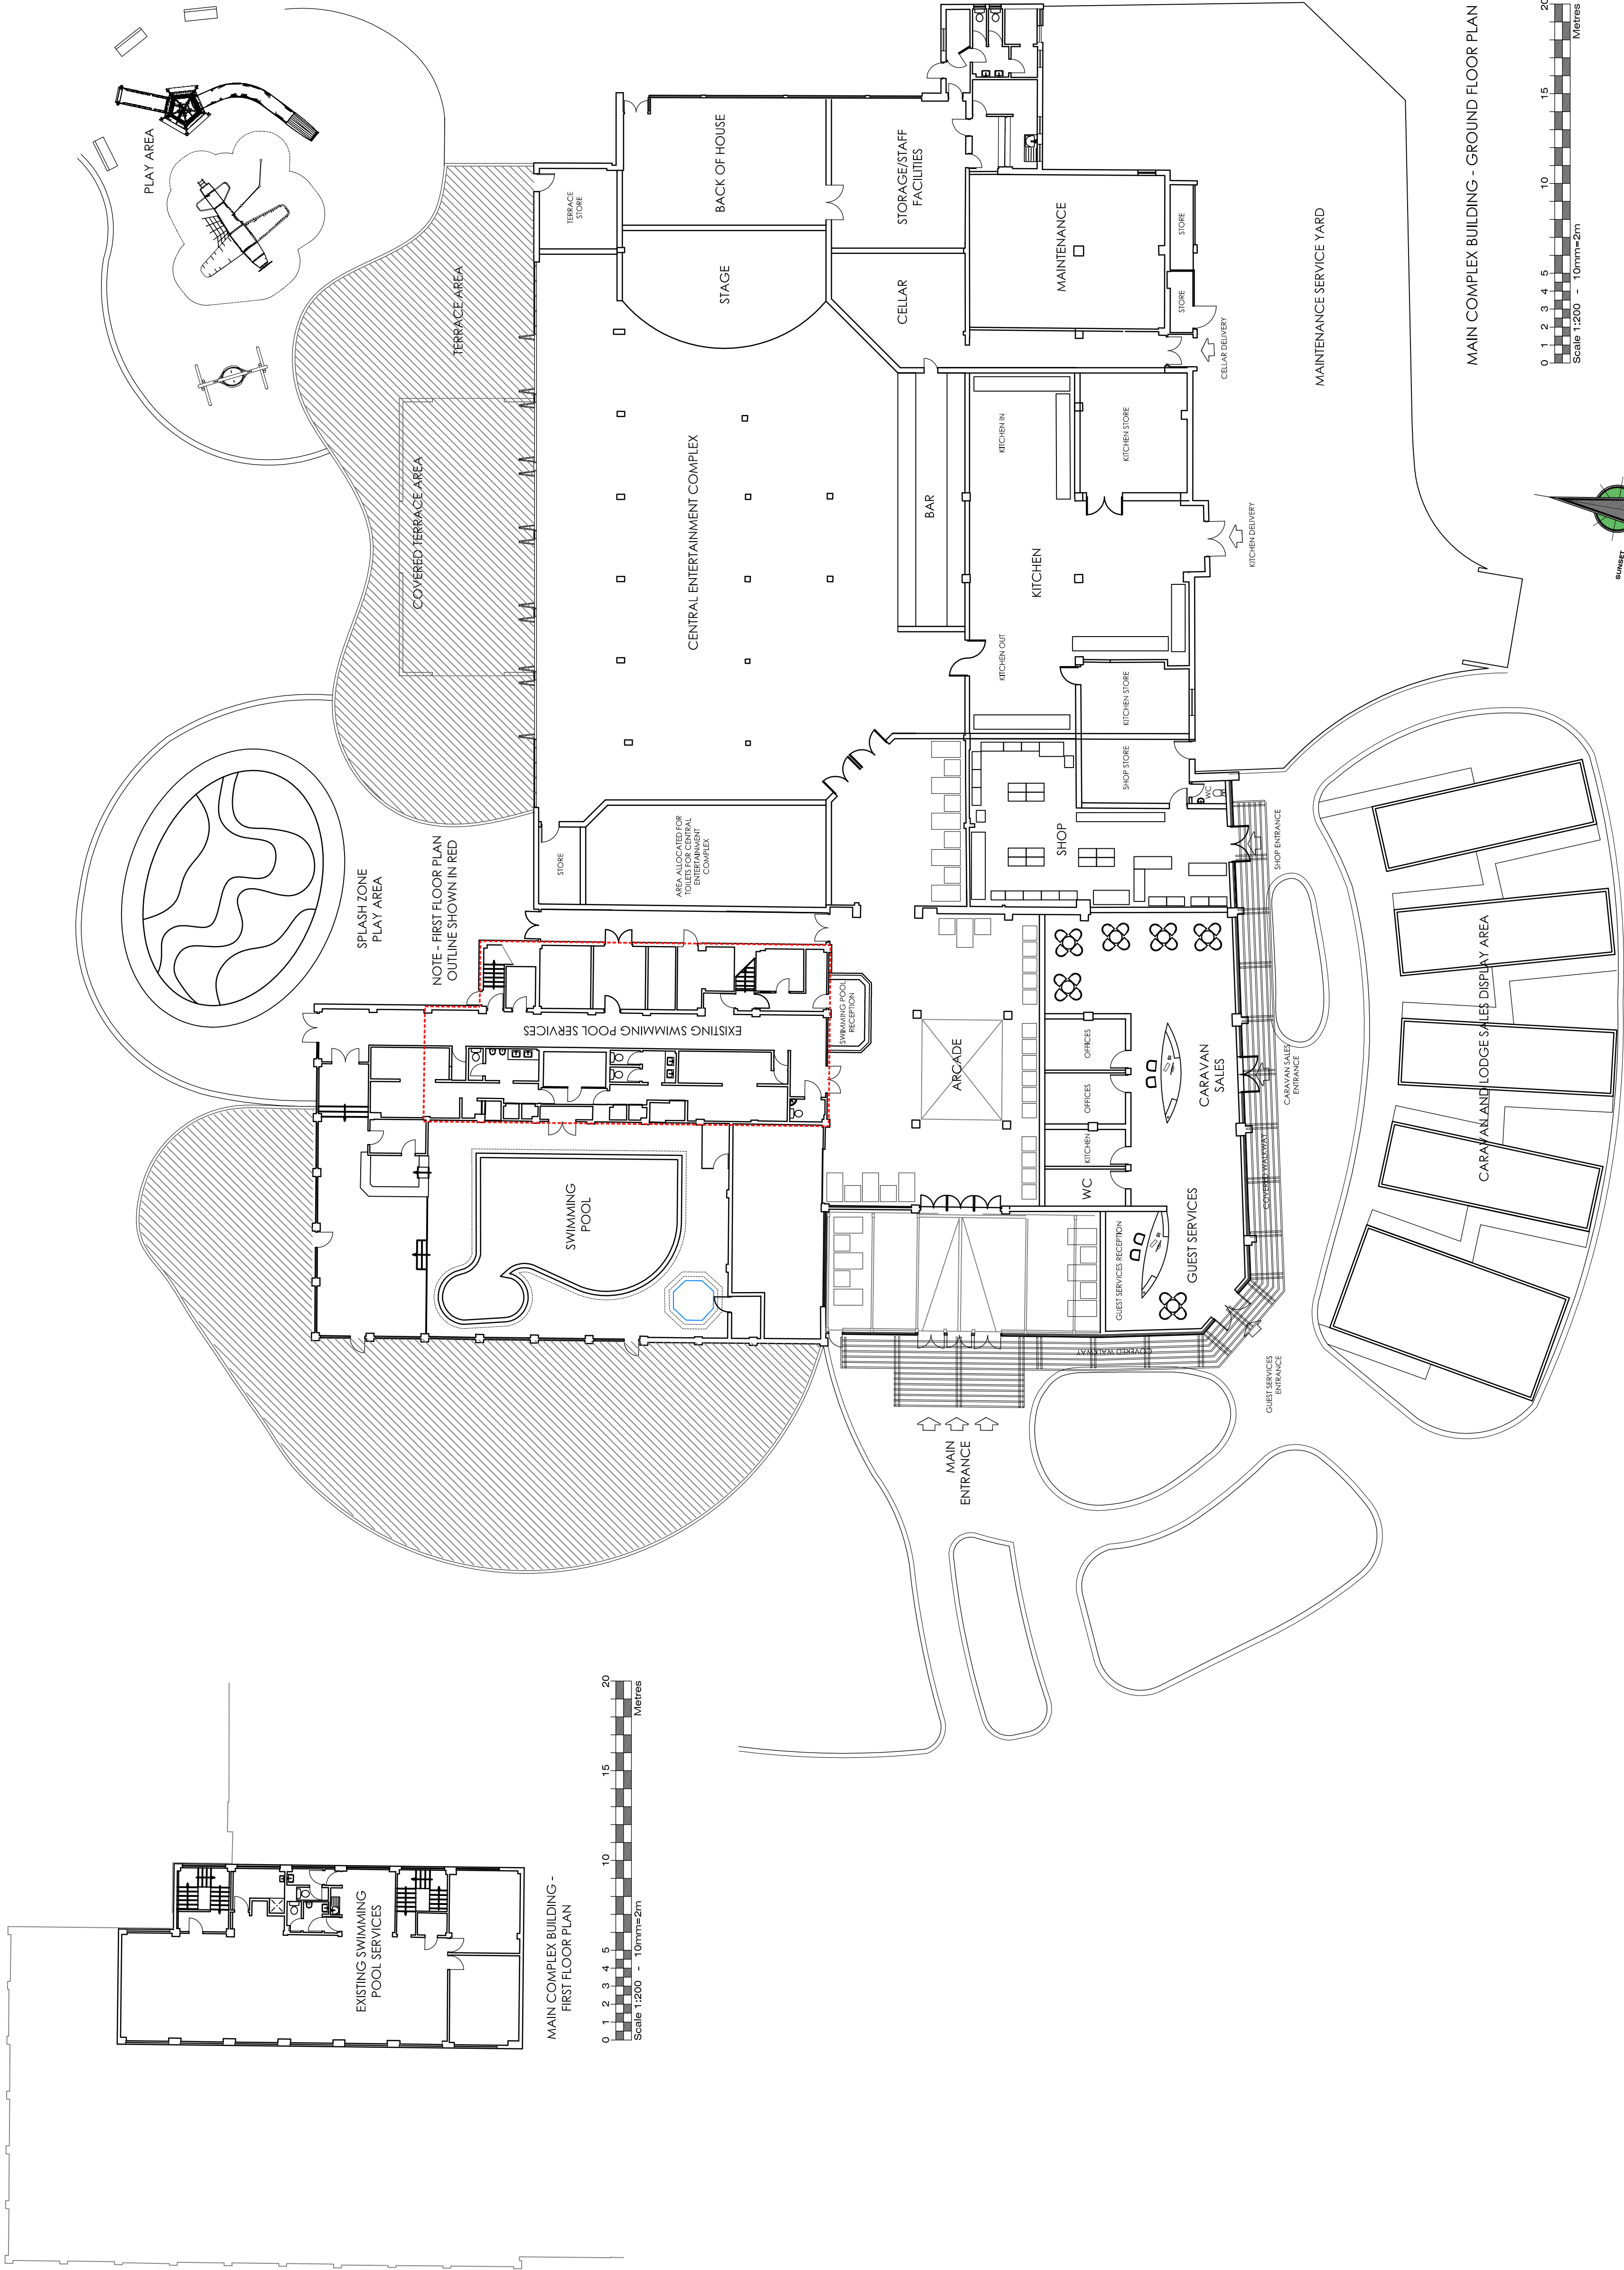

Copyright: This drawing is the property of A&M Architectural Partnership LLP. It is to be used only for the project and site for which it was prepared. It is not to be reproduced, stored in a retrieval system, or transmitted in any form or by any means, electronic, mechanical, photocopying, recording, or by any information storage and retrieval system, without the prior written consent of A&M Architectural Partnership LLP. This drawing is the property of A&M Architectural Partnership LLP. It is to be used only for the project and site for which it was prepared. It is not to be reproduced, stored in a retrieval system, or transmitted in any form or by any means, electronic, mechanical, photocopying, recording, or by any information storage and retrieval system, without the prior written consent of A&M Architectural Partnership LLP.



Rev.	Details	Name	Date

A&M ARCHITECTURAL PARTNERSHIP LLP
A&M ARCHITECTURAL PARTNERSHIP LLP
17034 107 000233
17034 107 000233
F: 01454 300233
E: admin@am-arch.co.uk
Established: 1980

Client: AWAY RESORTS LTD.

Site Address: **MILL RYTHE HOLIDAY VILLAGE**
HAVANT ROAD, HAYLING ISLAND,
HAMPSHIRE, PO11 0PB

Project: **PROPOSED MASTERPLAN**

Drawing Title: **MAIN COMPLEX BUILDING - PROPOSED PLANS**

Date: Oct 2016
Scale: 1:200 @ A1
Drawn: SJM
Checked by: 3877-202-420-421 Central Complex - Exp and Prop
Elevations and Sections.dwg
Status:

PLANNING

Drawing Number: **3877-420**
Revision: .