


Existing Site Section A-A @ 1:100



Proposed Site Section B-B @ 1:100

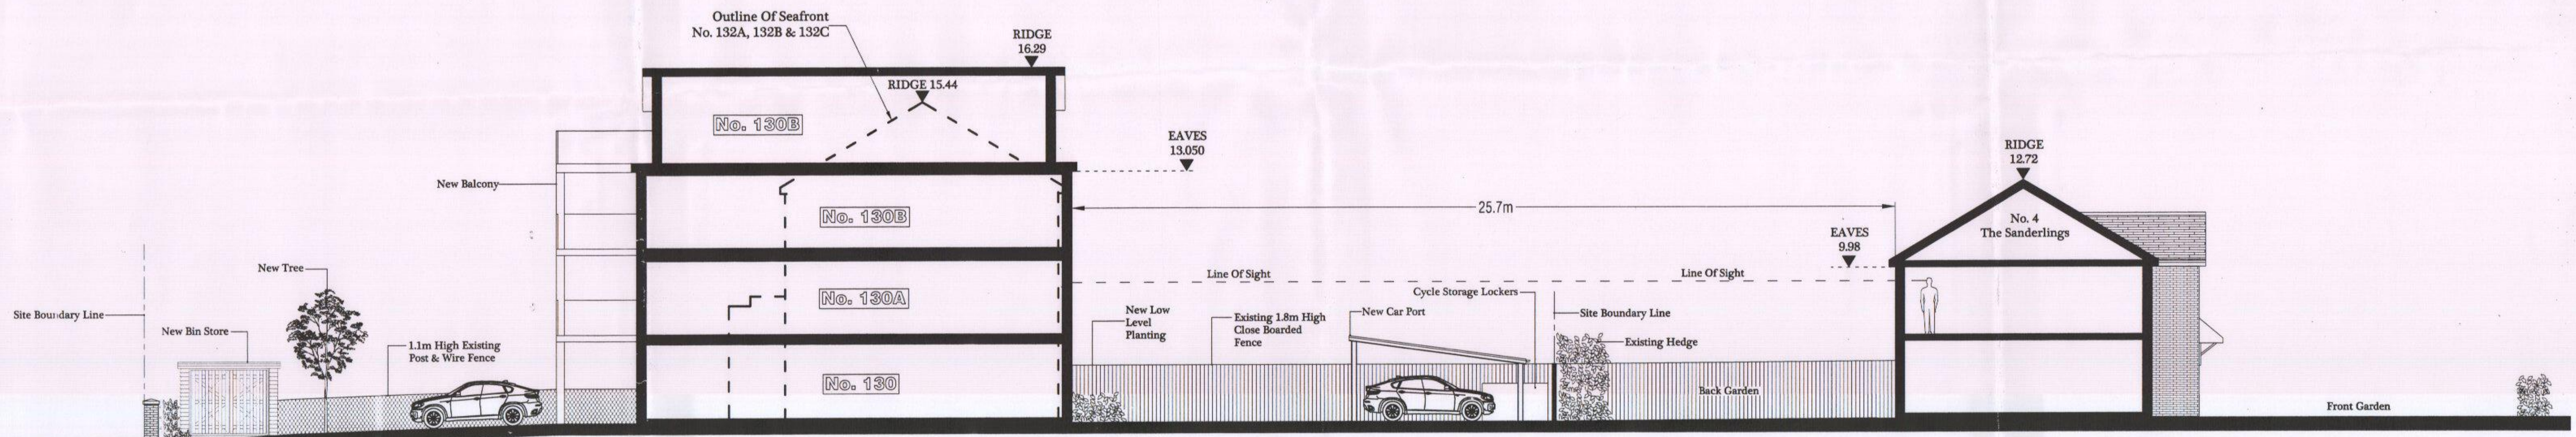

GRAHAM ASH ARCHITECTS CHARTERED ARCHITECTS TOWN PLANNING CONSULTANTS Graham Ash Architects Ltd 65 Leigh Road, Eastleigh, Hampshire SO50 9DP TELEPHONE 01794 518706 Or 07768 451105 EMAIL: info@grahamasharchitects.com WEBSITE: www.grahamasharchitects.com		TITLE: Existing Site Section A-A Proposed Site Section B-B	
CLIENT: Mr D Aylward	DESIGNED BY: GA	DATE: 17-5-16	DRWN / DTALD BY: JAT
PROJECT: Lama Court, Seafront, (128-130) Hayling Island, PO11 9HW	SCALE: 1:100	PLOTTED: 17-5-16	REV.
PURPOSE OF ISSUE: ☒ Information ☐ approval ☐ tender ☐ construction		DWG. NO. 15:027:09	