


NOTE:
DRAWING:FRASER 01A TO BE USED IN CONJUNCTION
WITH ASSOCIATED BUILDING REGULATIONS NOTES
FRASER/BRN.
DIRECTIONAL NORTH ARROW SHOWN ON BLOCK &
LOCATION PLANS FRASER/BLP.

DETAILS AND DIMENSIONS OF ALL LEVELS OF PROPOSED
PLANS TO BE CHECKED ON SITE BY APPOINTED
CONTRACTOR PRIOR TO ANY
COMMENCEMENT/ORDERING OF MATERIALS OF WORK,
ANY QUERIES, VARIATIONS OR DISCREPANCIES
DIRECTED TO CLIENT - DM DESIGNS ACCEPTS NO
RESPONSIBILITY IN ANY PART ON DRAWINGS UNLESS
OTHERWISE AGREED PRIOR.

BRN 1
DENOTES ATTACHED BUILDING REGULATION NOTES
DENOTES ITEM No.

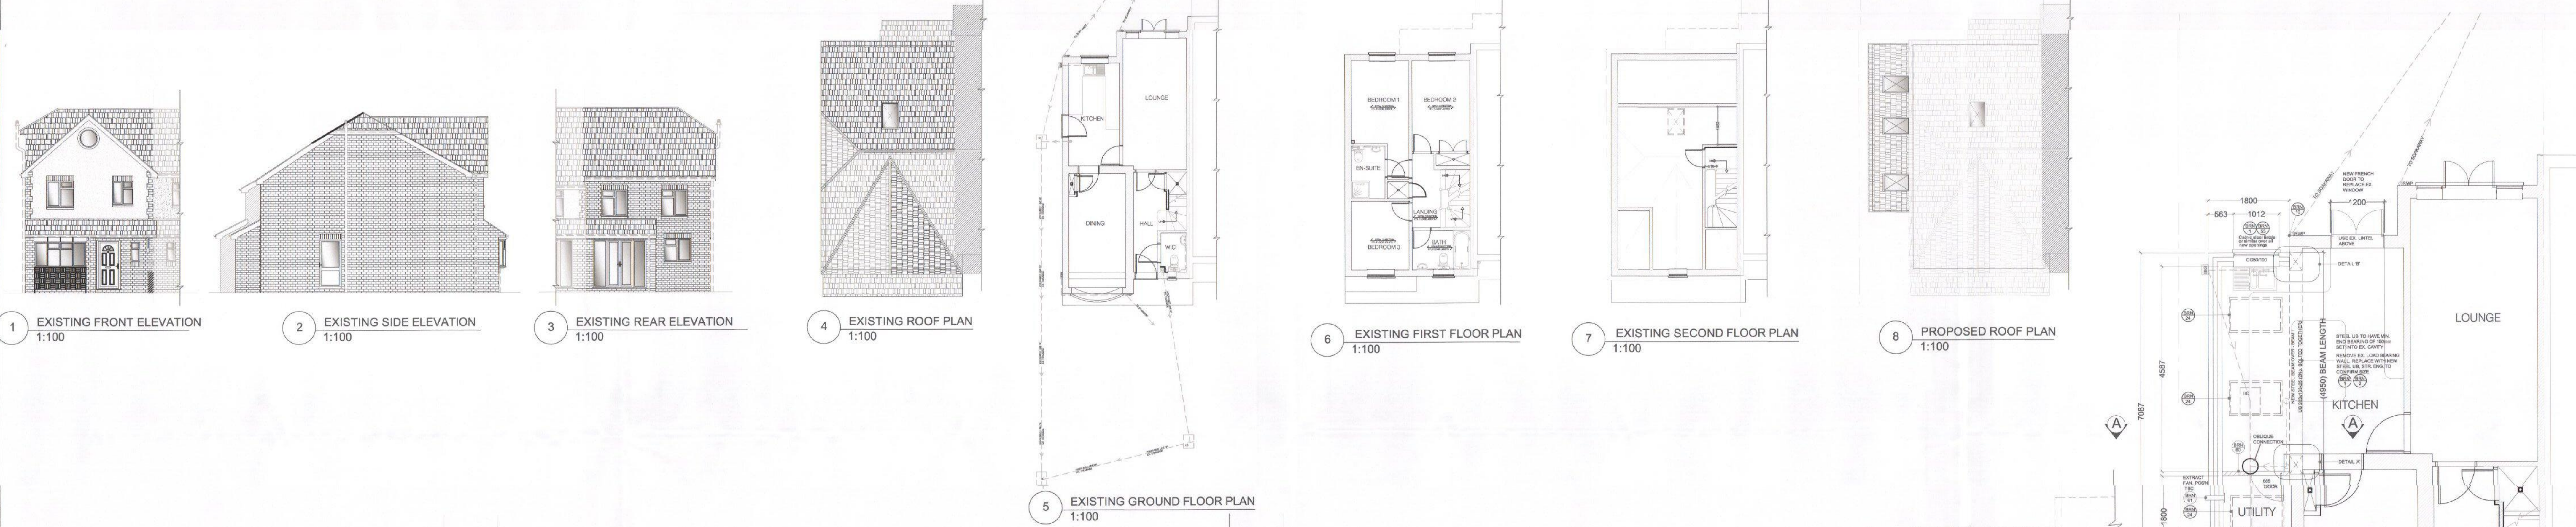

TITLE
PROPOSED SINGLE STOREY SIDE EXTENSION

CUSTOMER
MR & MRS FRASER
19a FROGMORE LANE, WATERLOOVILLE,
HANTS, PO8 9QN

DRAWN BY:
DM designs
turn your dreams ... into a building

DRAWING NO:
FRASER 01A 1 OF 1

SCALE:
DATE: 16.09.2016

REVISION:
A A0