


SPECIFICATION
All works generally, to comply with the written Soft
Landscape Specification.

NOTE: DO NOT SCALE FROM DRAWING

Legend

- Existing trees to be retained and protected during construction
- Proposed tree planting within soft landscape. See detail on sheet
- Proposed Buxus (box) hedge planting to be planted in a single row at 300mm centres
- Proposed hedge planting to be planted in a double staggered row 300mm apart and at 500mm centres in each row. To be maintained at 1m height
- Proposed shrub planting to receive 75mm bark mulch after planting operations. Mixes to be planted in groups of 5-7

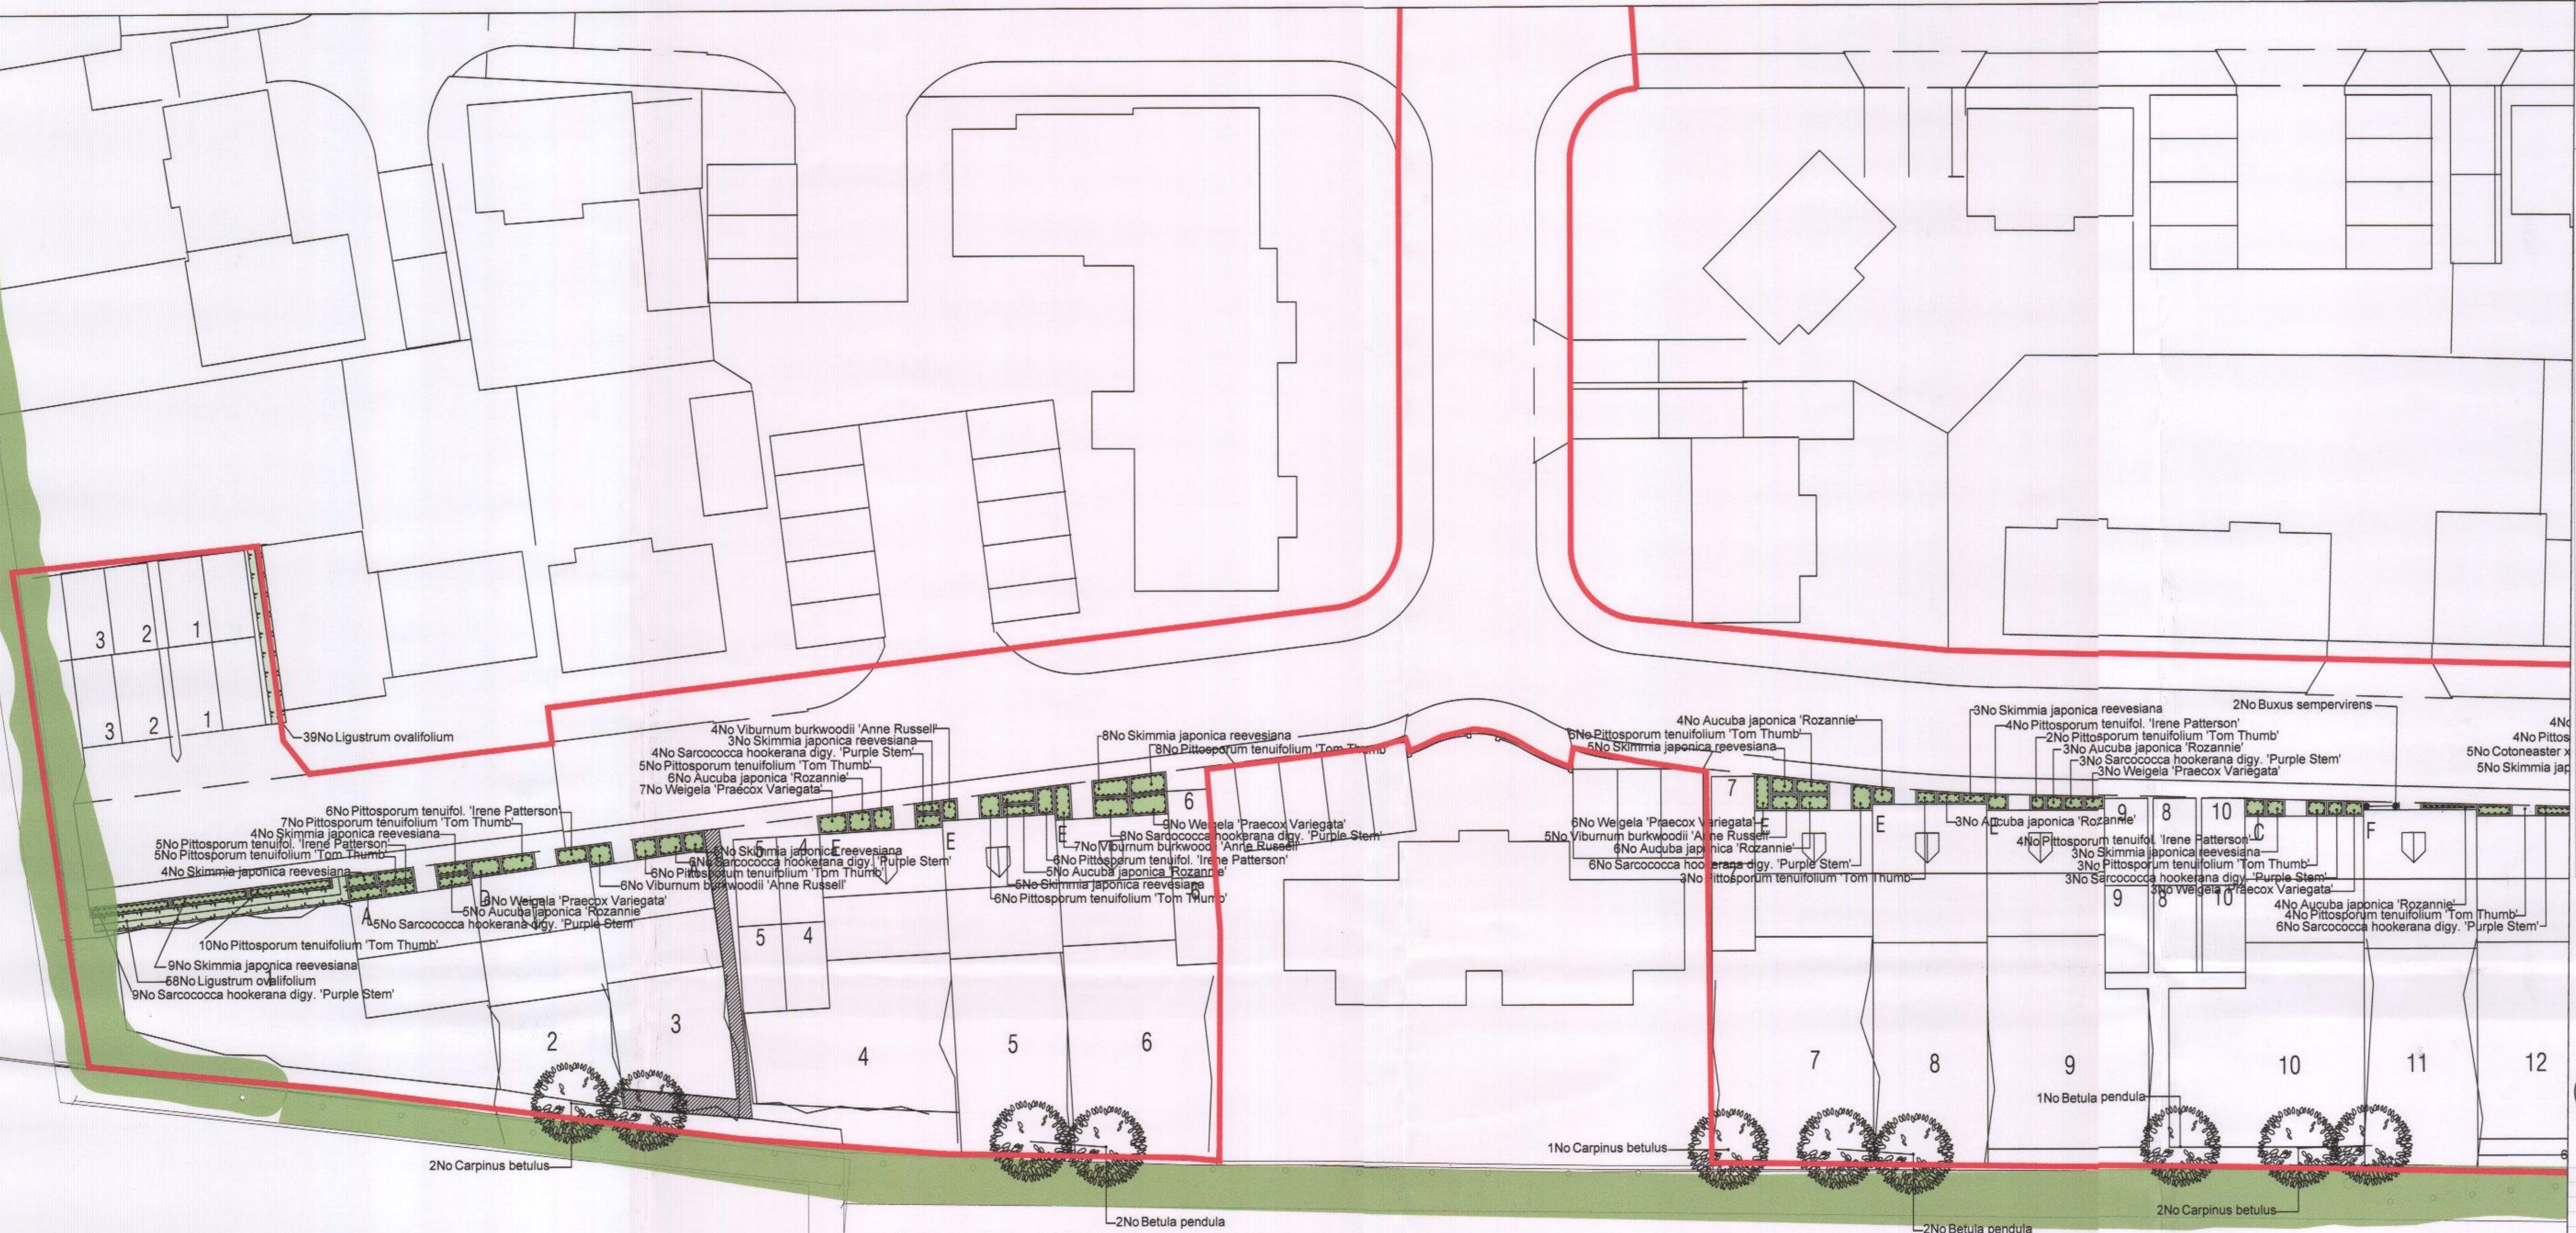

B	11.04.16	Client Comments	JD
A	01.03.16	Client Comments	JD
Rev	Date	Details	Drawn

ACD
ENVIRONMENTAL

Ecology
Archaeology
Arboriculture
Landscape Architecture

ACD at these offices:
Rodbourne Rail Business Centre, Grange Lane,
Malmesbury, SN16 0ES
Tel: 01666 825646

Courtyard House, Mill Lane, Godalming, GU7 1EY
Tel: 01483 425714

Suite 6, Crescent House, Yonge Close, Eastleigh, SO50 9SX
Tel: 02382 026 300
email: mail@acdenv.co.uk
www.acdenvironmental.co.uk

Foreman
Homes

scheme: Ranelagh Road
Havant - Area C
client: Foreman Homes
drawing: Landscape Proposals
date: December 2015
scale: 1:200@A1
drawing no: FOR20239 18B Sheet 2
drawn: AE checked: DKM


Copyright of ACD Environmental Ltd. All rights described in
Chapter IV of the Copyright, Designs and Patents Act 1988 have
been generally asserted: 2011. Copyright of this plan remains
with ACD until all fees have been paid in full.

Planting Schedule Sheet 2

Species Name	Girth	Height	Density	Specification	No.
Carpinus betulus	12-14cm	350-425cm	Counted	Heavy Standard, Clear Stem 175-200	RB15No
Betula pendula	12-14cm	350-425cm	Counted	Heavy Standard, Clear Stem 175-200	RB15No

Species Name	Height	Pot Size	Specification	Density	No.
Aucuba japonica 'Rozannie'	40-60cm	5L	Bushy	4/m ²	32No
Buxus sempervirens	60-80cm	10L	Pyramid in container	Counted	2No
Ligustrum ovalifolium	60-80cm	7.5L	Bushy	0.5Ctr Double Staggered at 0.3m offset	97No
Pittosporum tenuifolium 'Irene Patterson'	40-60cm	5L	Branching	4/m ²	25No
Pittosporum tenuifolium 'Tom Thumb'	40-60cm	7.5L	Bushy	4/m ²	65No
Sarcococca hookerana digy 'Purple Stem'	40-60cm	7.5L	Bushy	4/m ²	5No
Skimmia japonica reevesiana	40-60cm	7.5L	Bushy	4/m ²	48No
Viburnum burkwoodii 'Anne Russell'	40-60cm	5L	Bushy	4/m ²	22No
Weigela 'Praecox Variegata'	40-60cm	5L	Bushy	4/m ²	34No

Tree Planting Pit Detail 2 within Hard Landscape

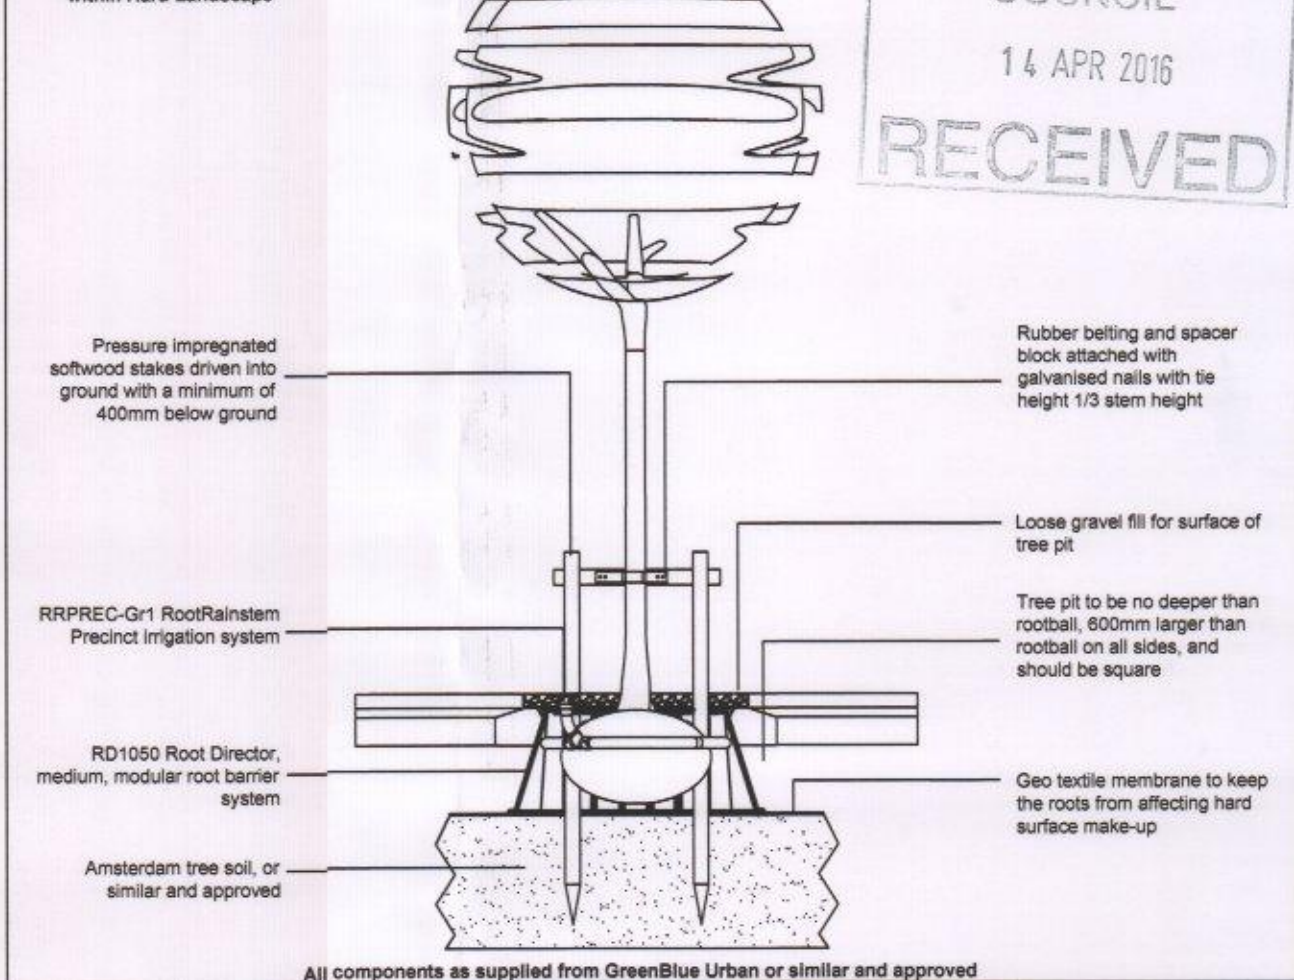

All components as supplied from GreenBlue Urban or similar and approved