


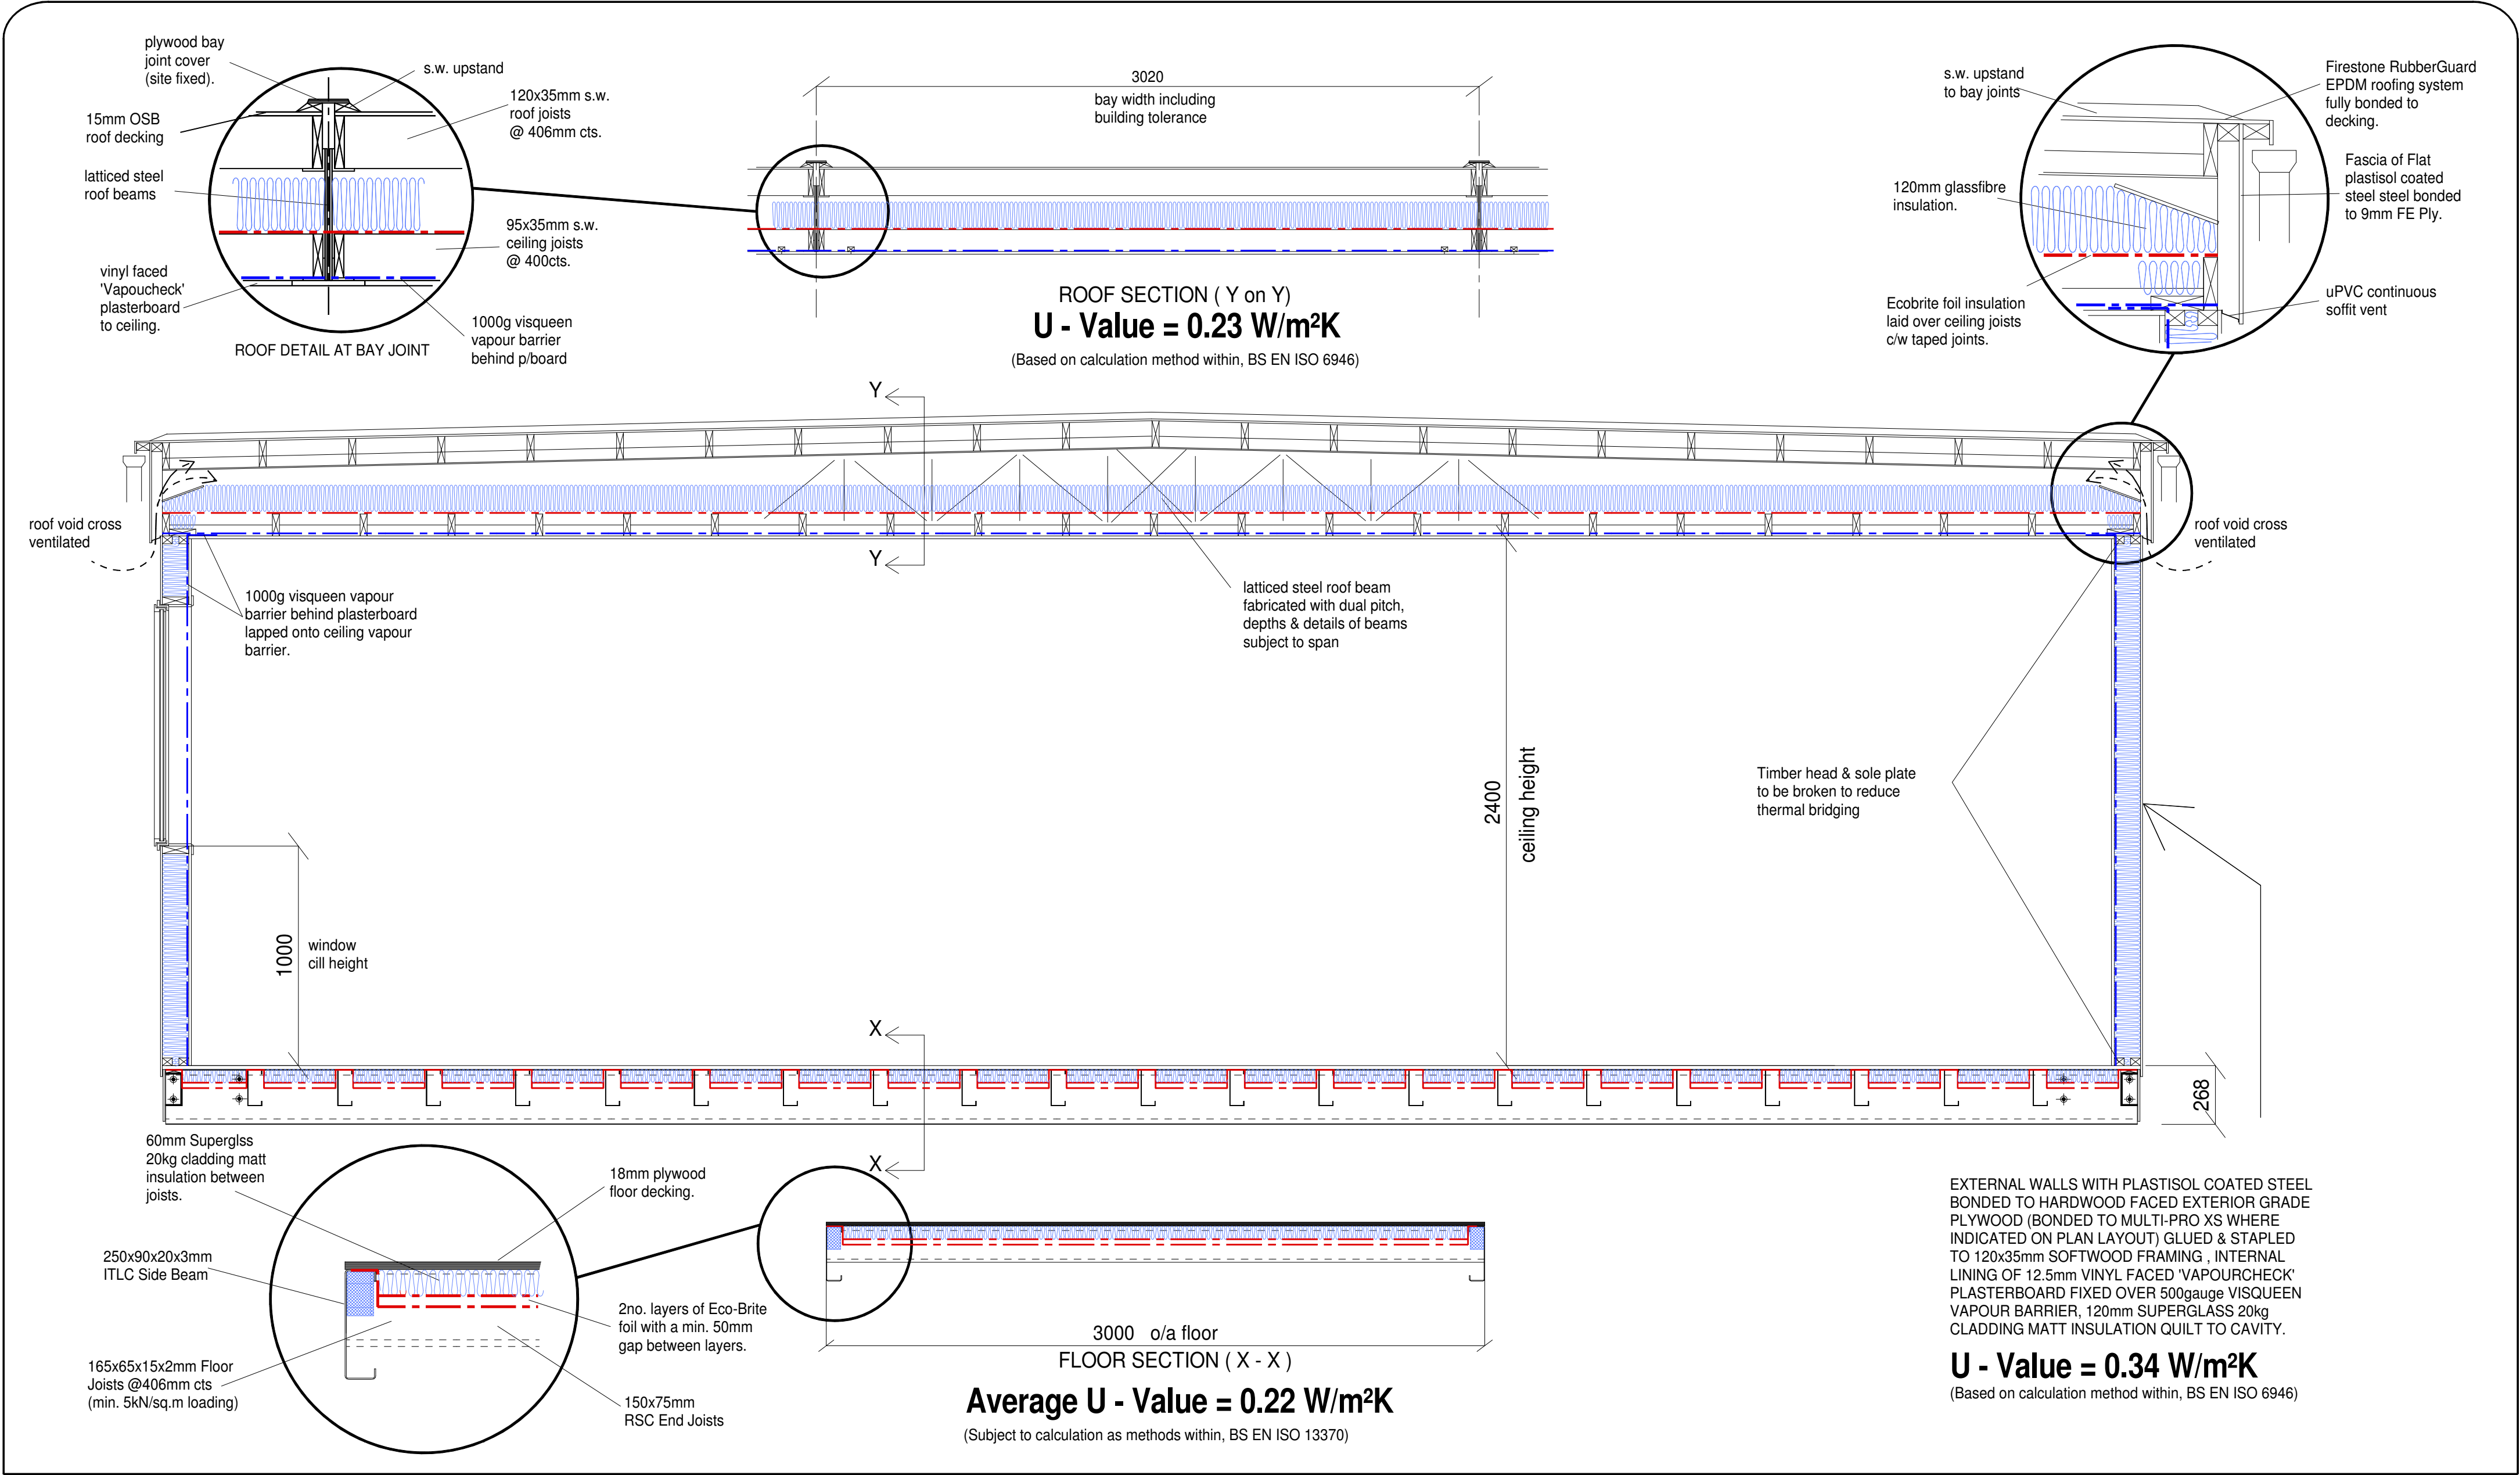

	Client	Title	TYPICAL SECTION DETAIL (STEEL FLOOR CASSETTE, COLD DECK ROOF)	Revisions	DRAWN	MAH
					SCALE	1:20 / 1:10
					DATE	11 / 01 / 13
					DRG No.	Mod-sect
				ORIGINAL DRAWING PAPER A2		