



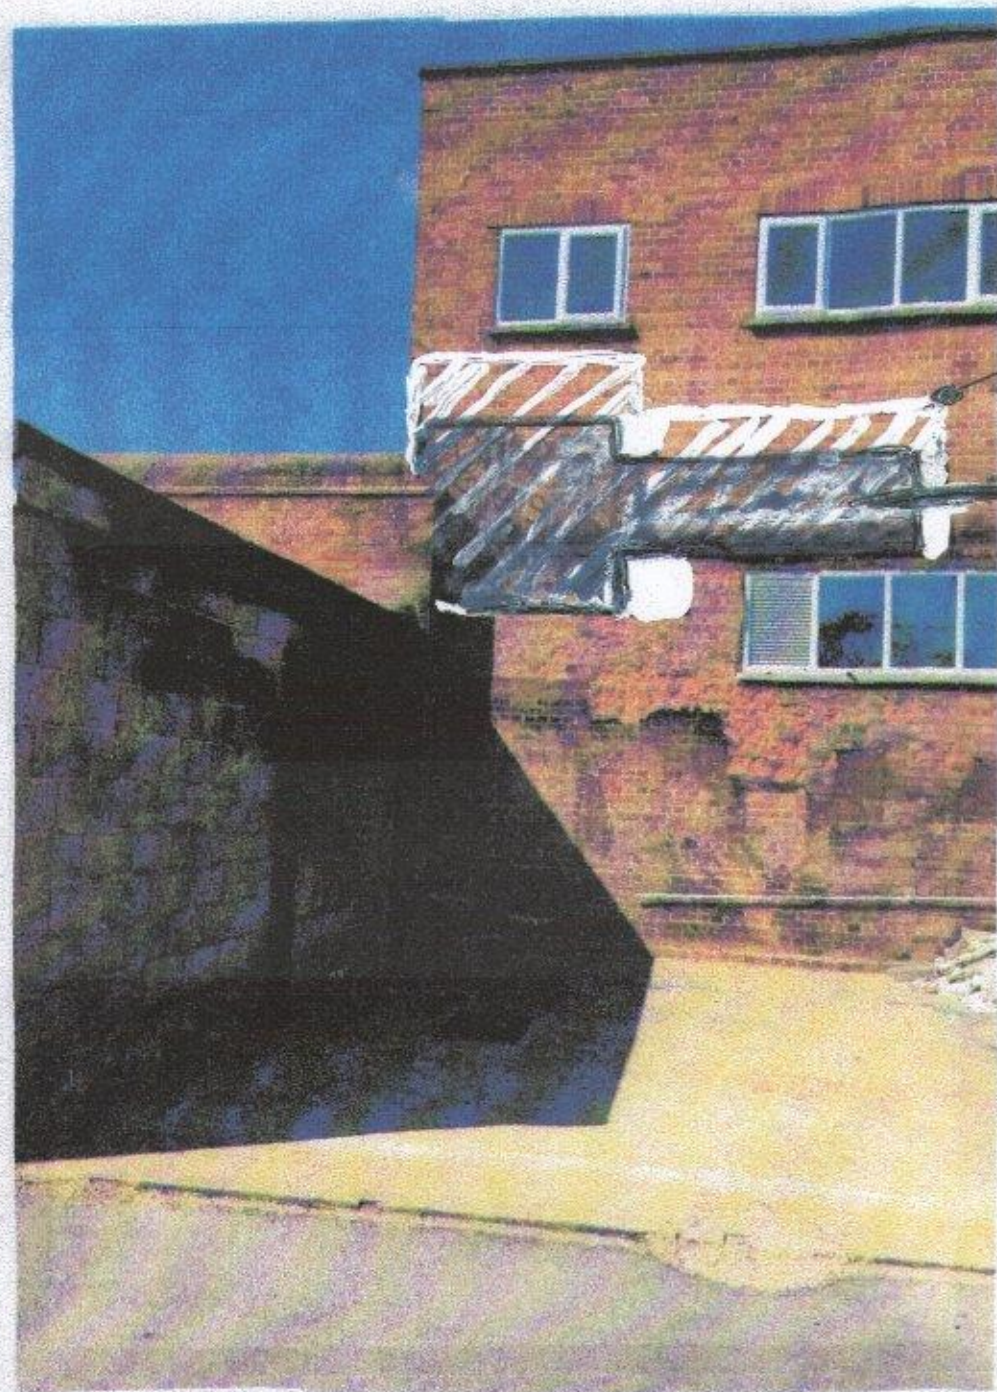

Proposed position of new signage
(Picture of rear of left hand corner of building, note: new signage will cover existing graffiti)



Original size
Reduced size

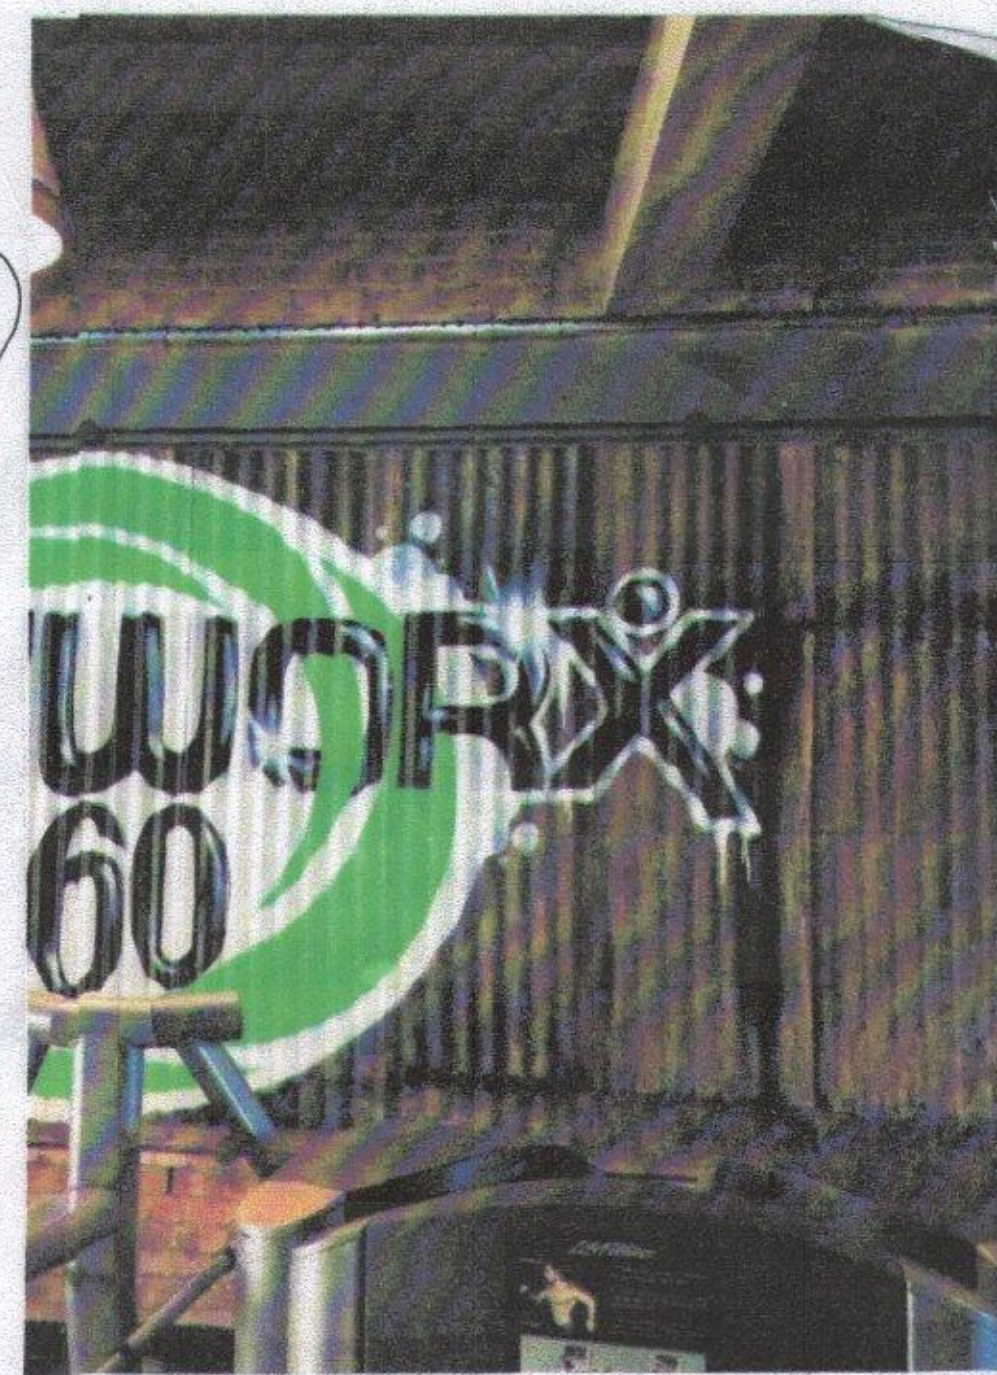

Proposed art work detail
Picture of existing sign we have installed inside our unit, the sign will be painted to the same quality as this one.
(Sign can be seen if required)



Rear view of 21 park parade
(Tidworth road car park)

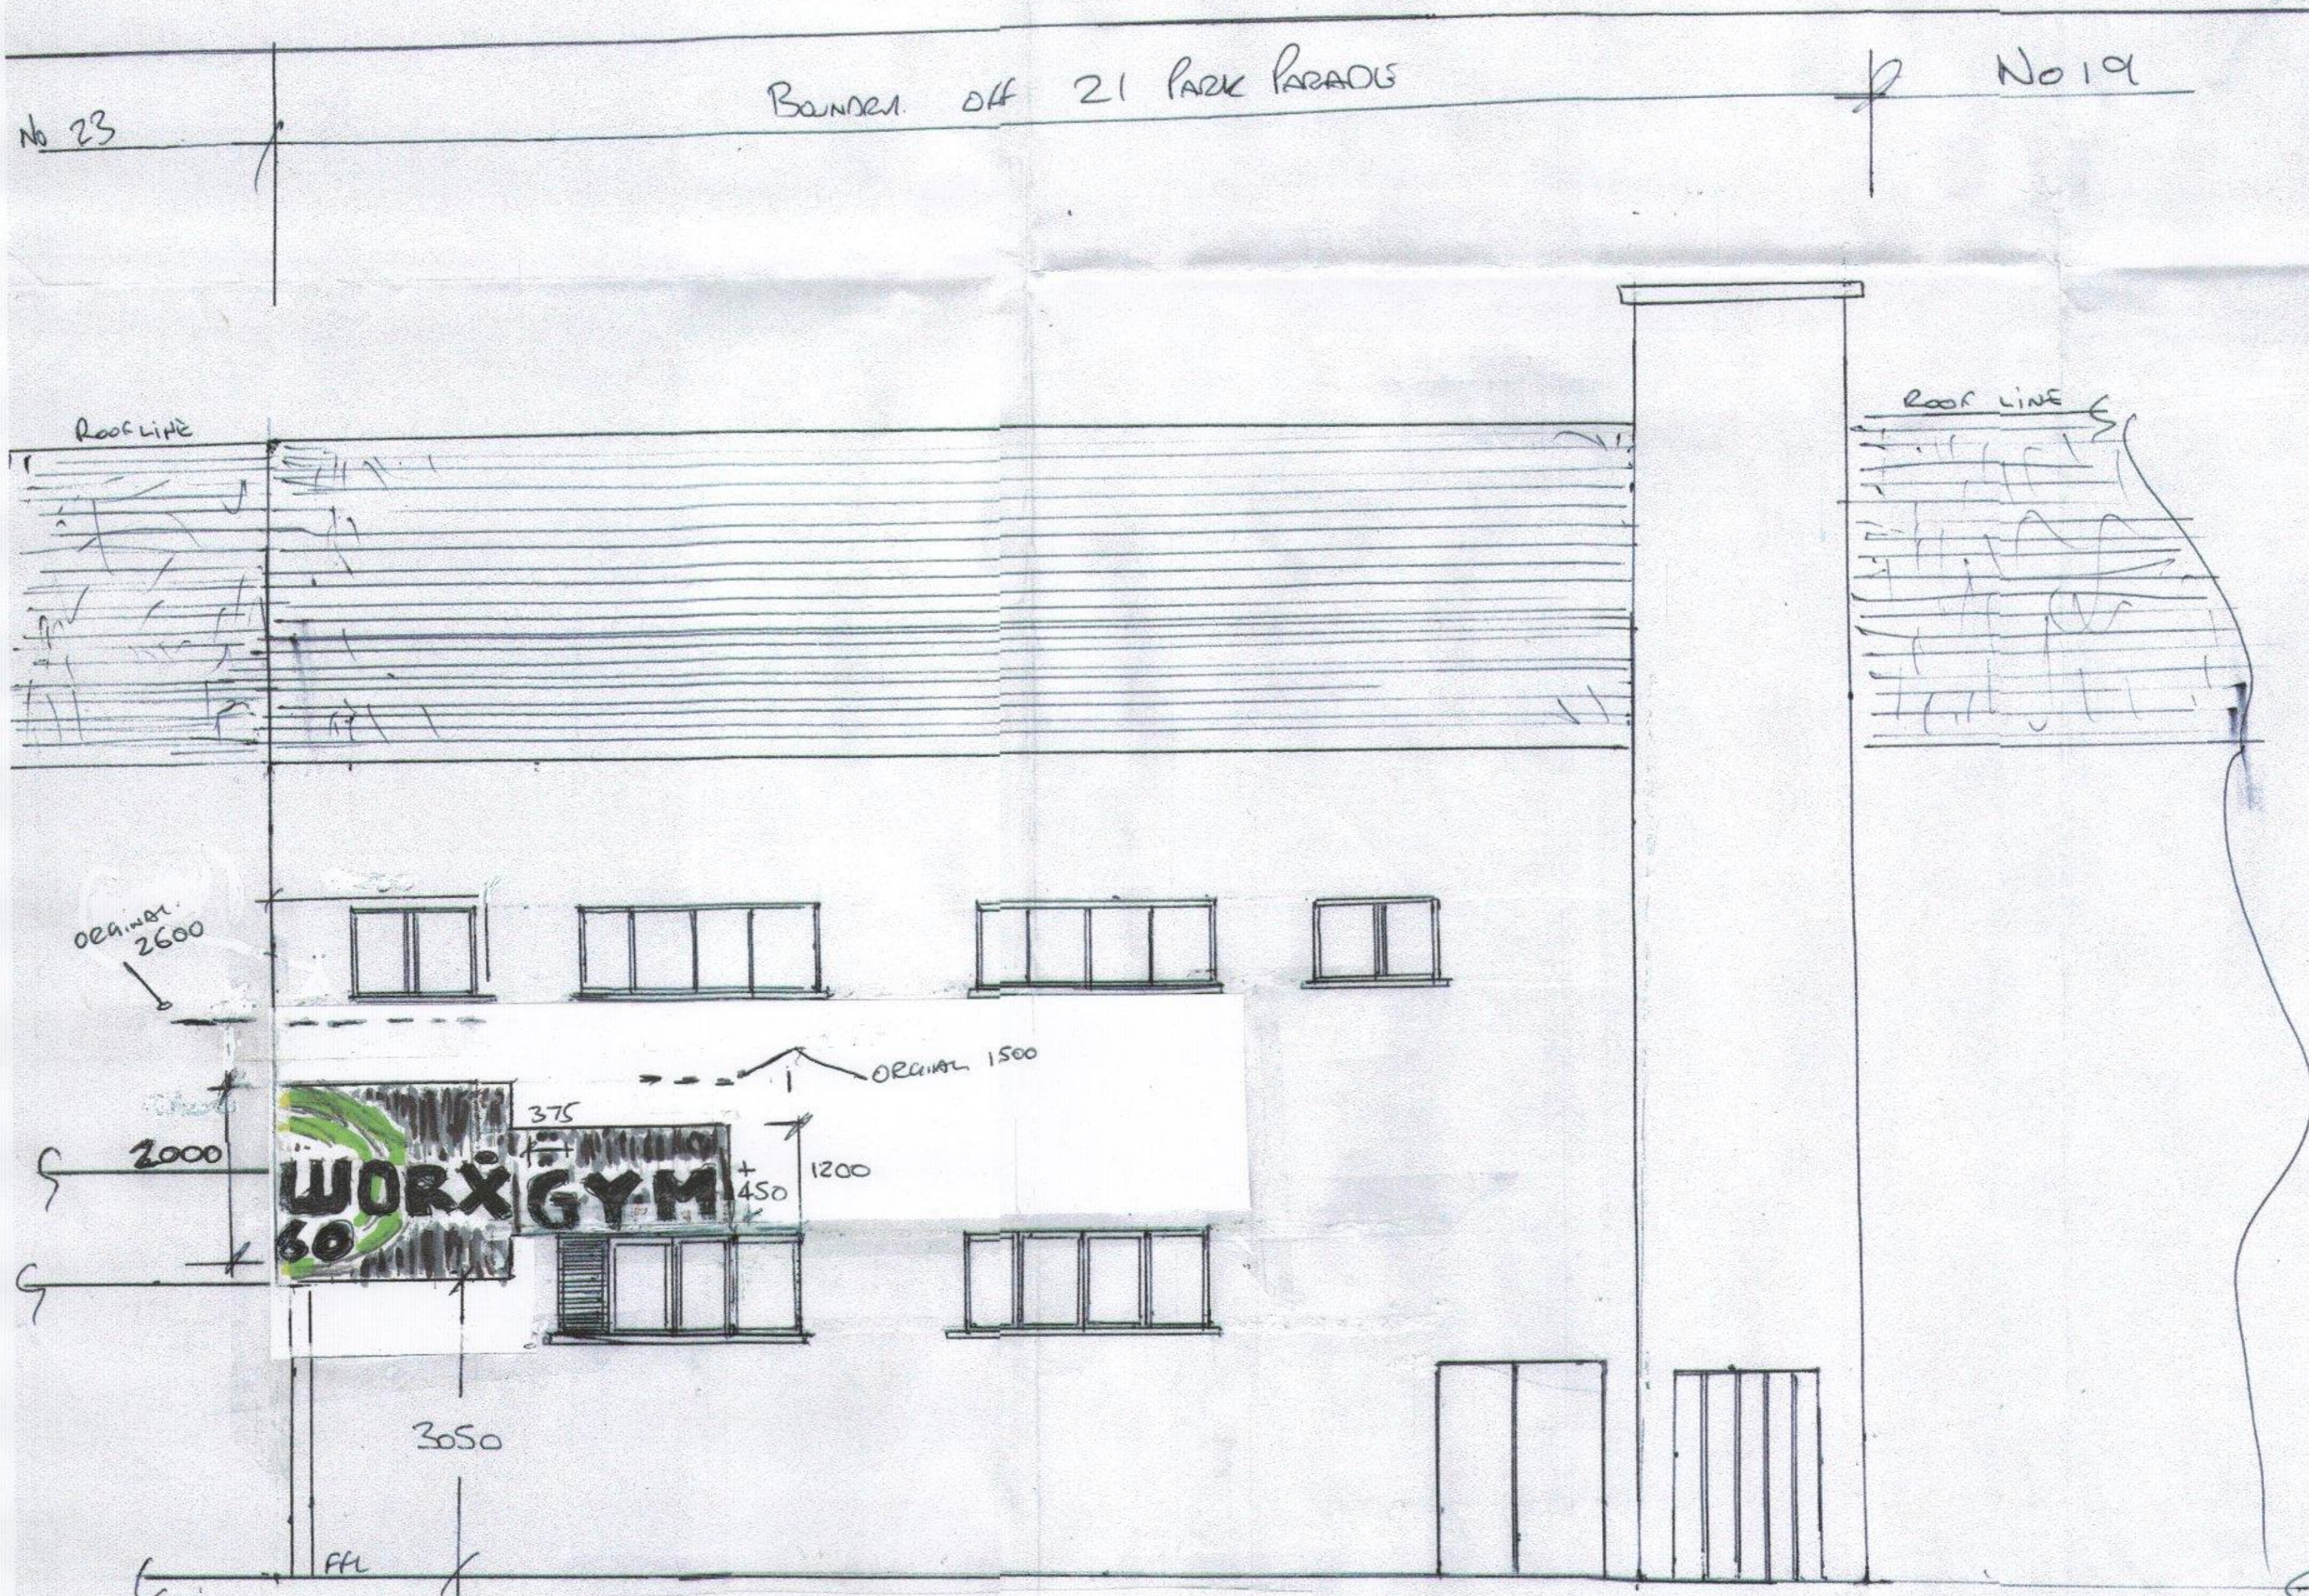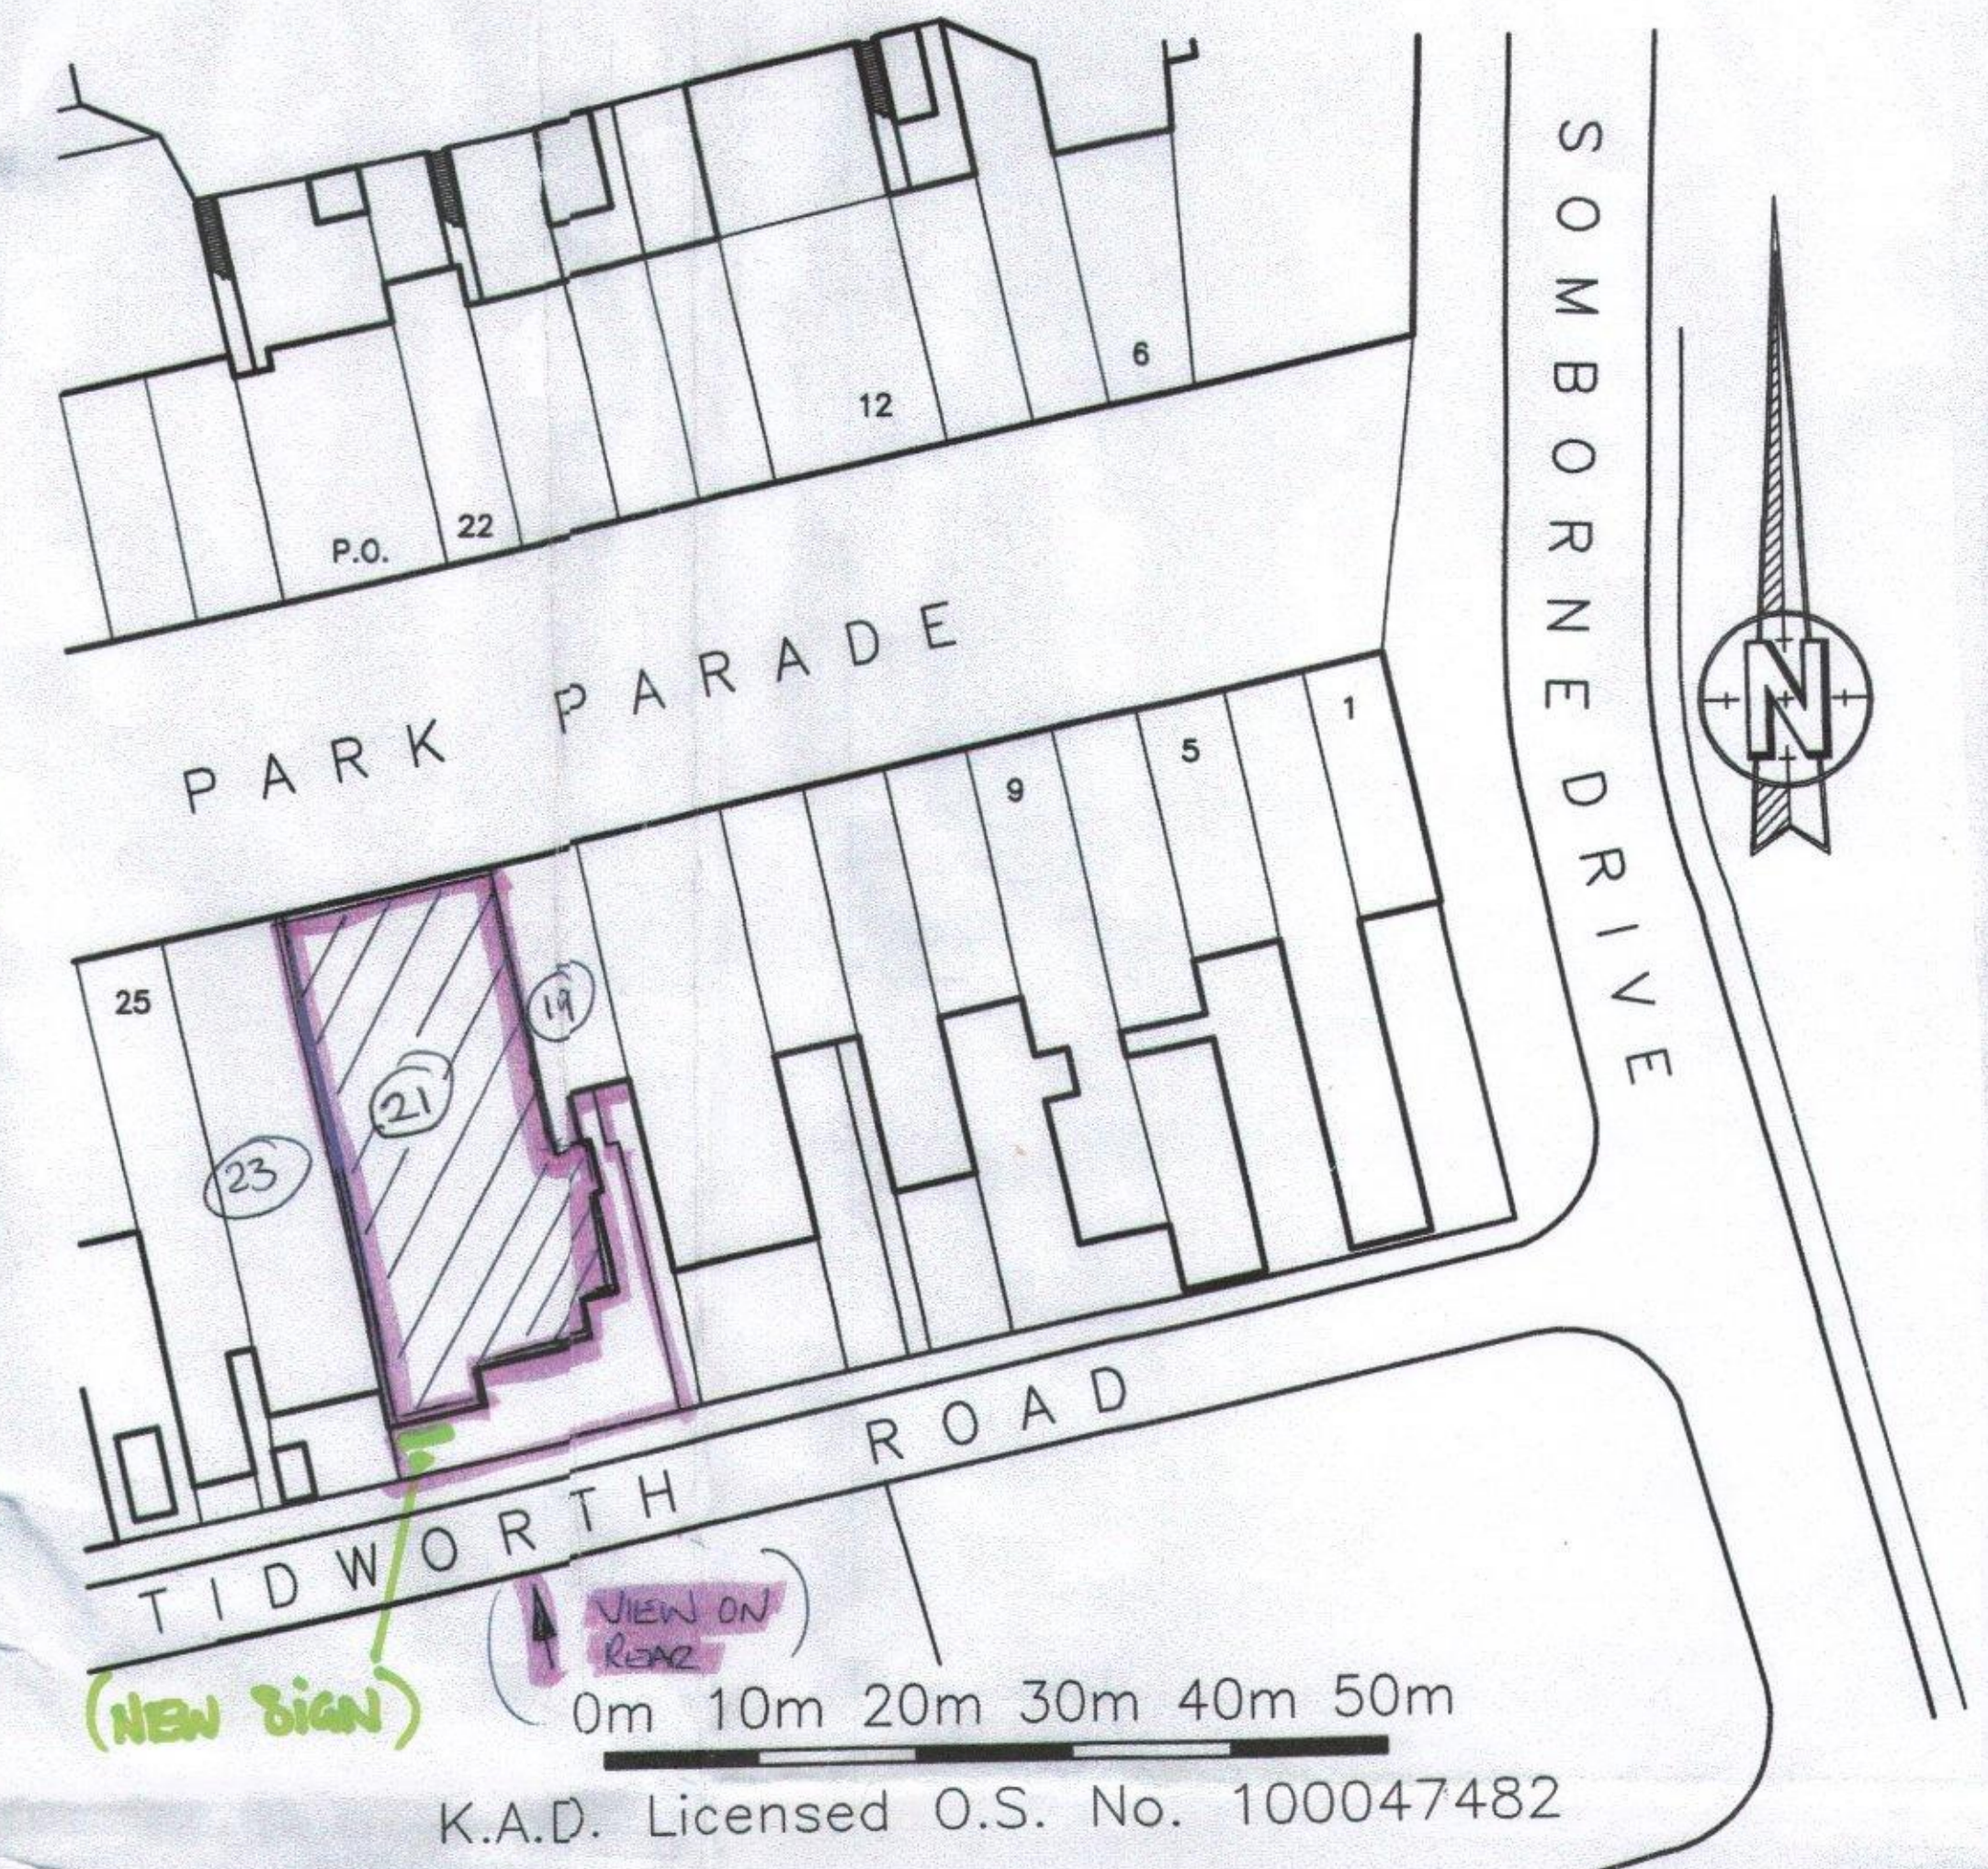

Rear view of 21 park parade, proposed signage
(scale 1:50)

Description of new signage to rear of 21-park parade

Proposal

We propose to install 1.2 mm thick metal corrugated sheet sections, to the existing brick building fabric, and spray paint our logo, across the sheeting. Painted logo will be carried out by a professional spray painter, which has already been carried internally of our gym unit. (Existing internal sign can be seen if required).

Installation method.

1. Position of overall sign will be marked on wall with chalk.
2. 25 mm galvanized "u" sections will be installed and secured to the Brickwork with hilti fixings. to allow the corrugated metal sheeting To be supported.
3. The corrugated metal sheeting will then be secured to the "u" Sections, and secured with self drilling tec screws@ 100 intervals, This securing the corrugated sheet to the 'u' sections on the brick facia.
4. Painter will mark out the proposed design on the sheeting, and Spray paint to the required colours.

New sign paint colours.

1. Main background dark brown rust look colour.
2. Logo, lime green, white.
3. Letters, black with a white edging.
4. Lettering will read "worx gym, with the numbers 60 below"
5. Lettering 375 mm wide x 450 mm high.

New sign dimensions.

1. 2 mtrs high reducing to 1.2 mtrs across length.
2. 4 mtrs long
3. Protruding from wall max 80 mm
4. New sign to mounted 3.05 mtrs to the underside from the external finished floor level.

Lighting.

1. No LIGHTING

HAVANT BOROUGH
COUNCIL
28 JUN 2013
RECEIVED



BodyworX 360 health & fitness club ltd
21 park parade
po9 5aa