


Existing Site Section C-C @ 1:100

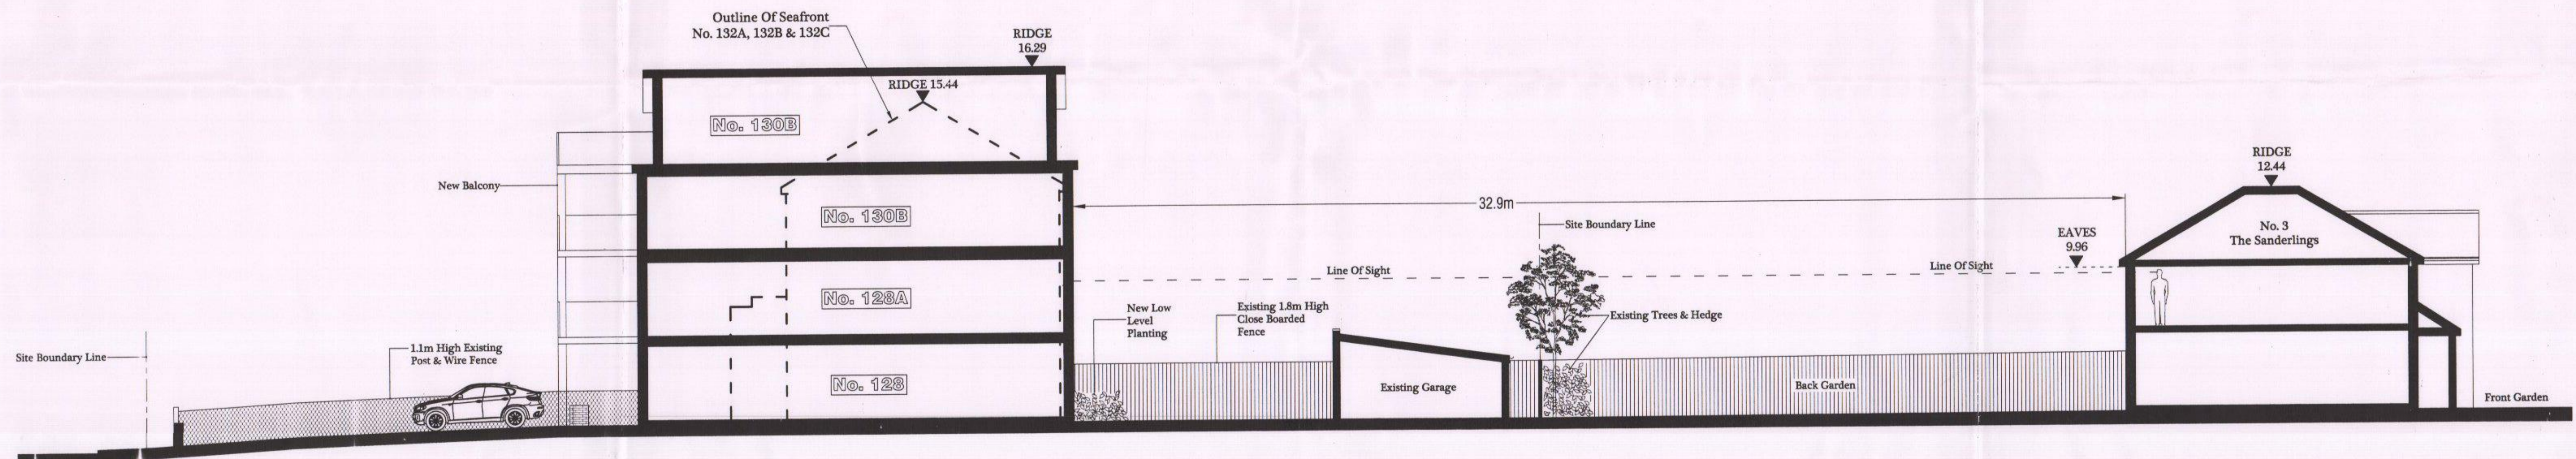

Proposed Site Section D-D @ 1:100

HAVANT BOROUGH
COUNCIL
- 1 JUN 2016
RECEIVED

 GRAHAM ASH ARCHITECTS CHARTERED ARCHITECTS TOWN PLANNING CONSULTANTS 65 Leigh Road, Eastleigh, Hampshire SO50 9DF TELEPHONE: 01794 518766 Or 07768 455165 EMAIL: info@grahamasharchitects.com WEBSITE: www.grahamasharchitects.com		TITLE:	
		Existing Site Section C-C Proposed Site Section D-D	
DESIGNED BY:	DATE:	DRWN / DTALD BY:	
GA	17-5-16	JAT	
CLIENT:	SCALE:	PLOTTED:	REV.
Mr D Aylward	1:100	17-5-16	
PROJECT:	SCALE @ 0 1 2 3 4 5m		
Lama Court, Seafront, (128-130) Hayling Island, PO11 9HW	PURPOSE OF ISSUE:		
	☒ Information ☐ Approval ☐ Tender ☐ Construction		
DWG. NO.	15:027:10		