



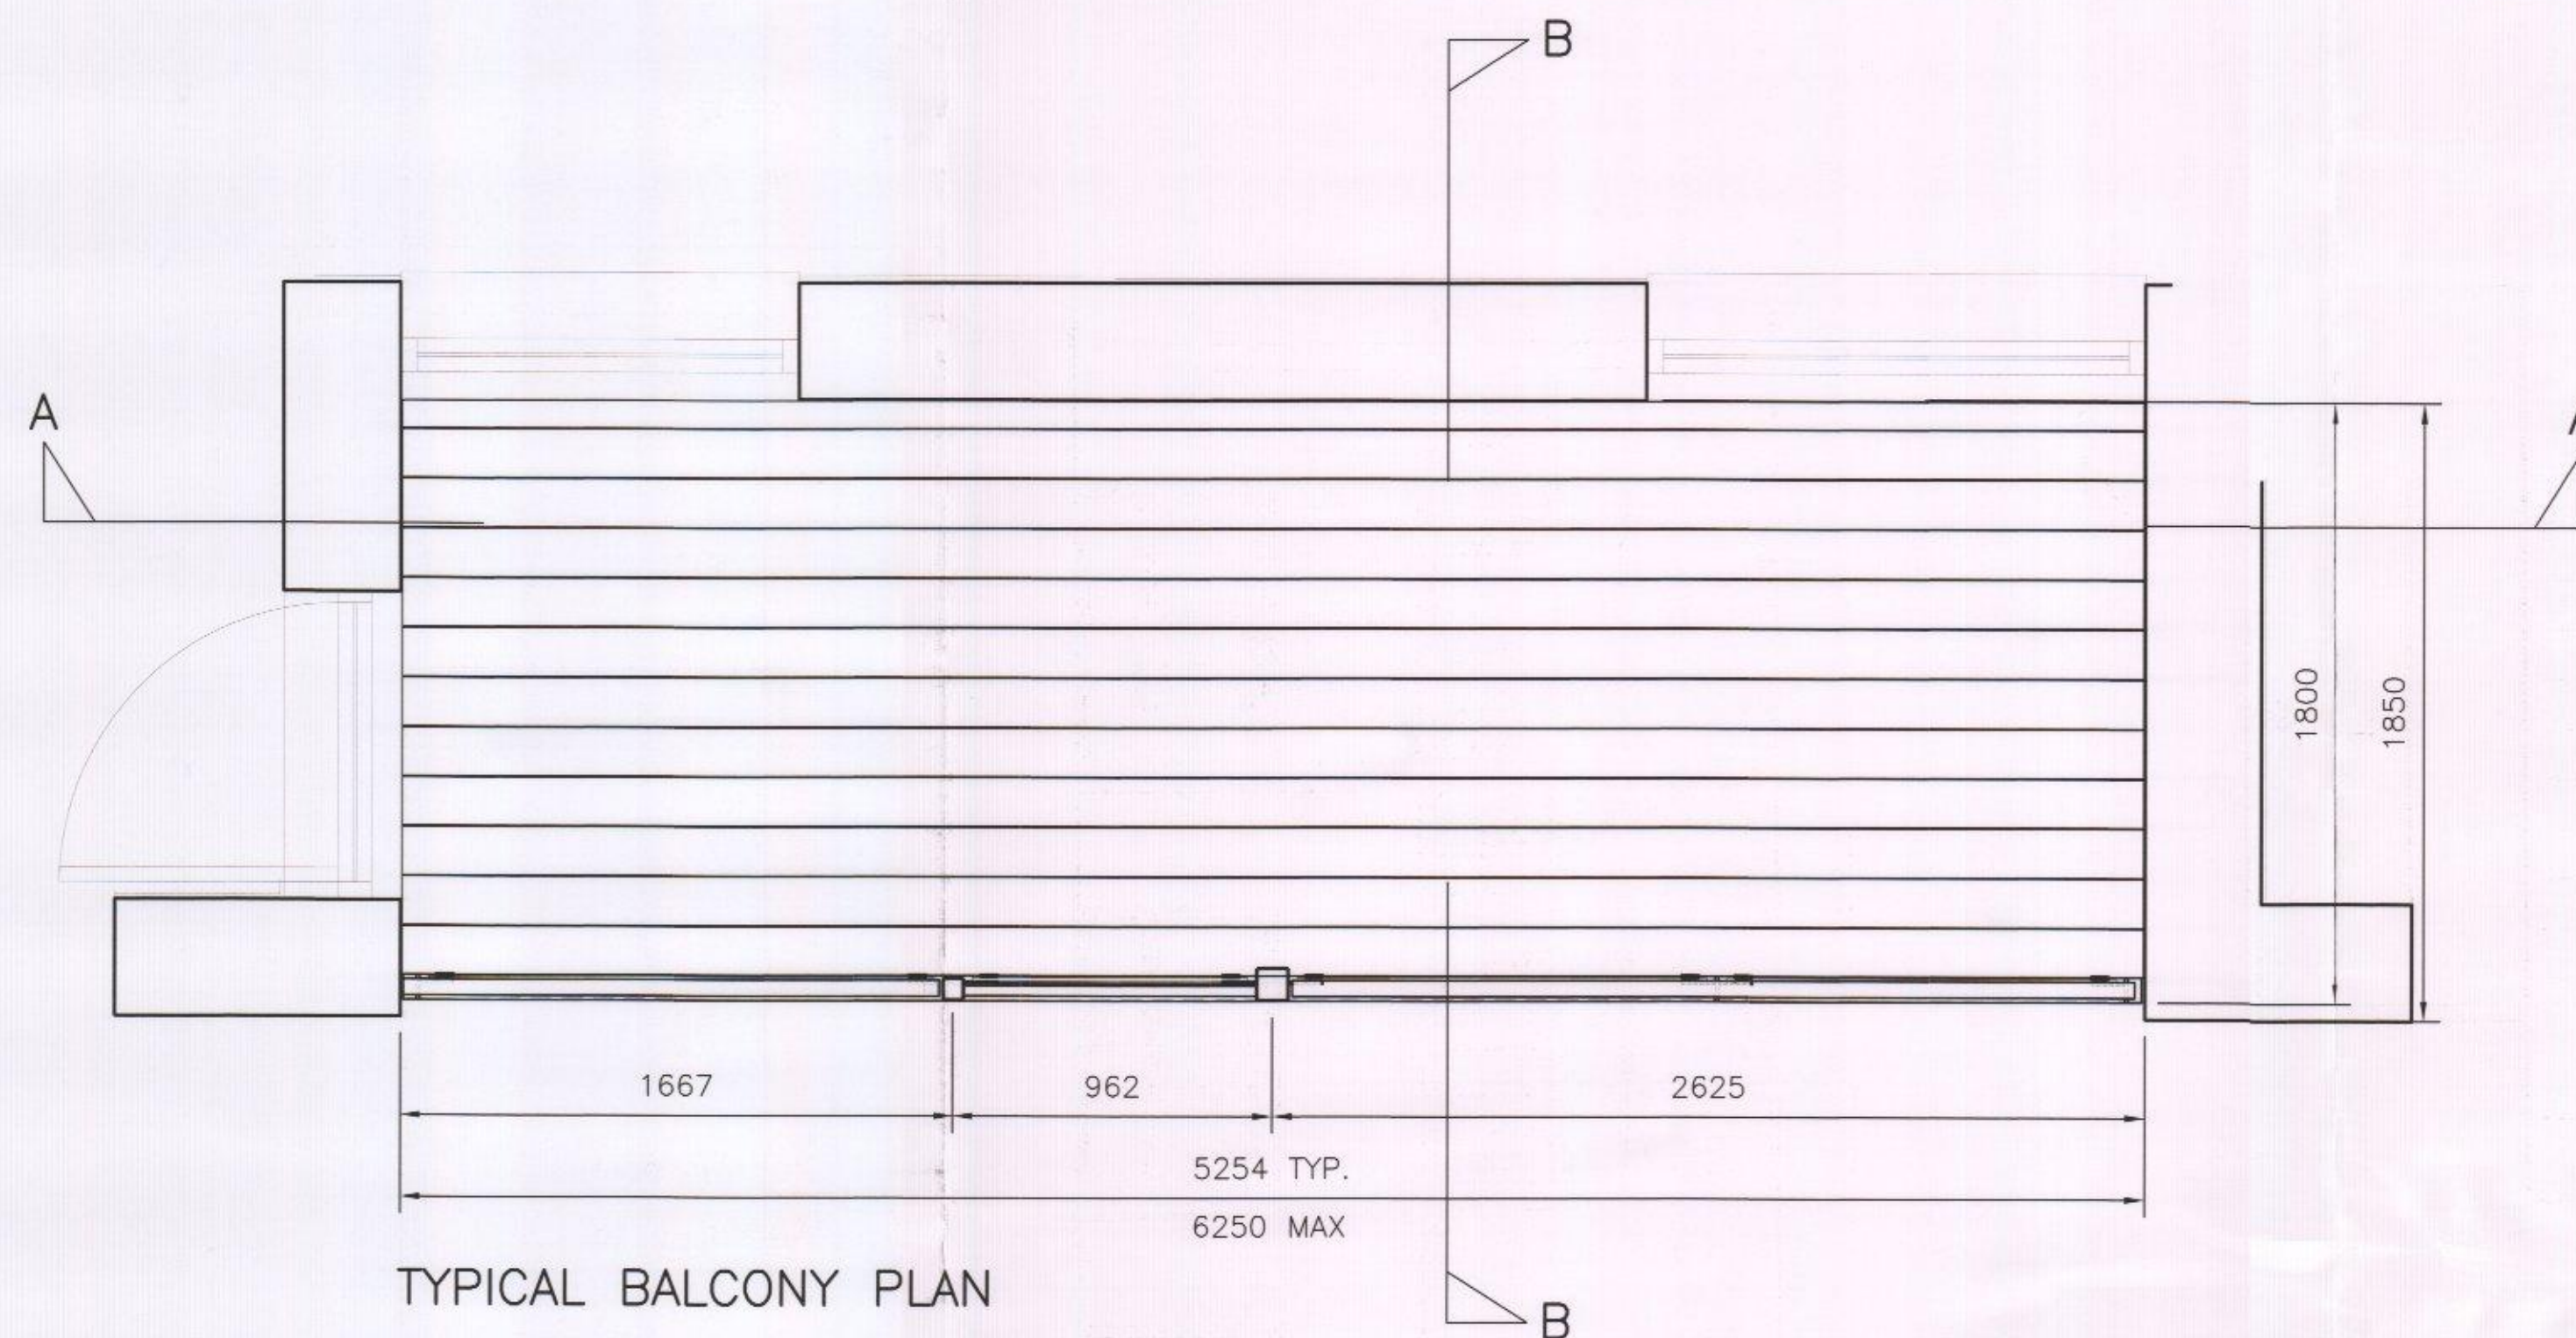


TYPICAL BALCONY PLAN

PFC SIDE FRAMES
BOLTED BACK TO RSA
VIA M12 HHSS

RSA SHELF ANGLE FIXED
BACK TO WALL WITH M12
RESIN ANCHORS

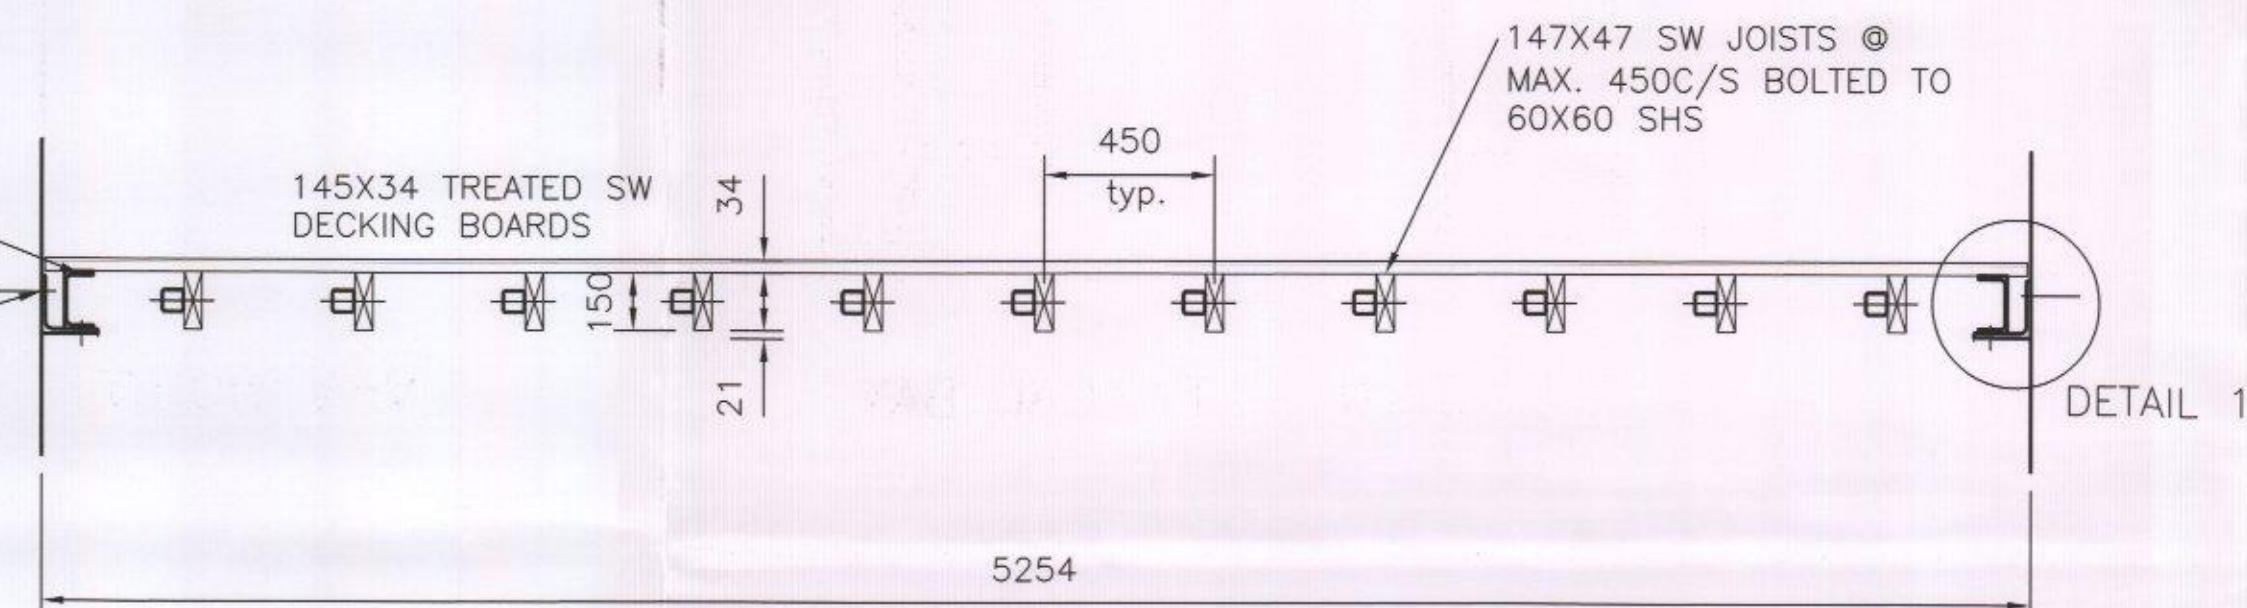


SECTION A-A

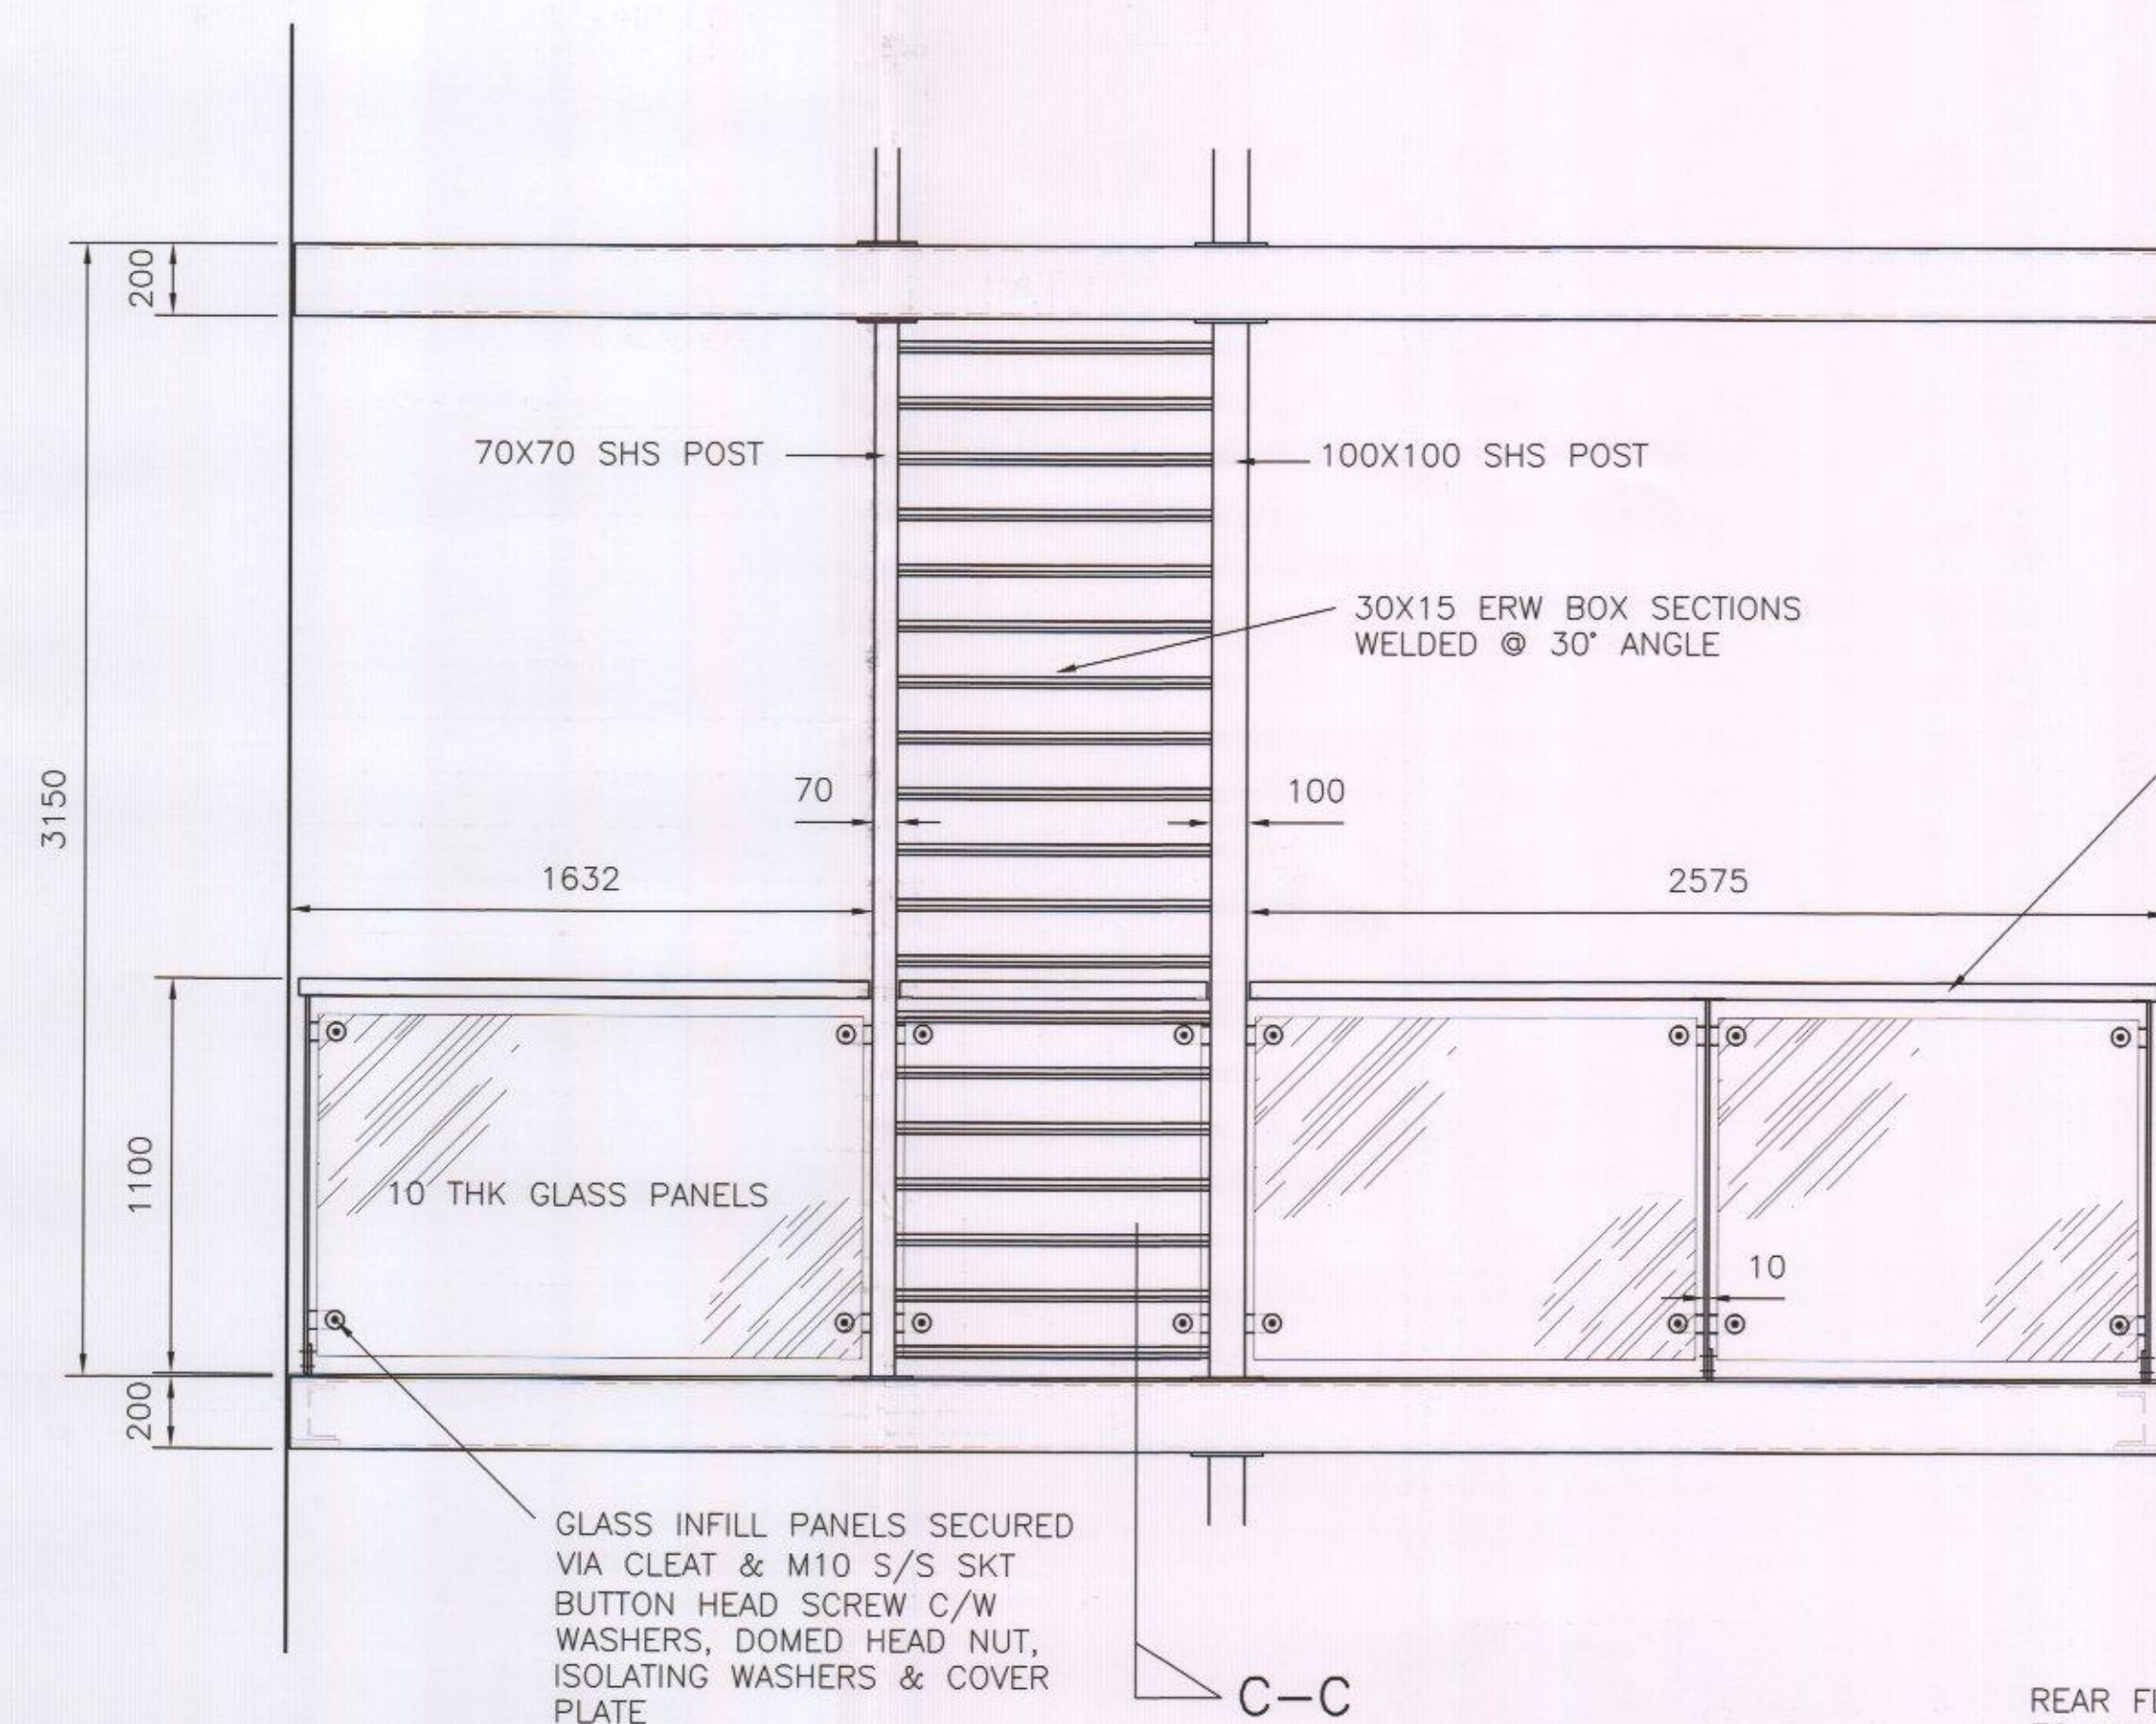


GLASS INFILL PANELS SECURED
VIA CLEAT & M10 S/S SKT
BUTTON HEAD SCREW C/W
WASHERS, DOMED HEAD NUT,
ISOLATING WASHERS & COVER
PLATE


REAR FLAT PLATE FIXED BACK
TO WALL VIA M12 RESIN

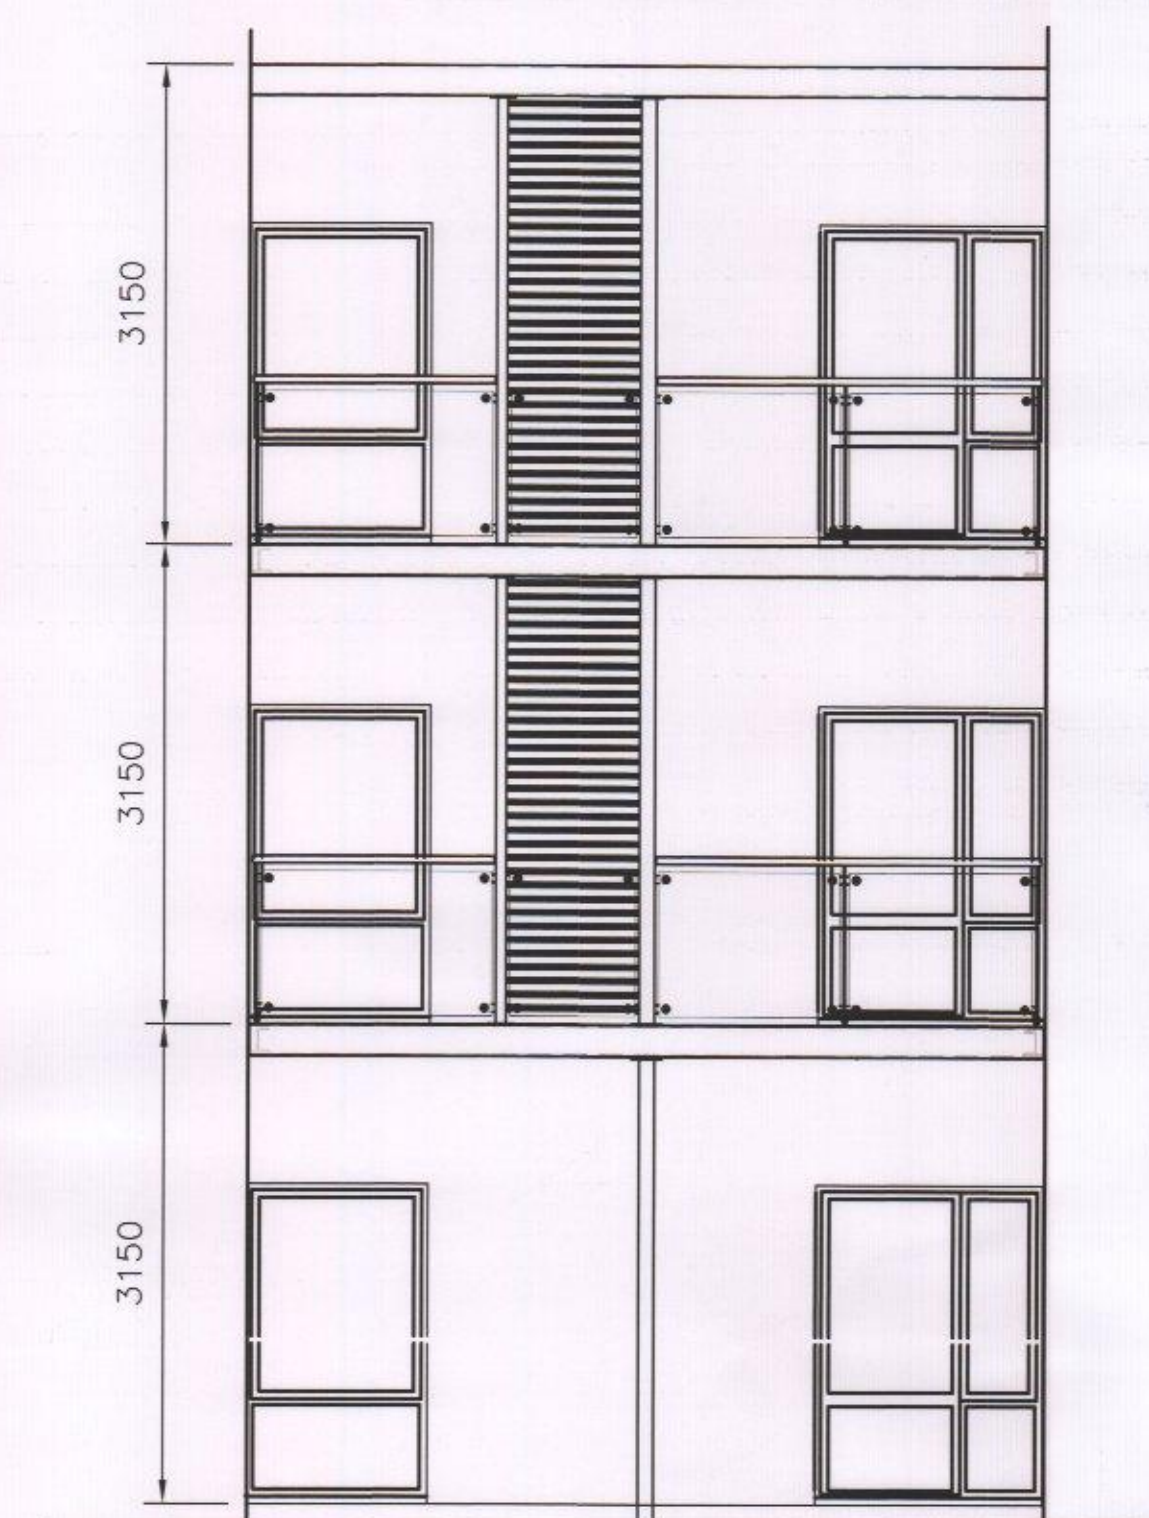


ELEVATION - TYPICAL BAY
Scale 1:50

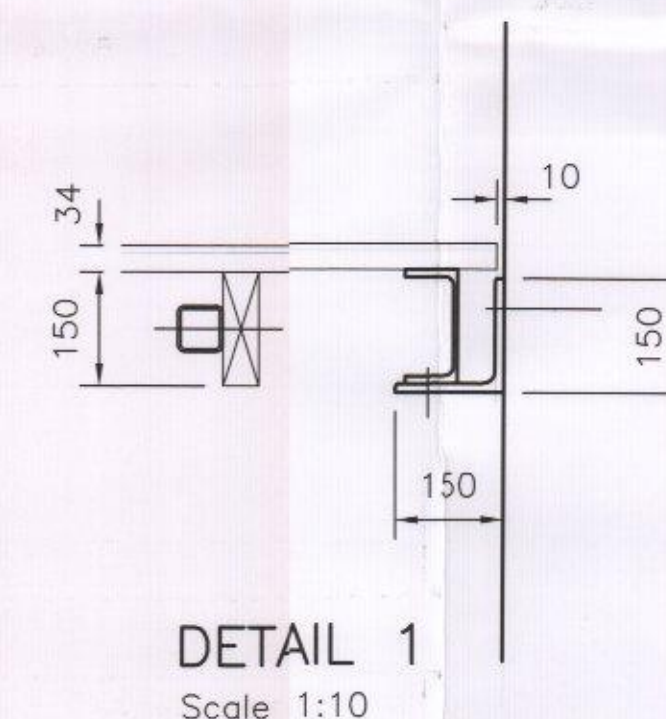

DETAIL 1
Scale 1:10

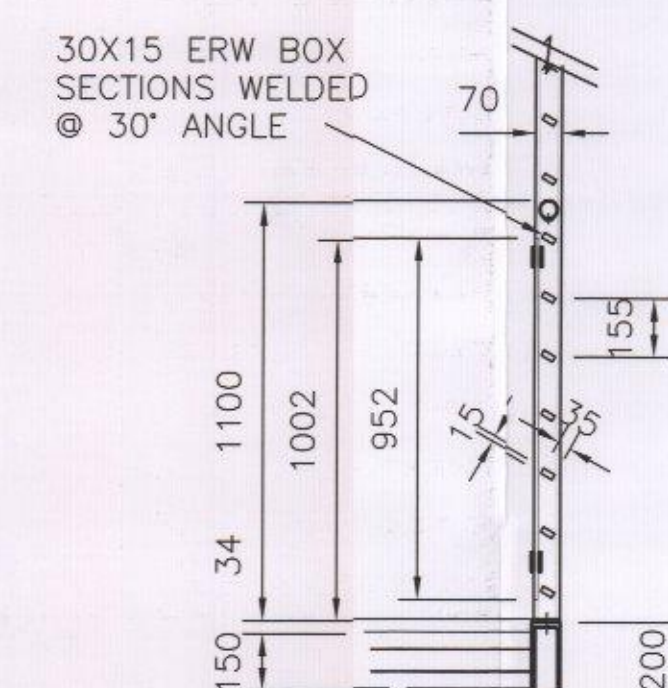

SECTION C-C

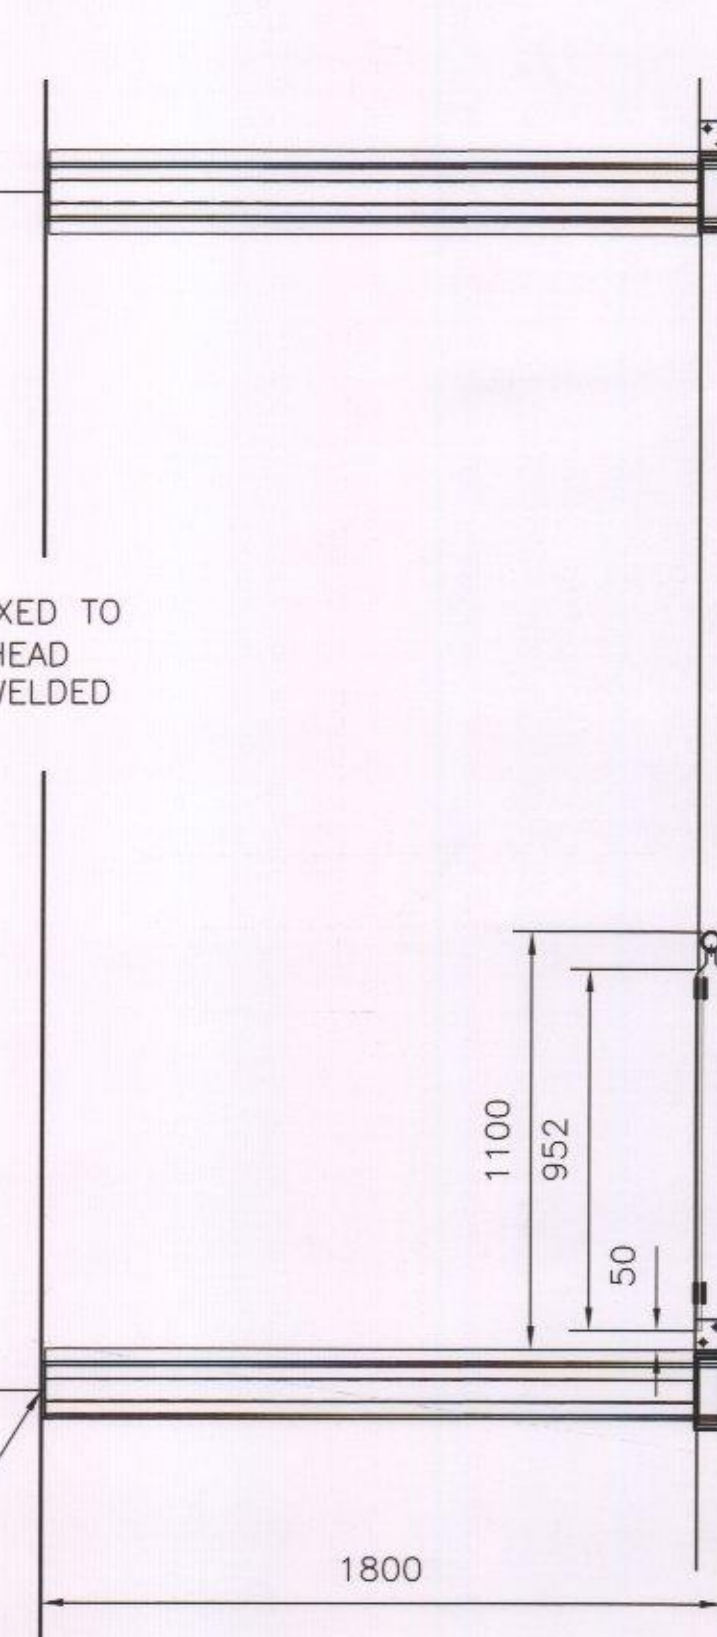

SECTION B-B

QUALITY STATEMENT:
ALL METALWORK SHOWN ON THIS DRAWING WILL BE
MANUFACTURED TO BS EN 1090-1:2009 + A1:2011 EXC 2
AND WELDED TO A BALGUARD WELD PROCEDURE UNDER
BS EN ISO 15609-1:2004

FABRICATION TOLERANCES:
a) $\pm 3\text{mm}$ OR 2% OF THE GIVEN DIMENSION
(WHICH EVER IS THE LESSER) U.N.O.
b) HOLE CENTRE DEVIATION - 2mm FROM INTENDED POSITION
c) STRAIGHTNESS OF SECTION - 1mm IN EACH METRE

ERECTION TOLERANCES:
a) GENERALLY $\pm 6\text{mm}$ FROM INTENDED POSITION PER UNIT

GENERAL NOTES:
a) ALL FILLET WELDS U.N.O. TO BE LEFT AS LAID
b) ALL BUTT WELDS TO BE GROUND FLUSH
c) ALL COMPONENTS ARE TO BE HARD STAMPED OR PERMANENTLY
MARKED ON UNSEEN FACES WITH JOB No. & MARK No.

SITE FINISHES ALLOWED FOR:
a) NONE

DRAWING DETAILED TO:
a) PDP ARCHITECTS DWG. 27960-PD105J, 202B & 201

FINISHES:
a) HDG TO BS EN ISO 1461

DESIGN LOADING:
a) LOADING: 0.74kN/m

ASSOCIATED DRAWINGS:
a) FOR FABRICATION DETAILS REFER TO DWG'S: xxxxxxxxx



Rev.	Details	By	Date
A	SKETCH PROPOSAL	KW	27.01.15
© This drawing is confidential & the exclusive property of Balguard Engineering Ltd. No unauthorised use, copy or disclosure is to be made, and it shall be returned on request. Previous issues of this drawing are superseded & obsolete.			

Client	HIGHWOOD CONSTRUCTION
Contract	DUKES MEADOW WATERLOOVILLE
Title	TYPICAL BALCONY OUTLINE PROPOSAL GENERAL ARRANGEMENT & DETAILS

Balguard
Architectural Metalworkers to the Construction Industry
Unit 8, Cherrycourt Way
Stanbridge Road, Leighton Buzzard
Bedfordshire LU7 4UH
Tel: (01525) 373673
Fax: (01525) 850287
e-mail: drawing@balguard.co.uk

CE Approved Fabricator