
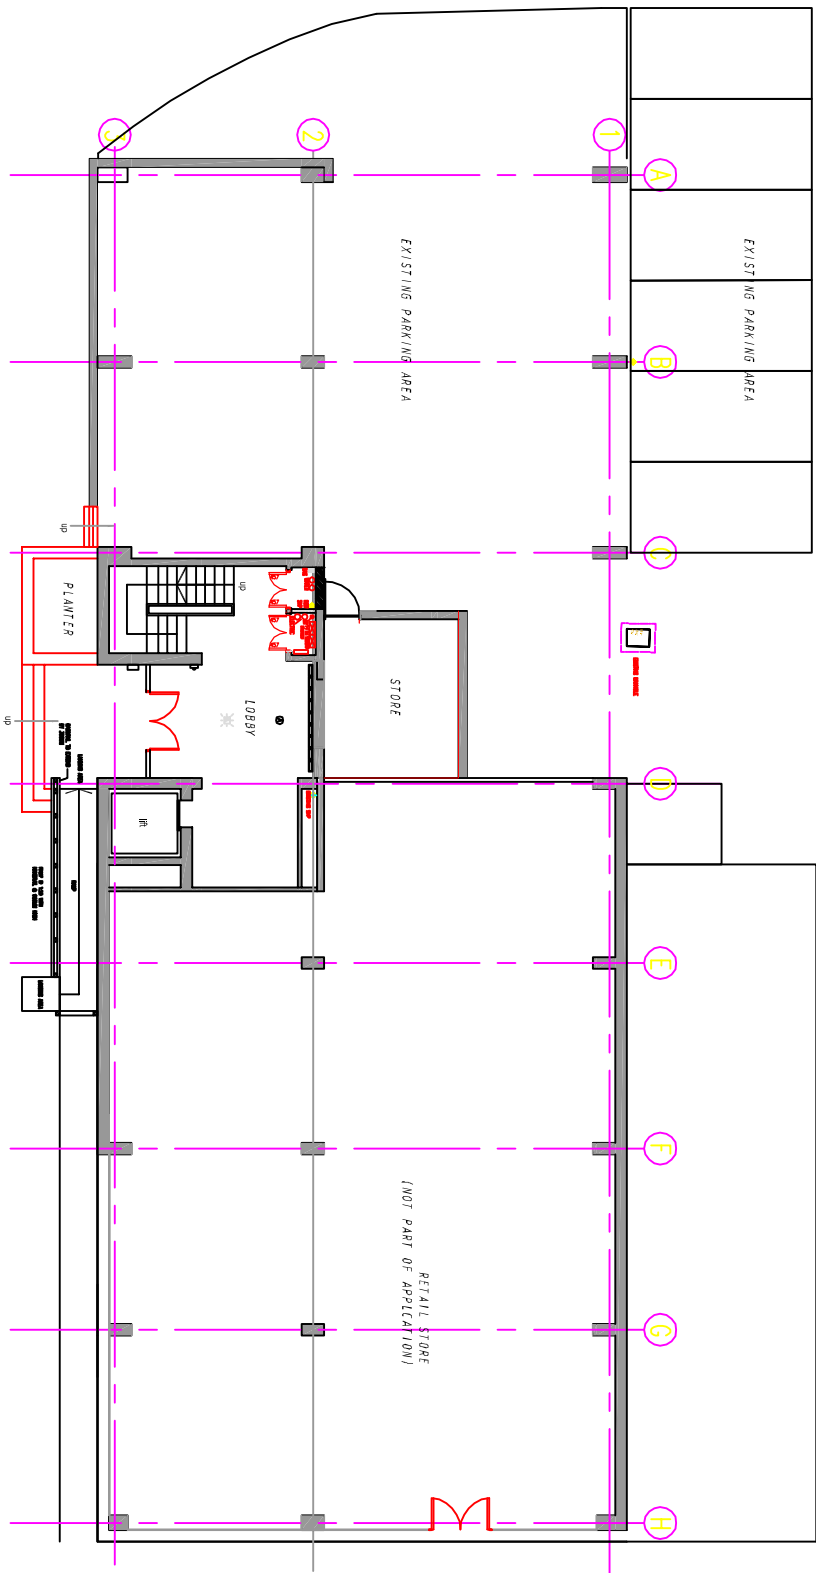
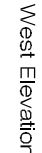
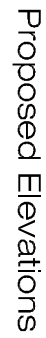


NOTES

Apartment 1 - 71 sq m 2 bedroom
Apartment 2 - 52 sq m 1 bedroom

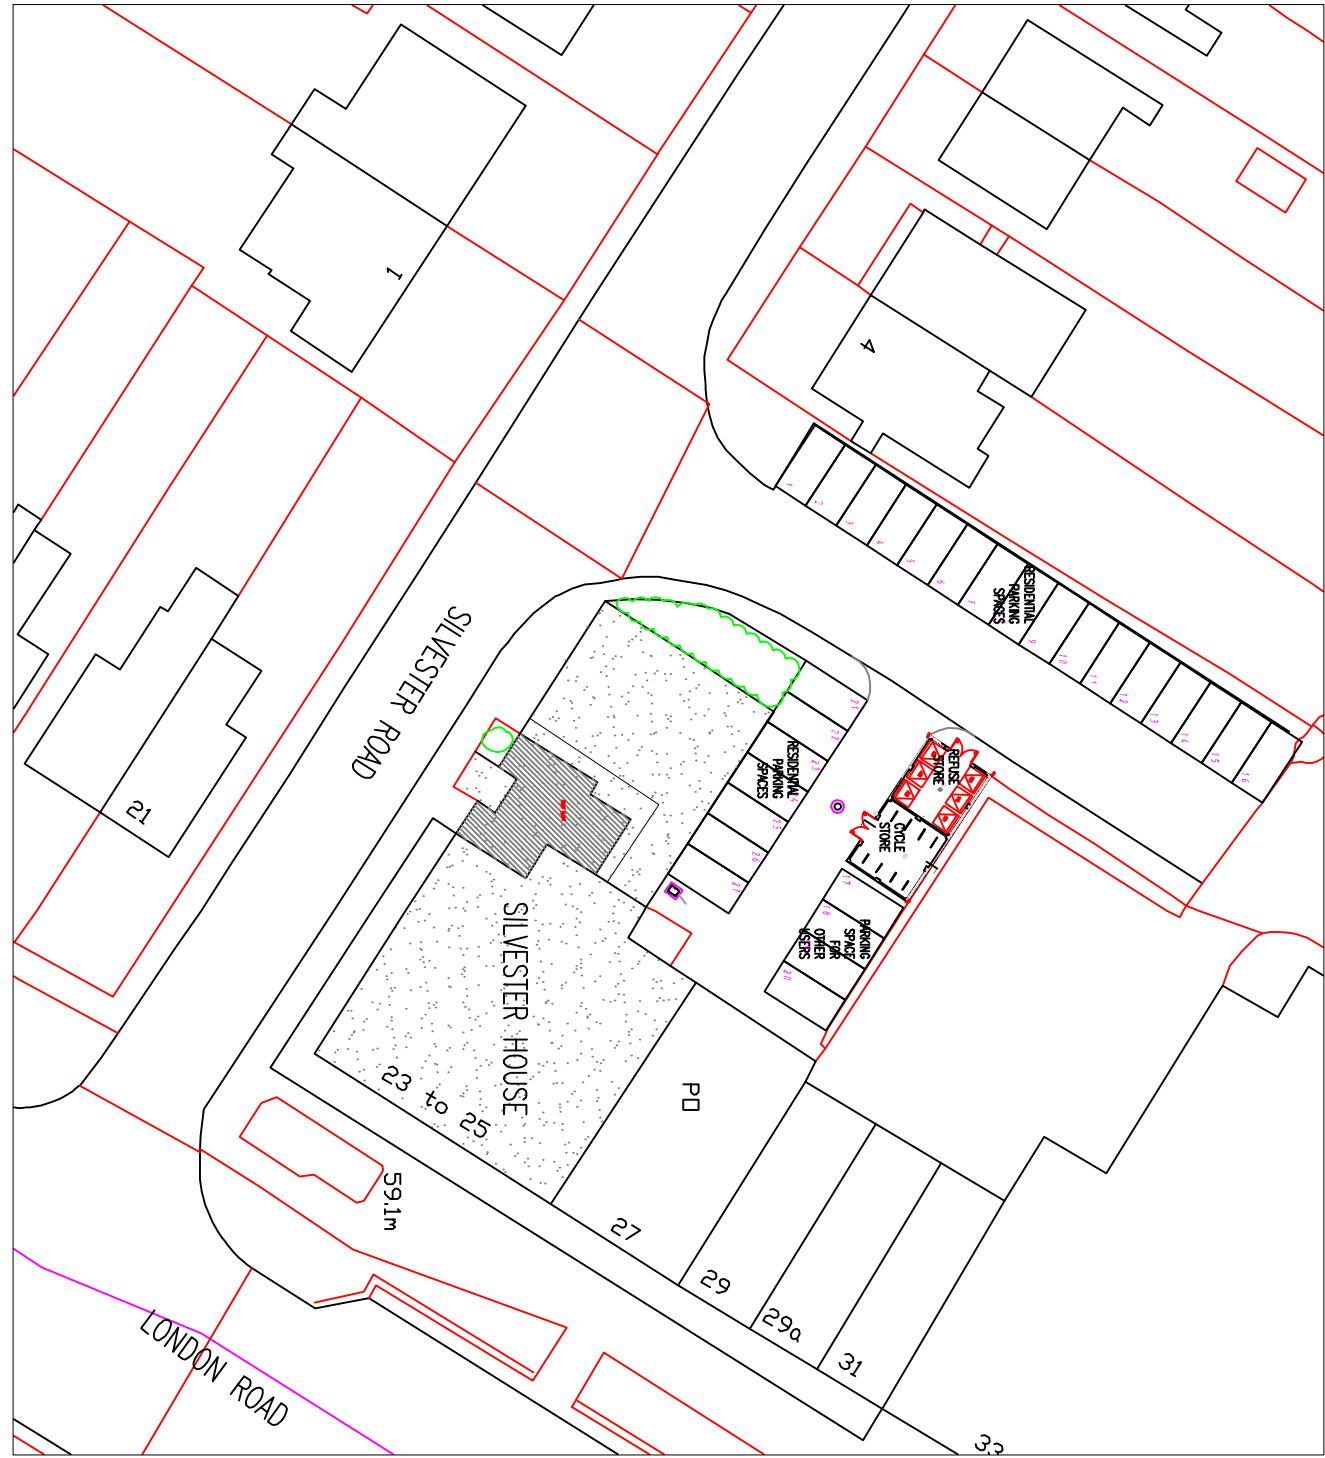

PLANNING