


EXTERNAL SIZES

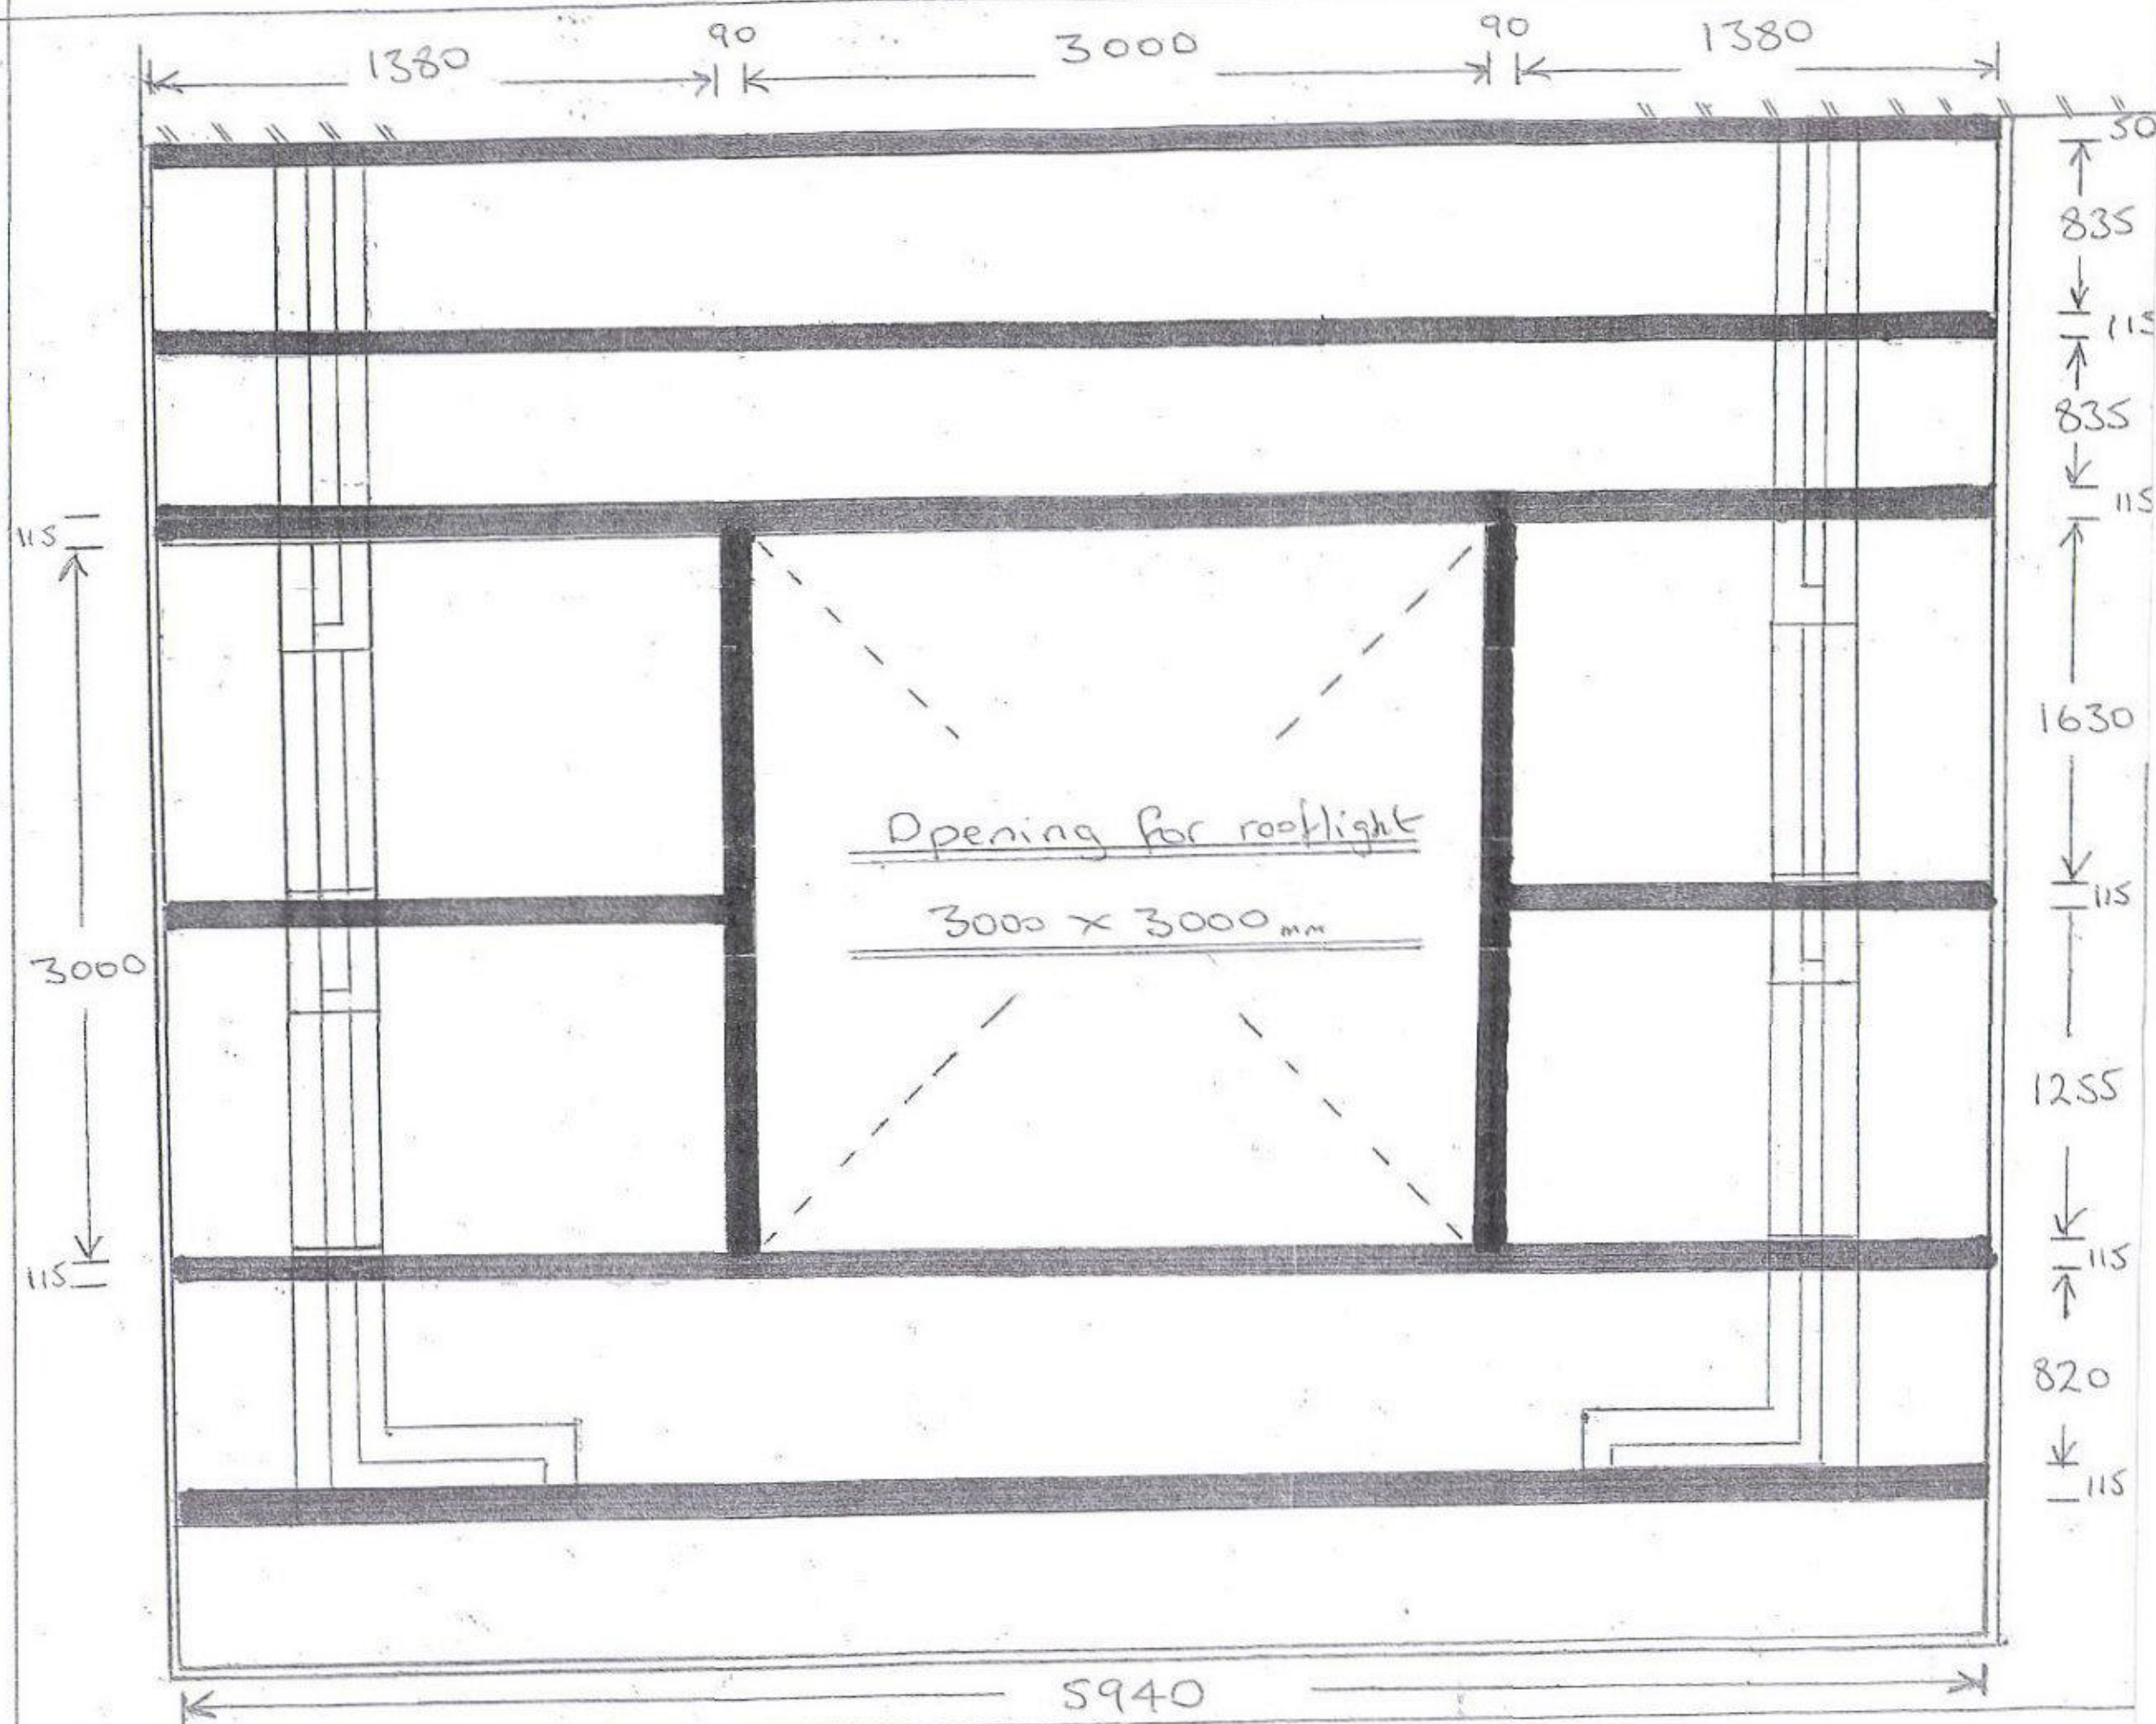

PP-05356558

Not to scale
Information only
16 Grand Parade
Hayling Island

HAVANT BOROUGH
COUNCIL

- 3 AUG 2016

RECEIVED