

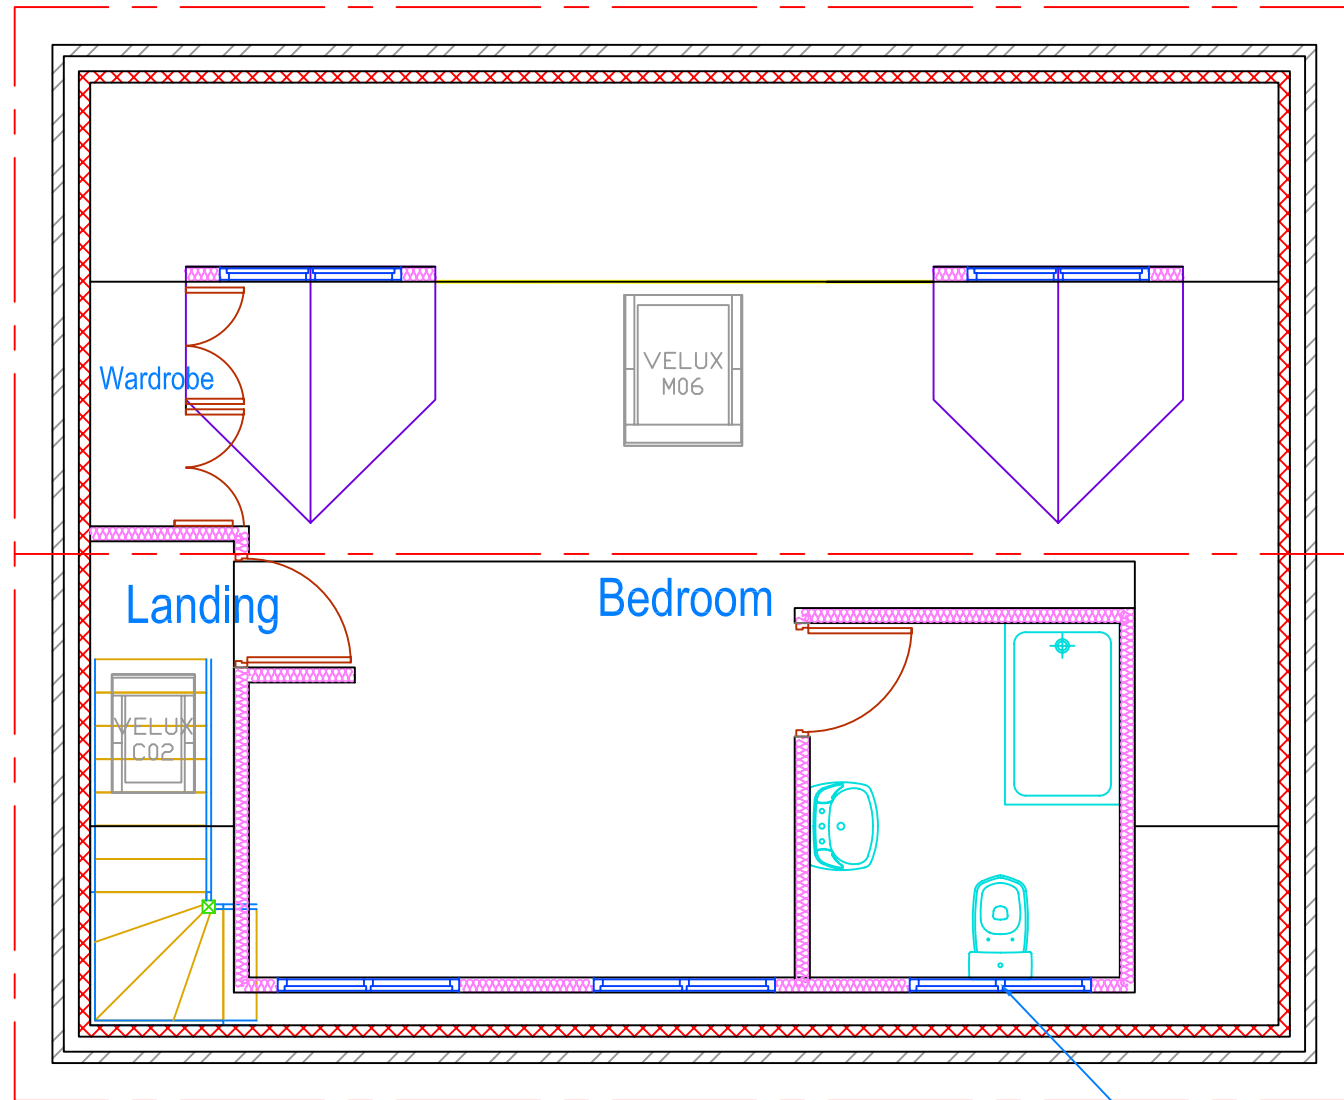


PROPOSED LOFT CONVERSION TO 10 WESTWOOD CLOSE, EMSWORTH. PO10 7QL.

FRONT

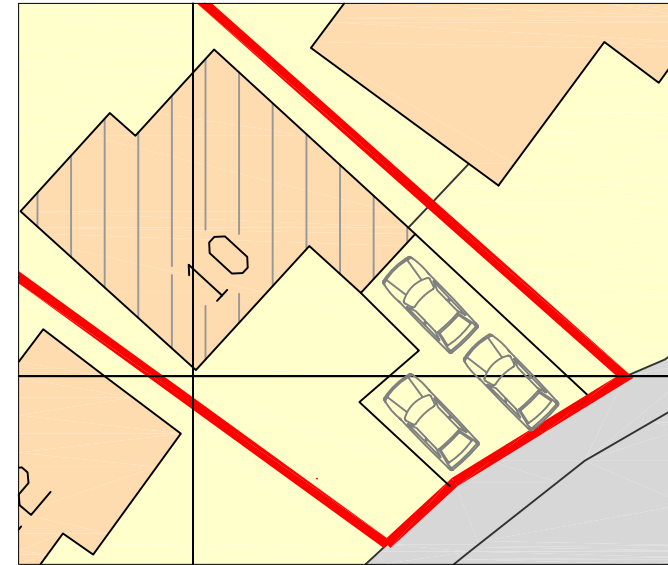


OBSCURE GLAZED

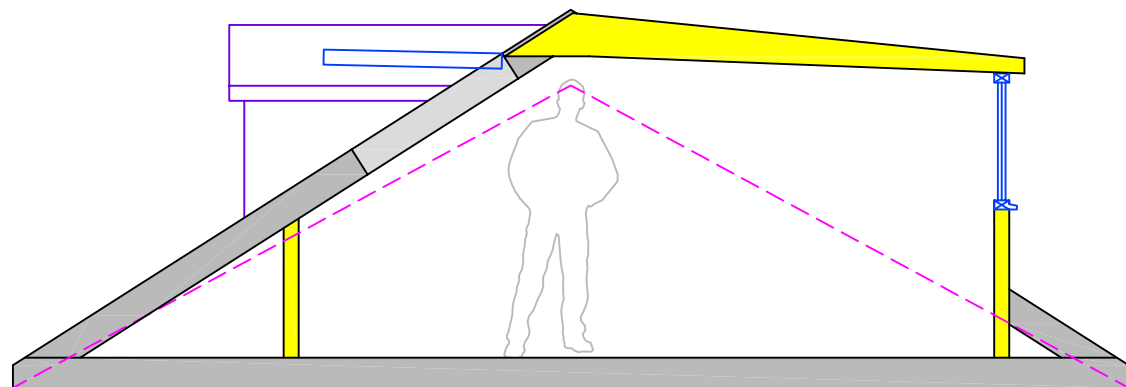


1:250

PARKING PLAN

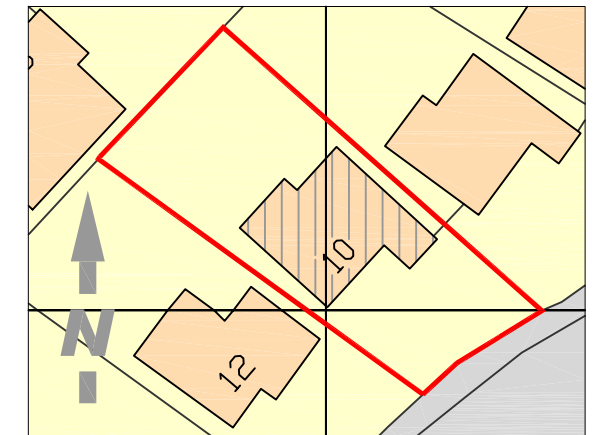

1:500

LOCATION PLAN

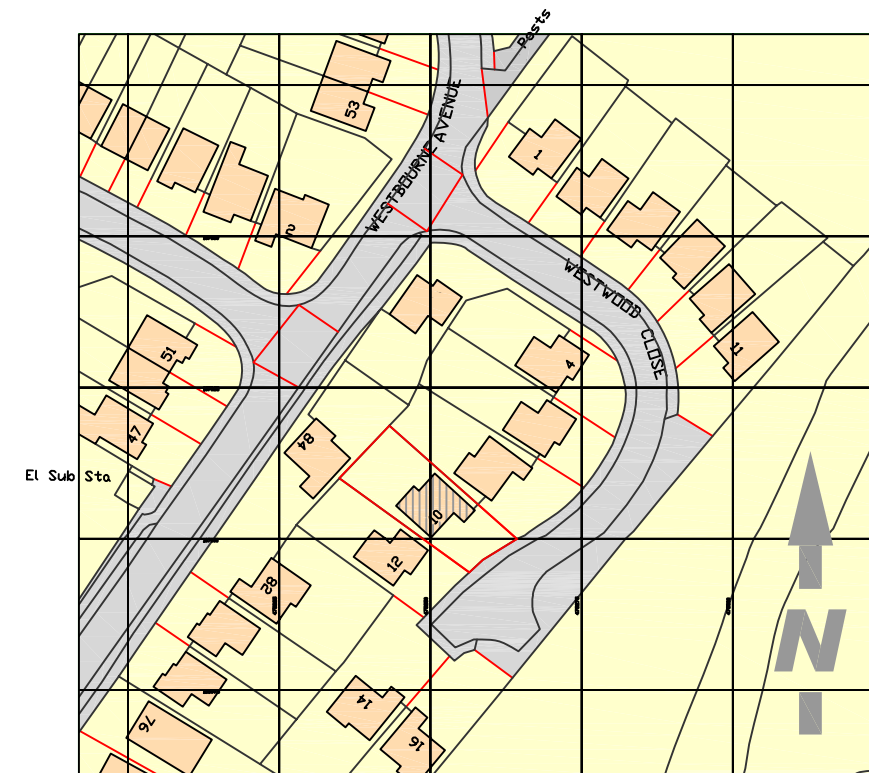

Ordnance Survey, (c) Crown Copyright 2012. All rights reserved.
Licence number 100020449

1:1250

AREA PLAN

VELUX SPECIFICATION:

VELUX M06= 1180 x 780

VELUX C04= 550 x 780

MODULOFT

DRAWING NO: PADGETT-1229043-001

TITLE: PROPOSED PLANS

DATE: 26/07/2012 REVISION:

DRAWN: KS

SCALE: 1:50

ALL DIMENSIONS ARE APPROXIMATE

