


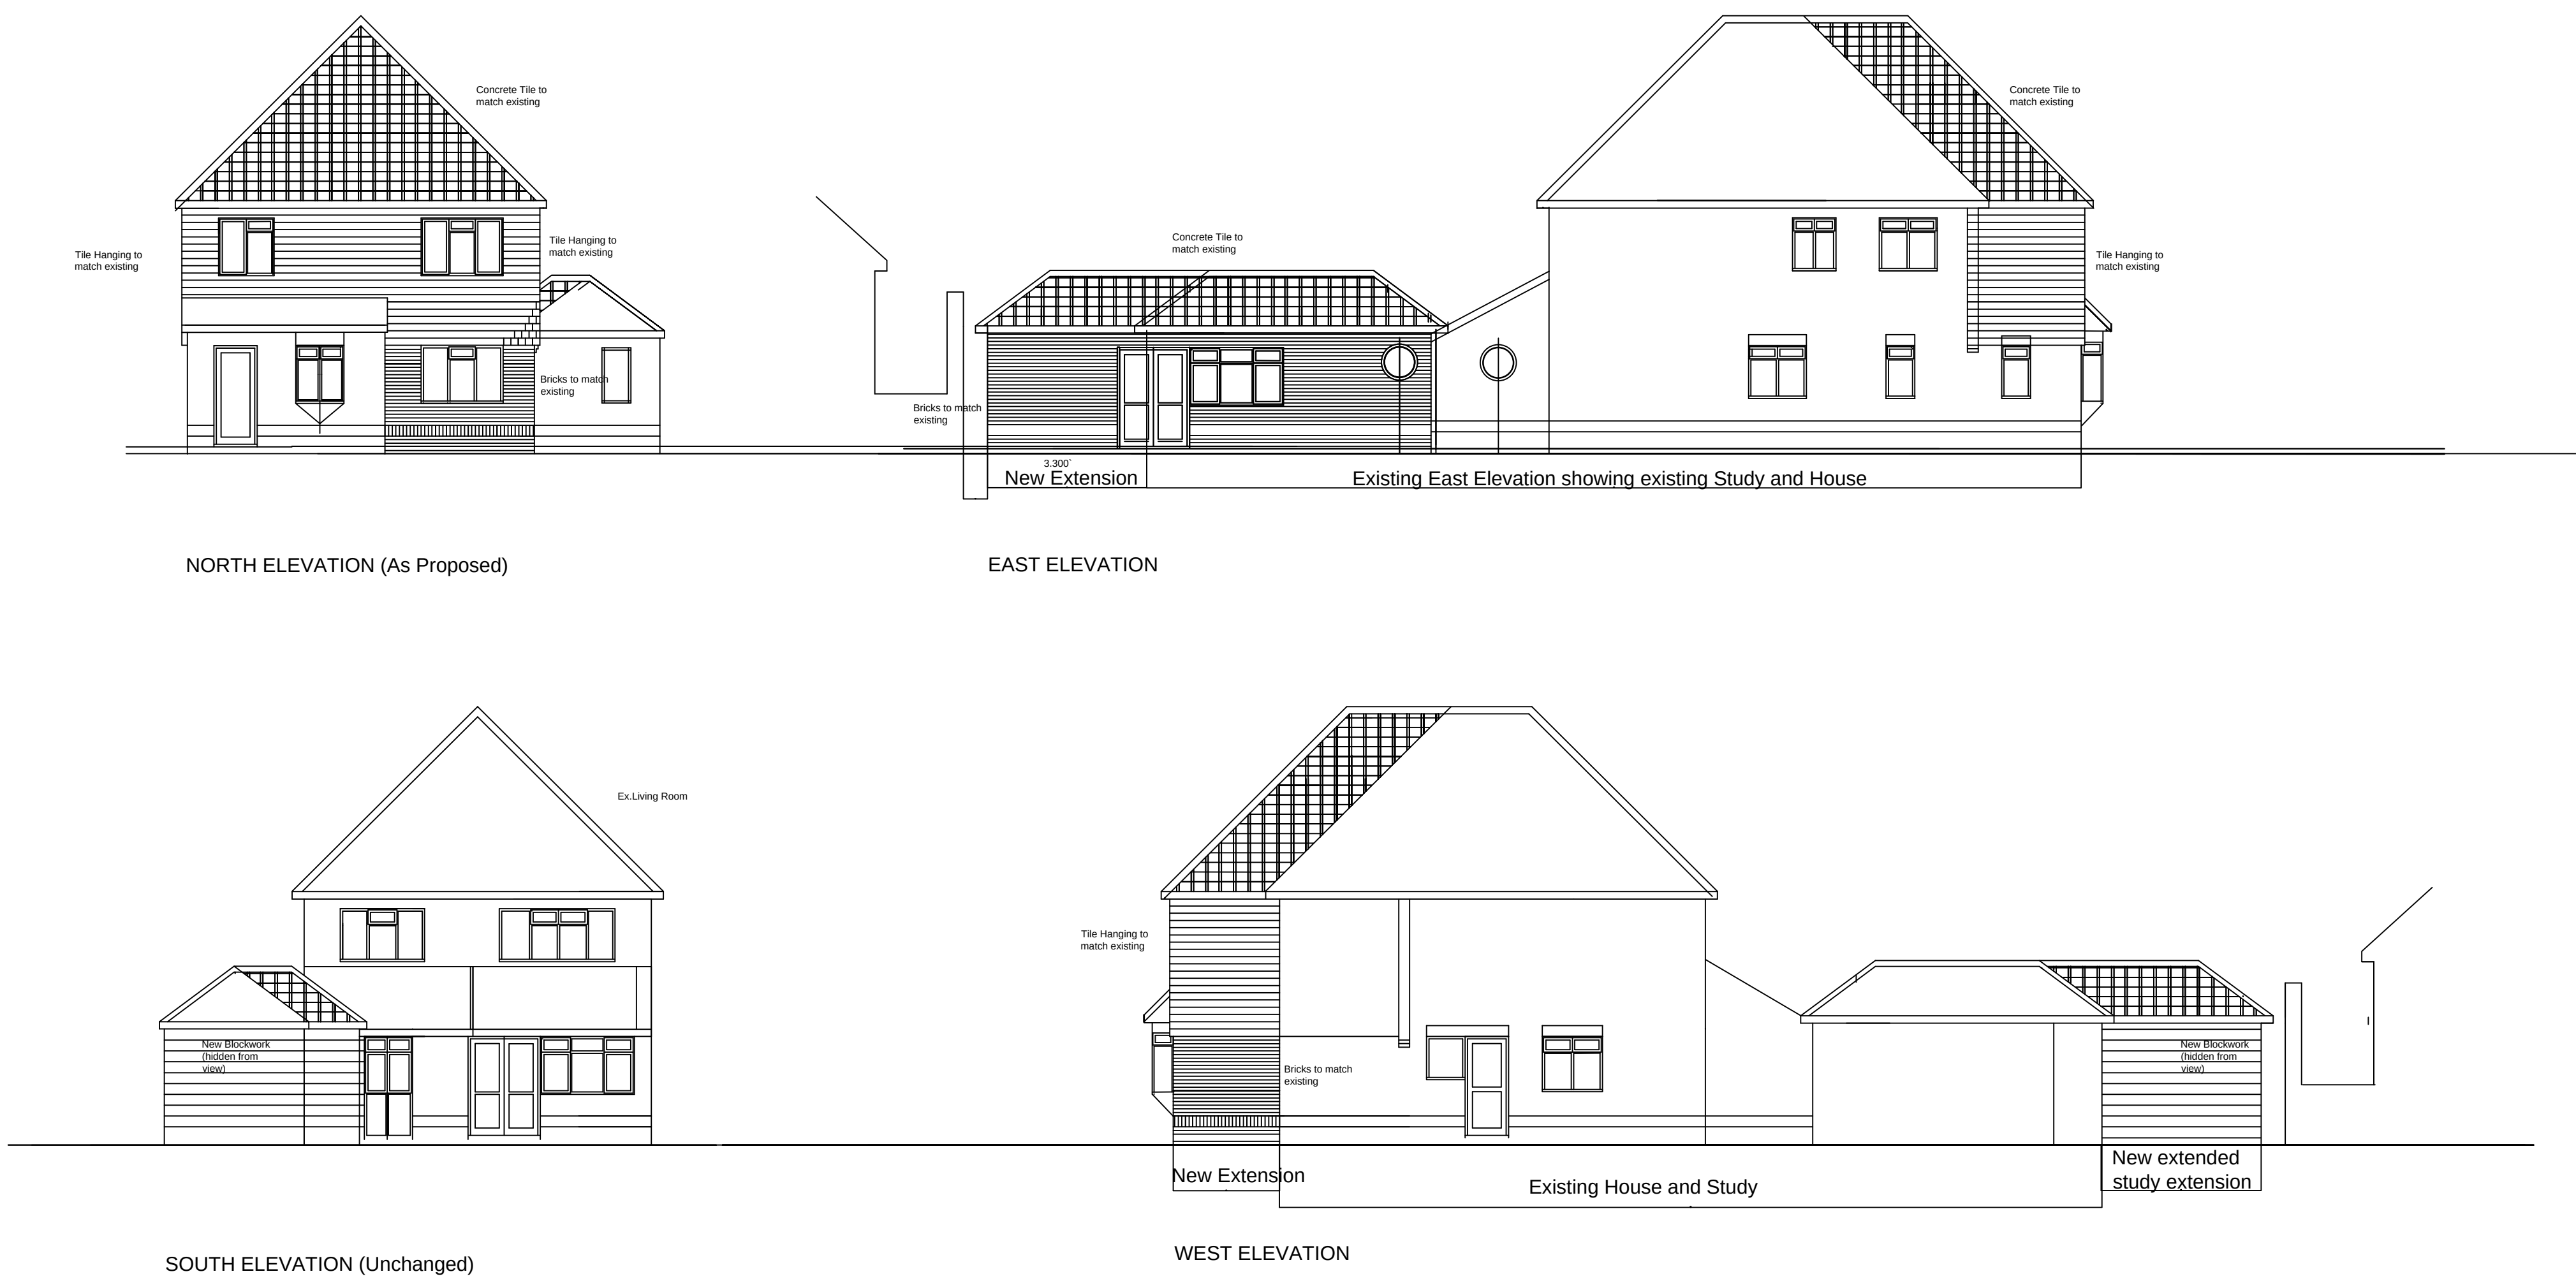

General Notes		
No.	Revision/Issue	Date

Firm Name and Address

Project Name and Address
Proposed Extensions to 72a Park Avenue Waterlooville Hampshire PO7 5DW

Project Elevations	Sheet
Date 25.03.2013	6102/02
Scale 1:100	