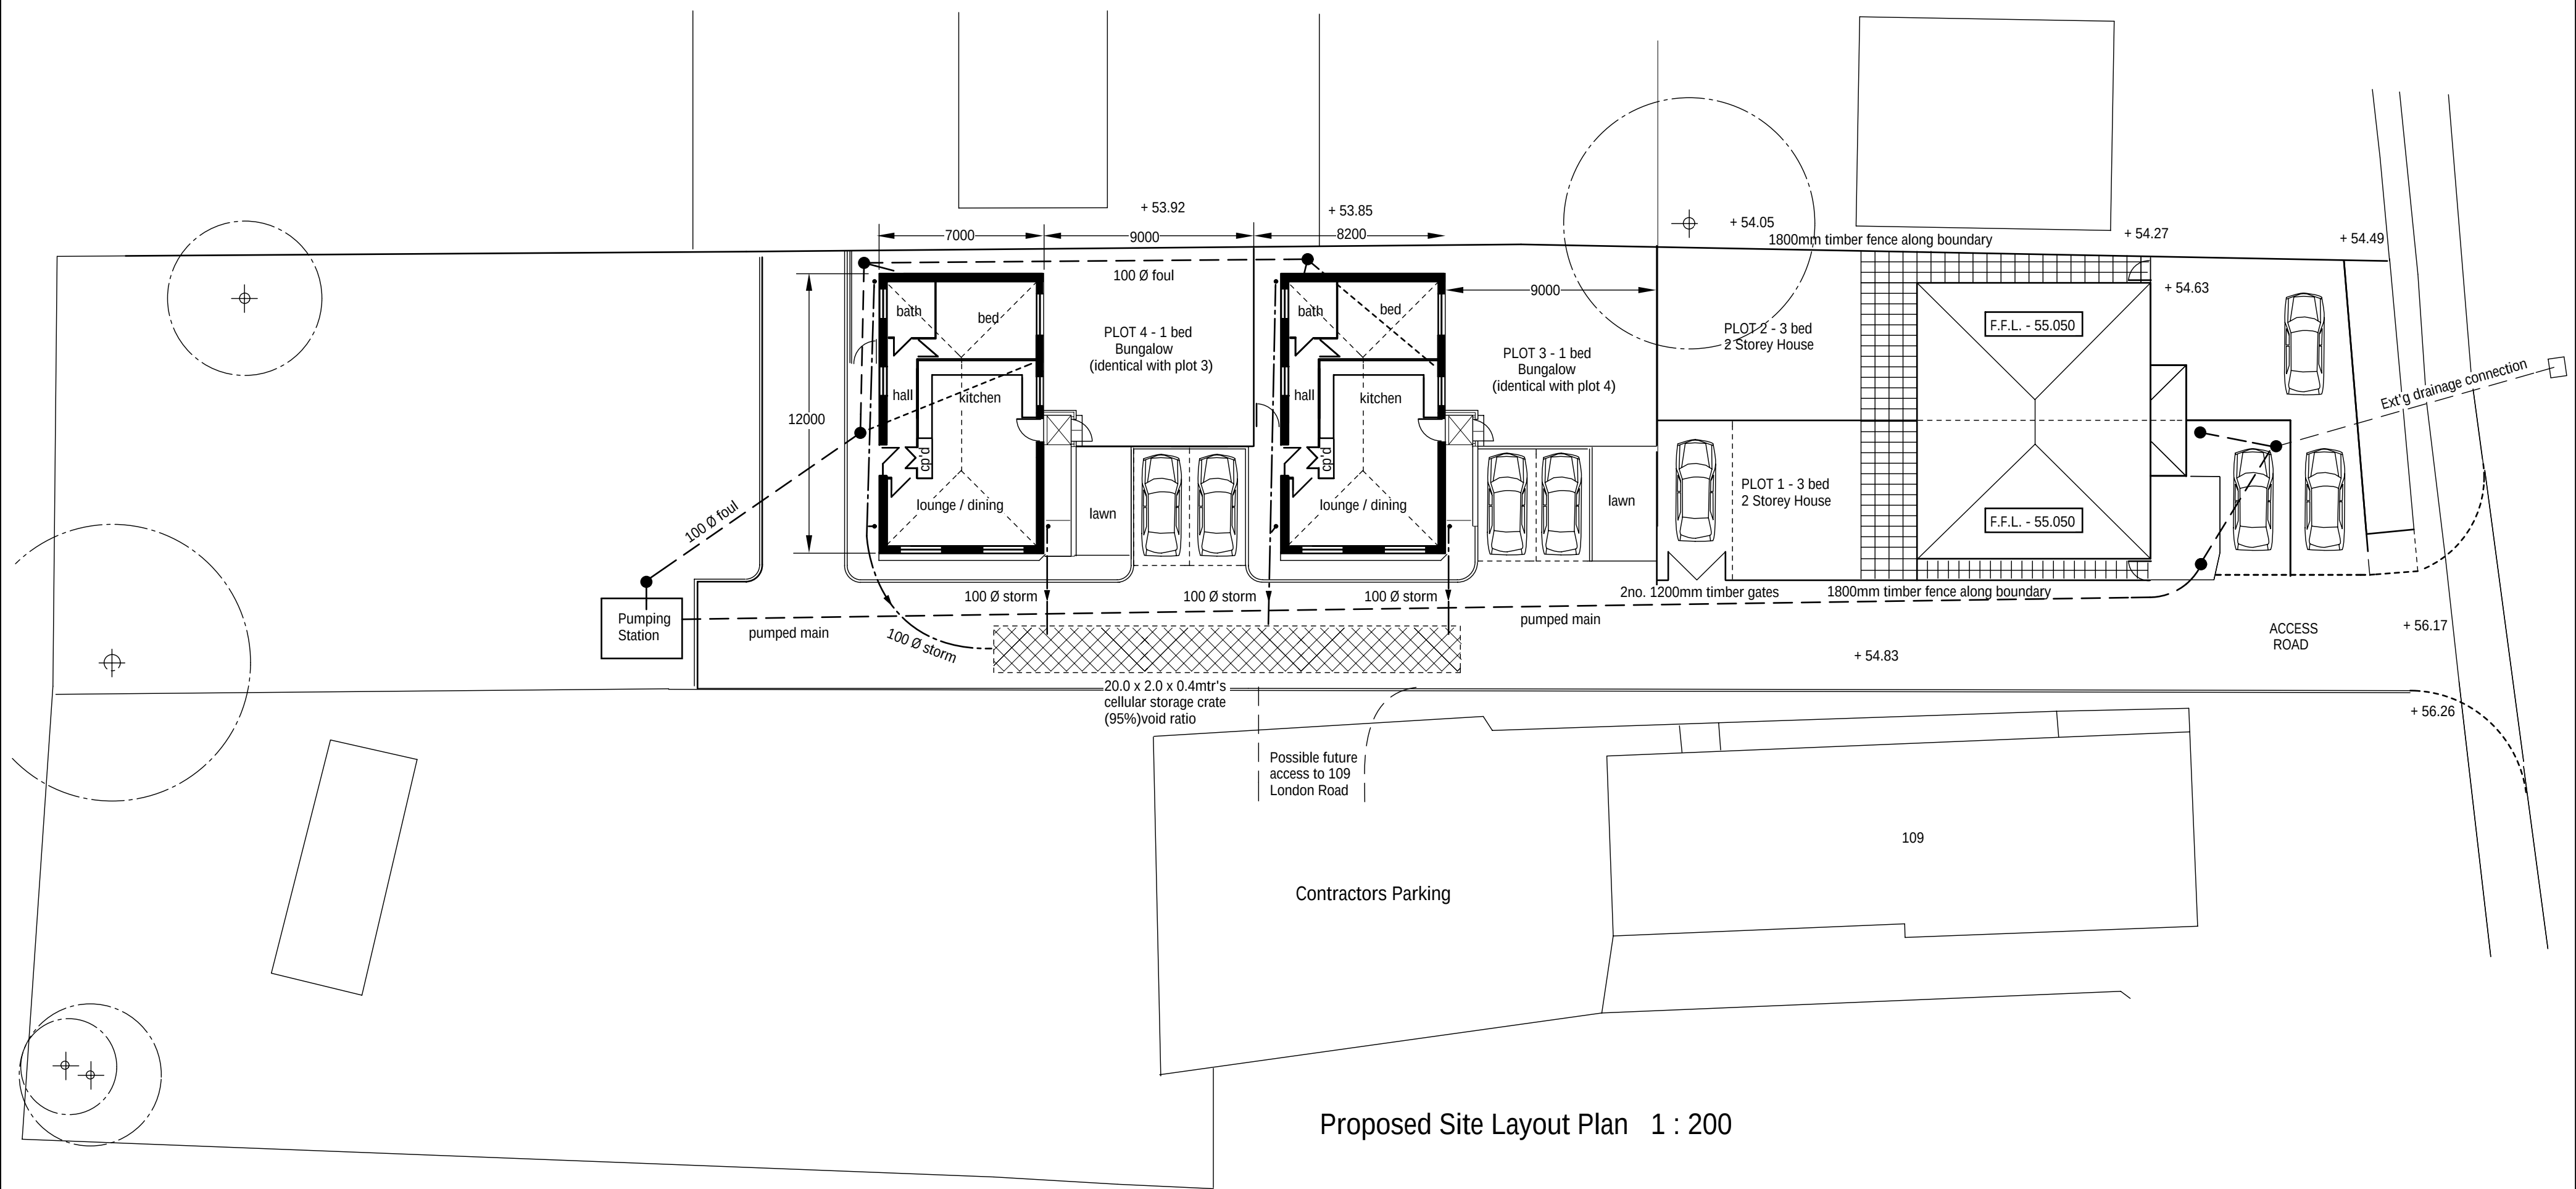


Proposed Site Layout and Longitudinal Site Section
For:- Sovereign Developments
111 London Rd, Cowplain, Waterlooville, Hants.

Scale : 1 : 200

Drawing No 031012a - A2