




The drawing is the property of The North Ridge Group and must not be reproduced, in part or whole, or exhibited here, without their permission.

It is essential that prior to commencement and during construction works, the contractor involves the designer and specialist and discusses with the practice any health and safety issues.

For both **planning** and **construction** purposes, Structural, Mechanical and Electrical Engineers draft, calculate and **draw** etc. see

NOTE

Distances based on ProMap and the survey information.

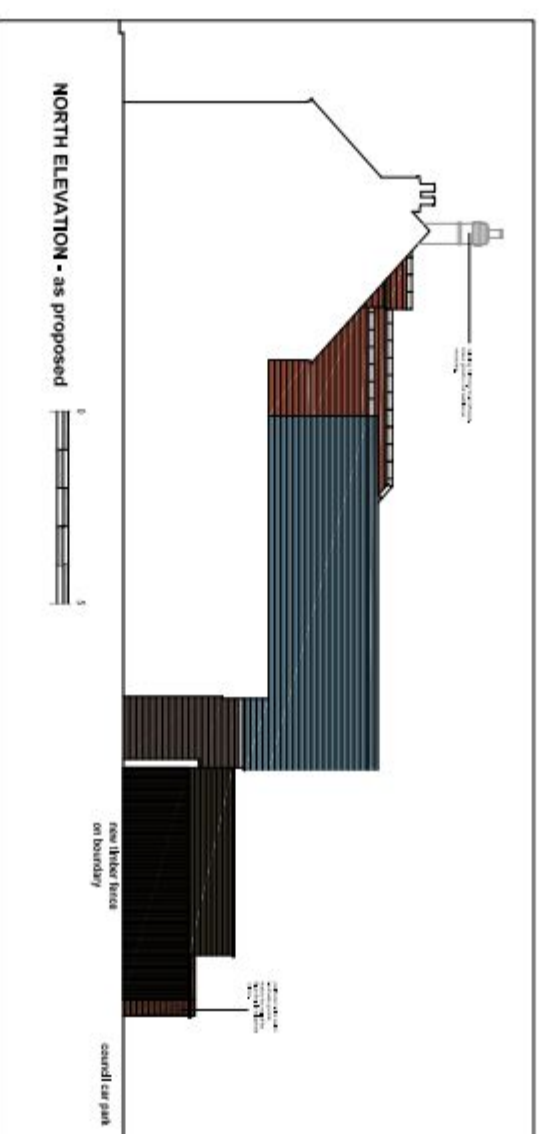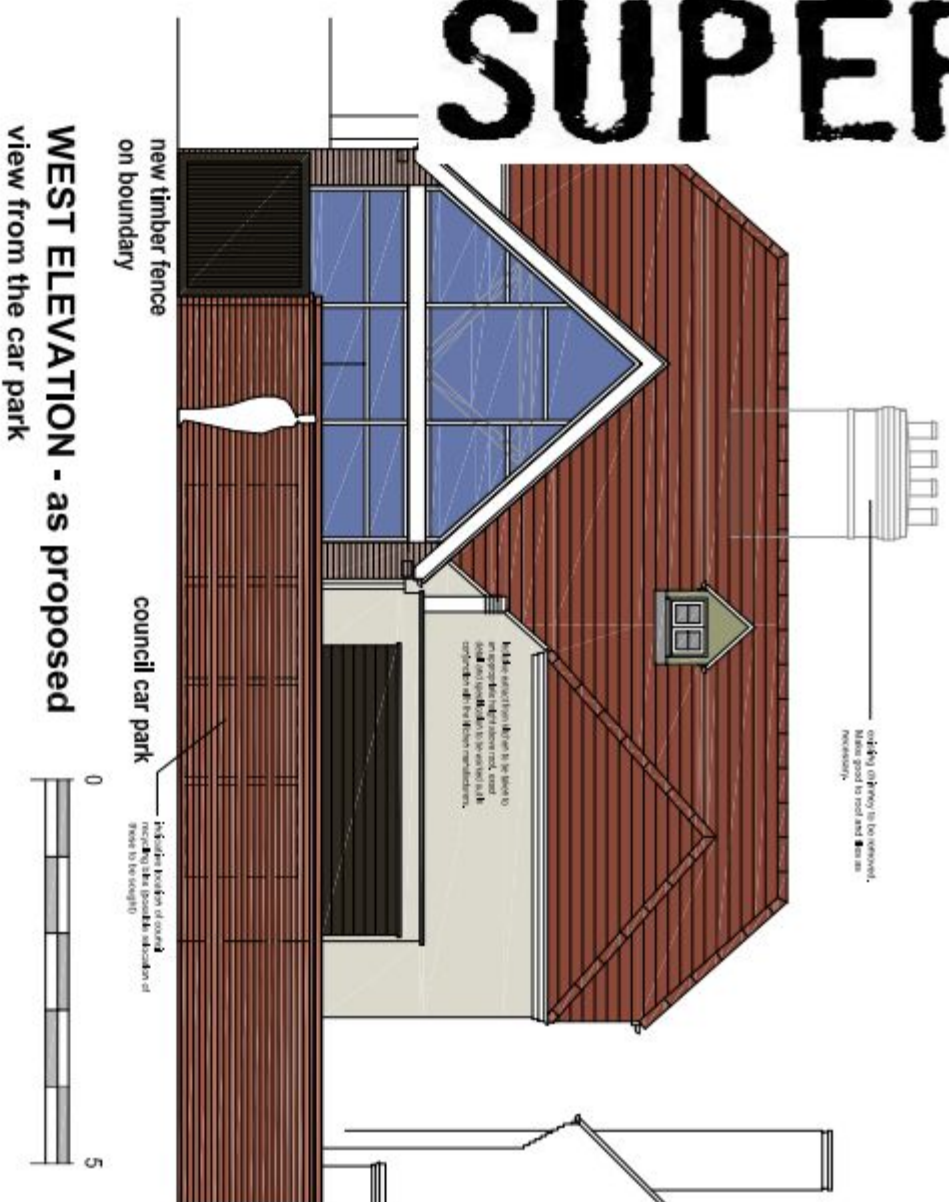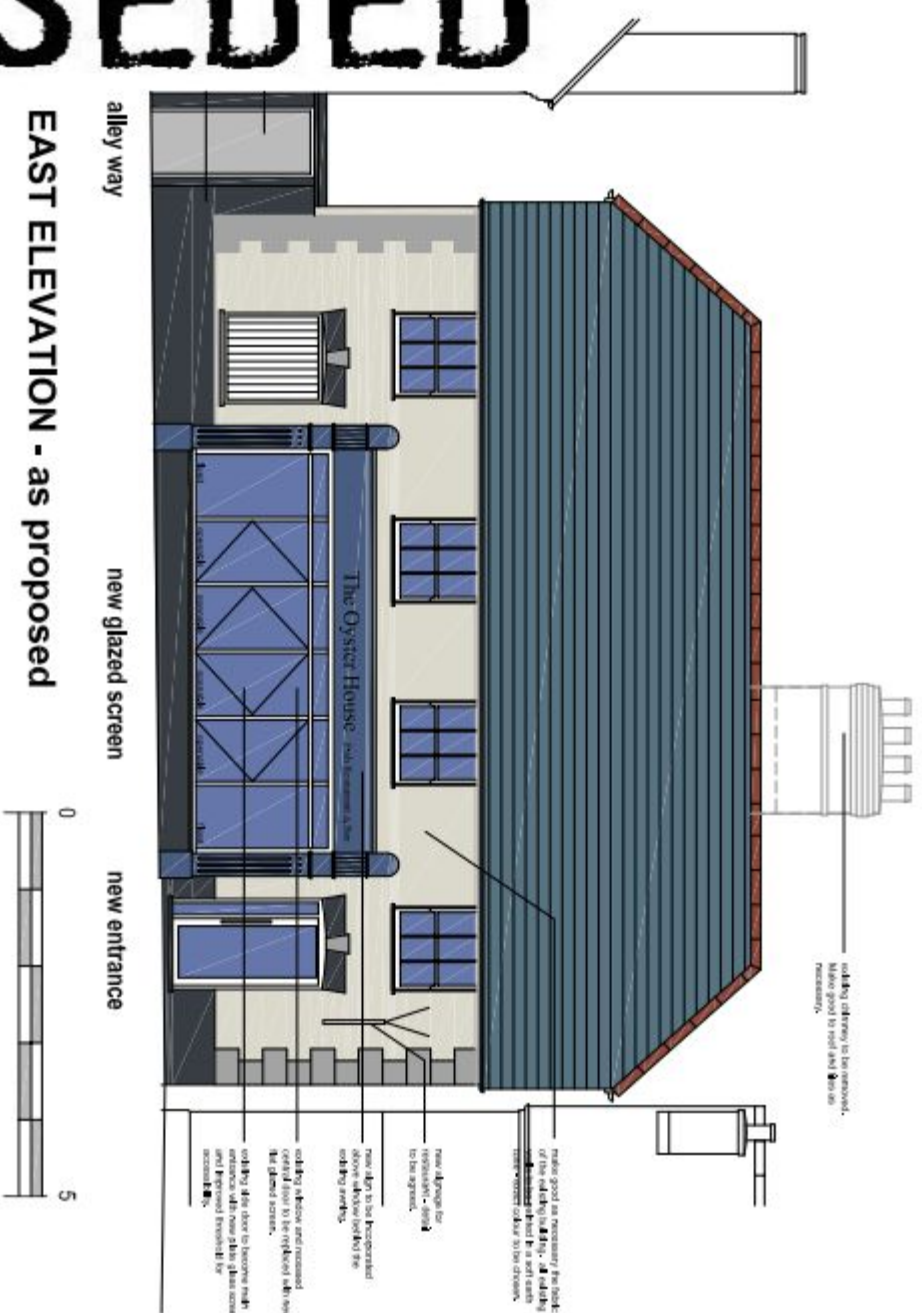

SUPERSEDED

PROPOSED ELEVATIONS

25 South Street, EMSWORTH

1:50

1:100

DATE	REVISIONS
16.05.13	C PLANNING APPLICATION ISSUE
11.05.13	B Restaurant name changed
06.05.13	A Fullsize
	DESIGNER TITLE Elevations Sheet 1 of 2 as proposed
	DATE 25.04.2013
	SCALE 1:50 & 1:200 @ A1 1:100 & 1:200 @ A3
	DRAWN BY 12A 0550 006
	REVIEWER C

MARCIN RALPH
studio LUNDI
ARCHITECTS & ENGINEERS