
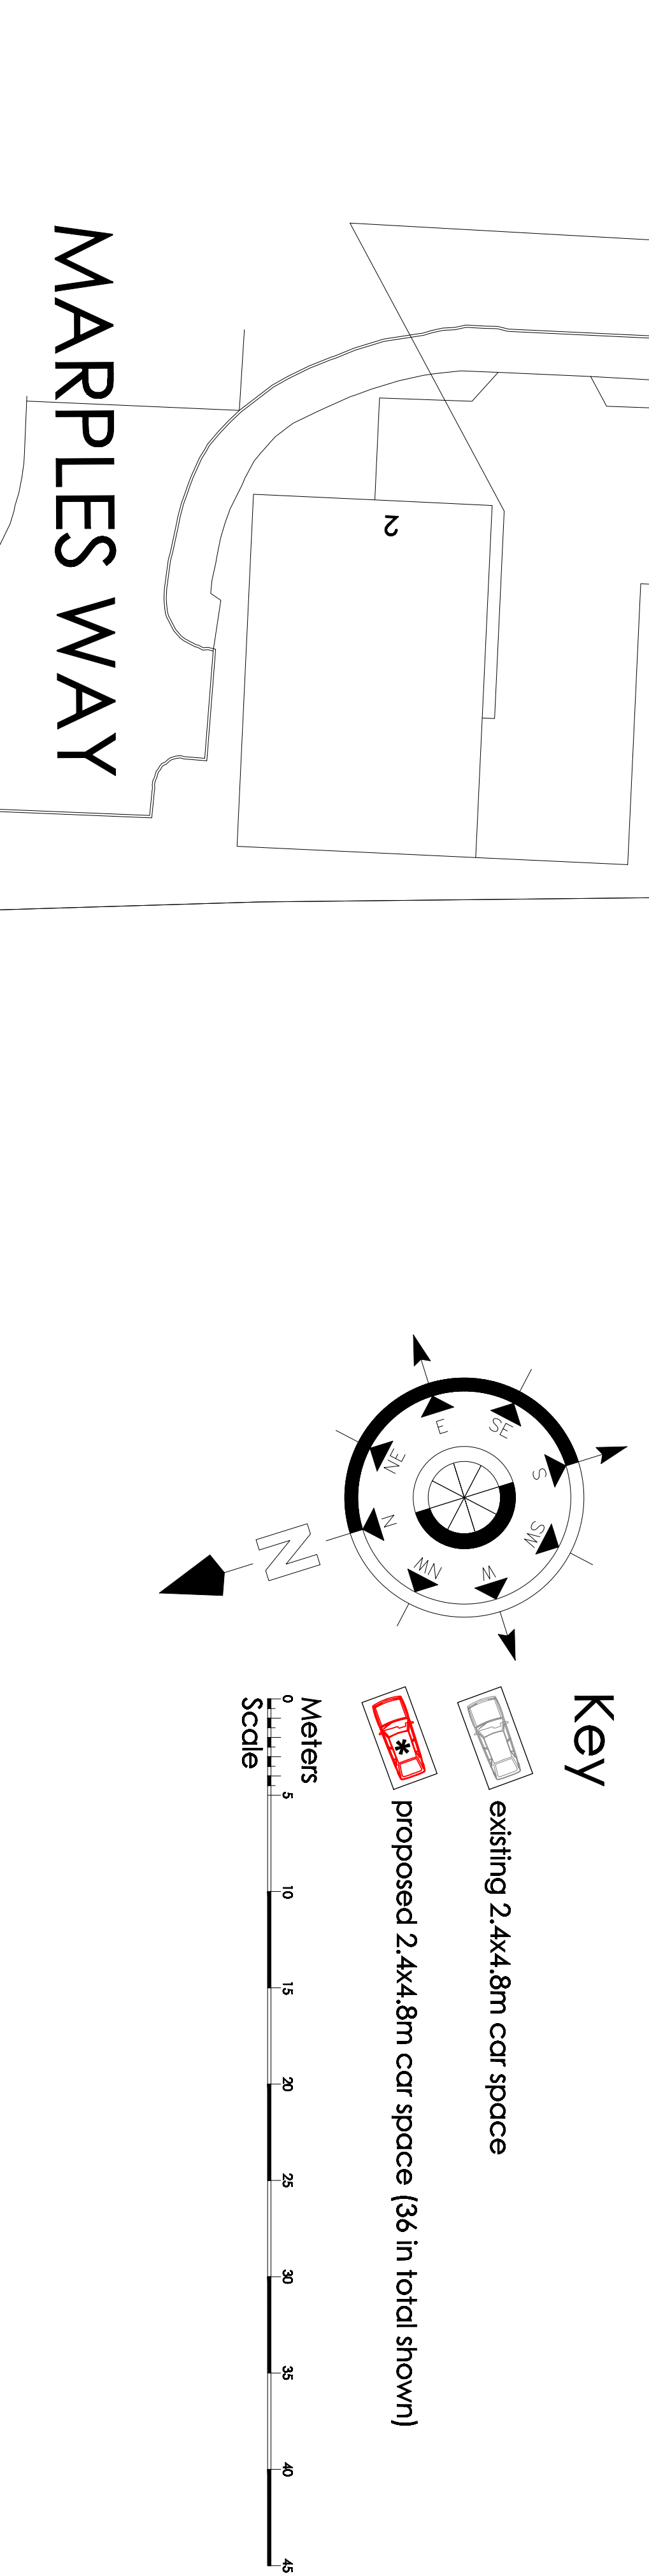


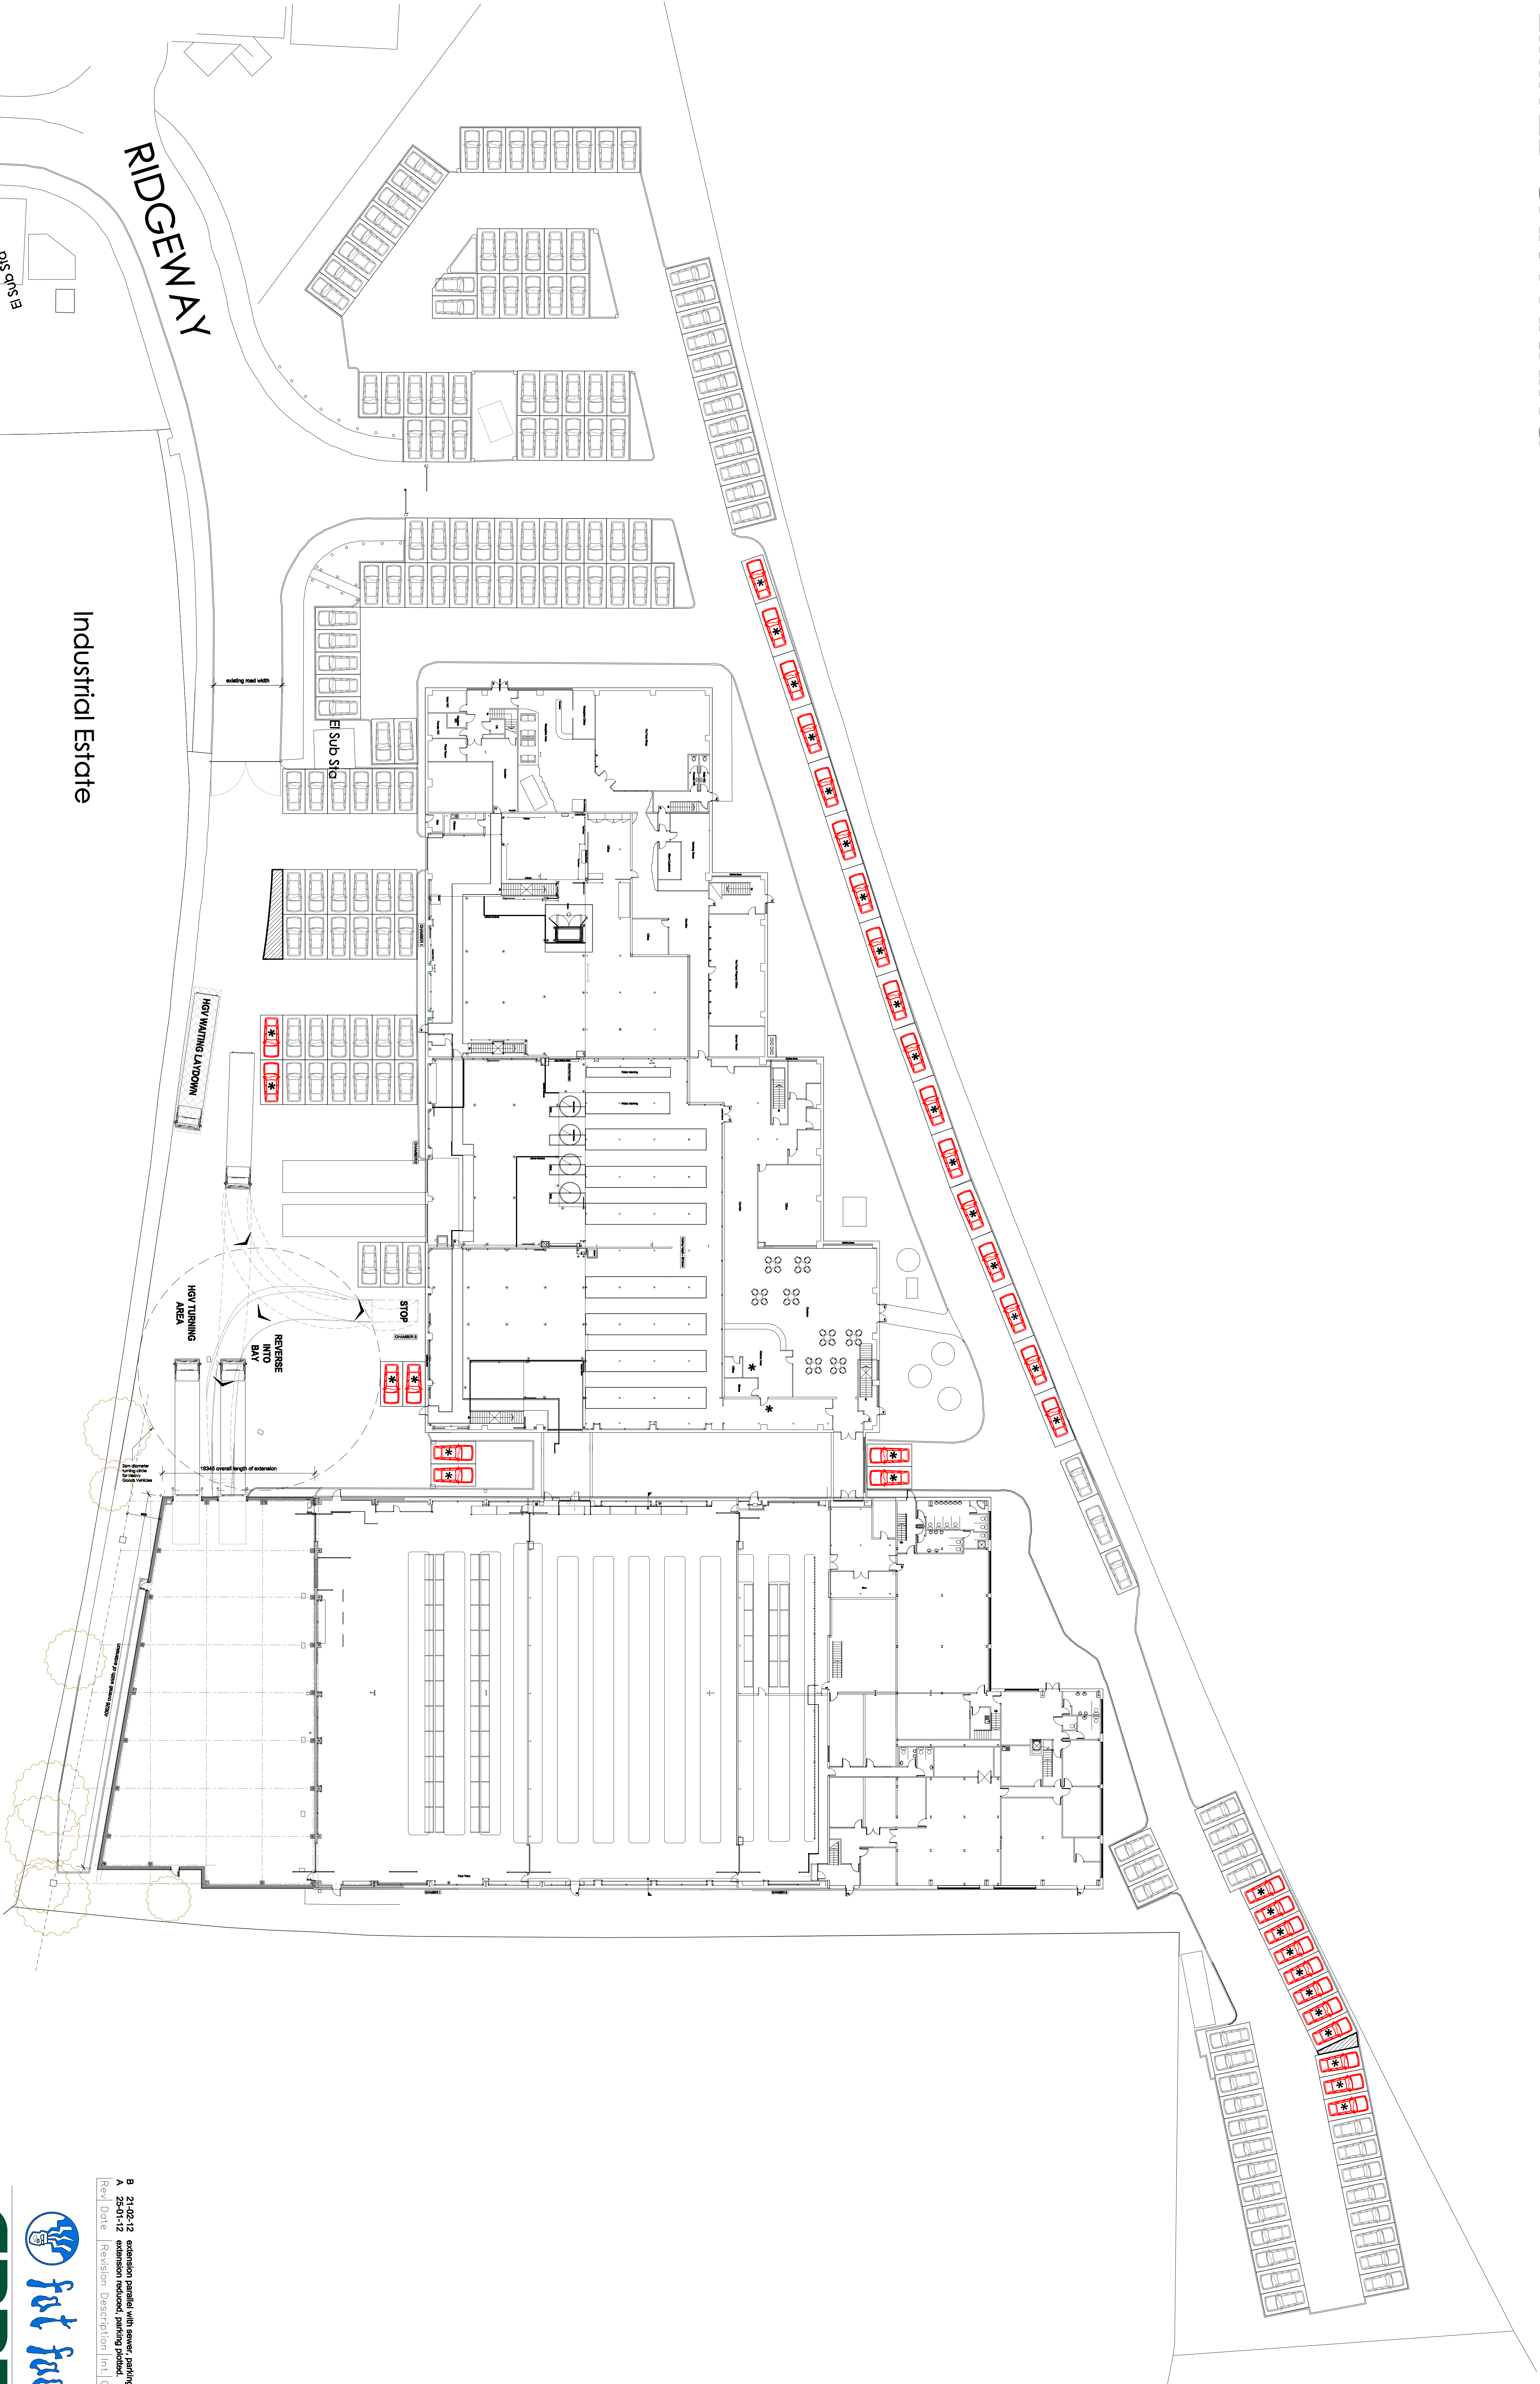

- General Notes:
1. Contractors to submit an all details and to ensure structural stability and
 2. Contractors to ensure that all specified materials are approved and suitable for
CBRE Limited, The Quay, 30 Central Way, Ocean Village,
Southampton, SO14 4ET : 02380 338817 Fax : 02380 236
02380 338817

Project: Planning application

Address: Fat Face Clothing	
Unit 3, The Ridgeway	
Havant	
Hampshire PO9 1AU	

DRAWING:

Proposed car space allocation	
Scale: 1:250 @ A0	Date: 08.01.12
Project No: 1250	Status:
Discipline: Series No.	Drawn: NMC
	Dwg. No.
	Rev. No.
	05
	B

File Path:

B 21/05/12 extension provided with some parking reallocated.
A 26/01/12 extension reduced, parking added.

Rev Date Revision Description Int Checked