


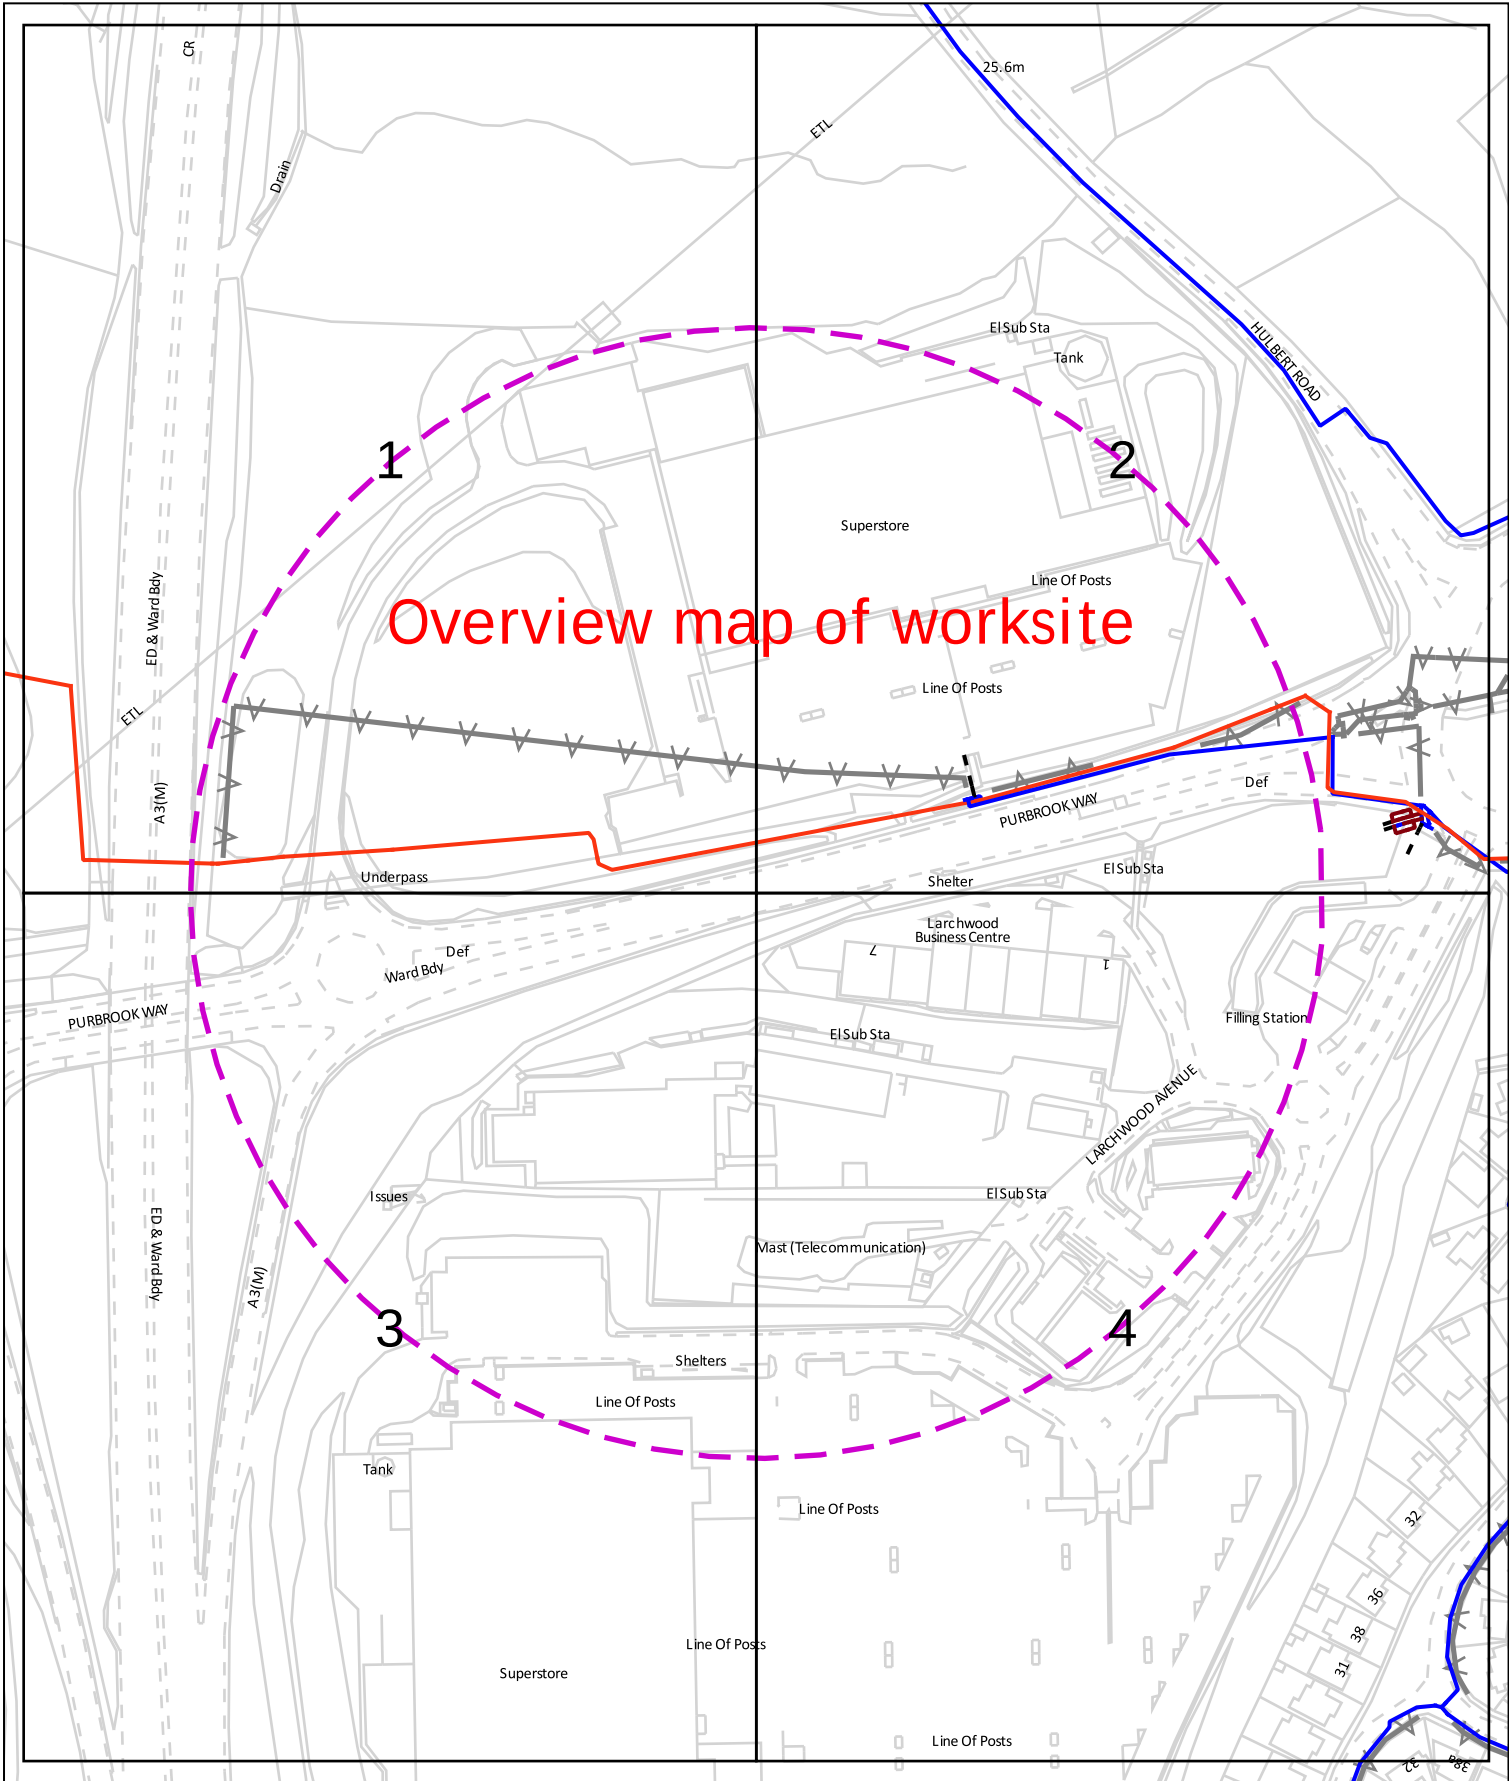

Dig Sites Area: Line: Measurements scaled from this plan may not match measurements between the same points on the ground.		
Date Requested: 21/05/2024 Job Reference: 33478271 Site Location: 469504 107708 Requested by: Mr Alex Robinson	Your Scheme/Reference: APP/24/00330	
Scale: 1:2562 (When plotted at A4)		Registered Office P.O. BOX NO. 8, West Street, Havant, Hampshire. PO9 1LG. Registered in England No. 2536455 Telephone: (023) 9249 9888 Fax: (023) 9245 3632 Website: www.portsmouthwater.co.uk
The information supplied is given in good faith as a guide to locating underground apparatus. Its accuracy cannot be guaranteed, nor does it include comprehensive information about the existence or location of service pipes or cables to individual premises. The responsibility for locating and avoiding damage to apparatus on site shall be that of the person proposing to excavate in the street who shall be liable to the apparatus owner and any third party who may be affected in any way for any loss or damage caused by their failure to do so.		
© Crown copyright and database rights 2020. Ordnance Survey Licence Number 100018036. Warning: PDF designed for colour print only with no page scaling. This Information is given as a guide only and its accuracy cannot be guaranteed Plans generated by DigSAFE Pro™ software provided by LinesearchbeforeUdig.		



0 50m Dig Sites Area: Line: Measurements scaled from this plan may not match measurements between the same points on the ground.


Date Requested: 21/05/2024
Job Reference: 33478271
Site Location: 469504 107708
Requested by: Mr Alex Robinson
Your Scheme/Reference:
APP/24/00330


Distribution Mains	Abandoned Mains	Reflux Valve	Butterfly Valve
Communication Pipe	Cable	Air Valve	Pressure Flow Valve
Fire Main	Company Washout Hydrant (Single)	Open Valve	Meter
Private Mains	Company Washout Hydrant (Offset)	Closed Valve	New Appointments & Variations
Raw Water Main	Fire Brigade Hydrant (Single)	Capped End	Assets within shaded area please contact: Leap Utilities Email: water@leaputilities.co.uk Tel: 0345 122 6780
Trunk Main	Fire Brigade Washout Hydrant	Stop Cock	
	Fire Brigade Hydrant (Offset)		

The information supplied is given in good faith as a guide to locating underground apparatus. Its accuracy cannot be guaranteed, nor does it include comprehensive information about the existence or location of service pipes or cables to individual premises. The responsibility for locating and avoiding damage to apparatus on site shall be that of the person proposing to excavate in the street who shall be liable to the apparatus owner and any third party who may be affected in any way for any loss or damage caused by their failure to do so.



Registered Office
P.O. BOX NO. 8, West Street, Havant,
Hampshire. PO9 1LG.
Registered in England No. 2536455
Telephone: (023) 9249 9888
Fax: (023) 9245 3632
Website: www.portsmouthwater.co.uk

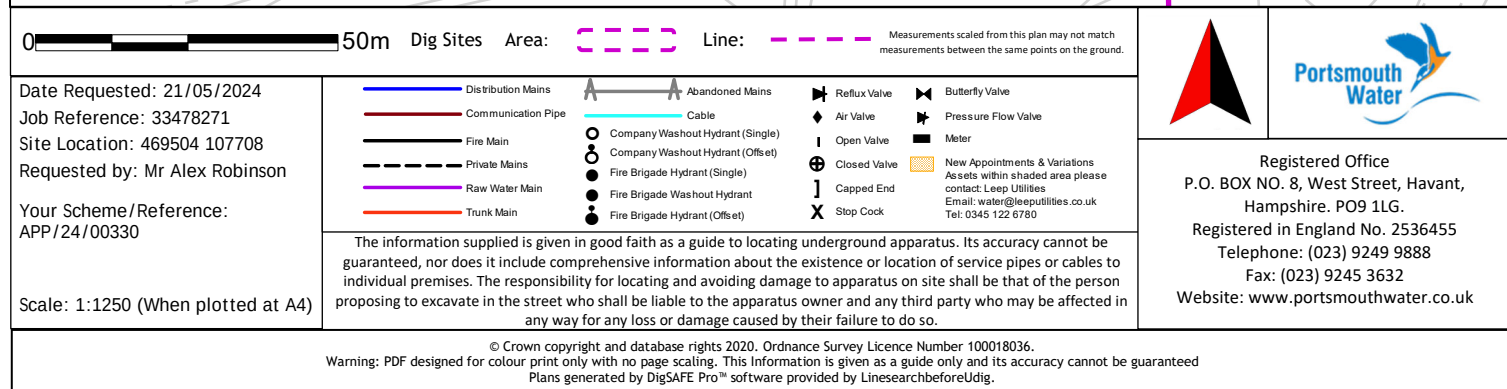

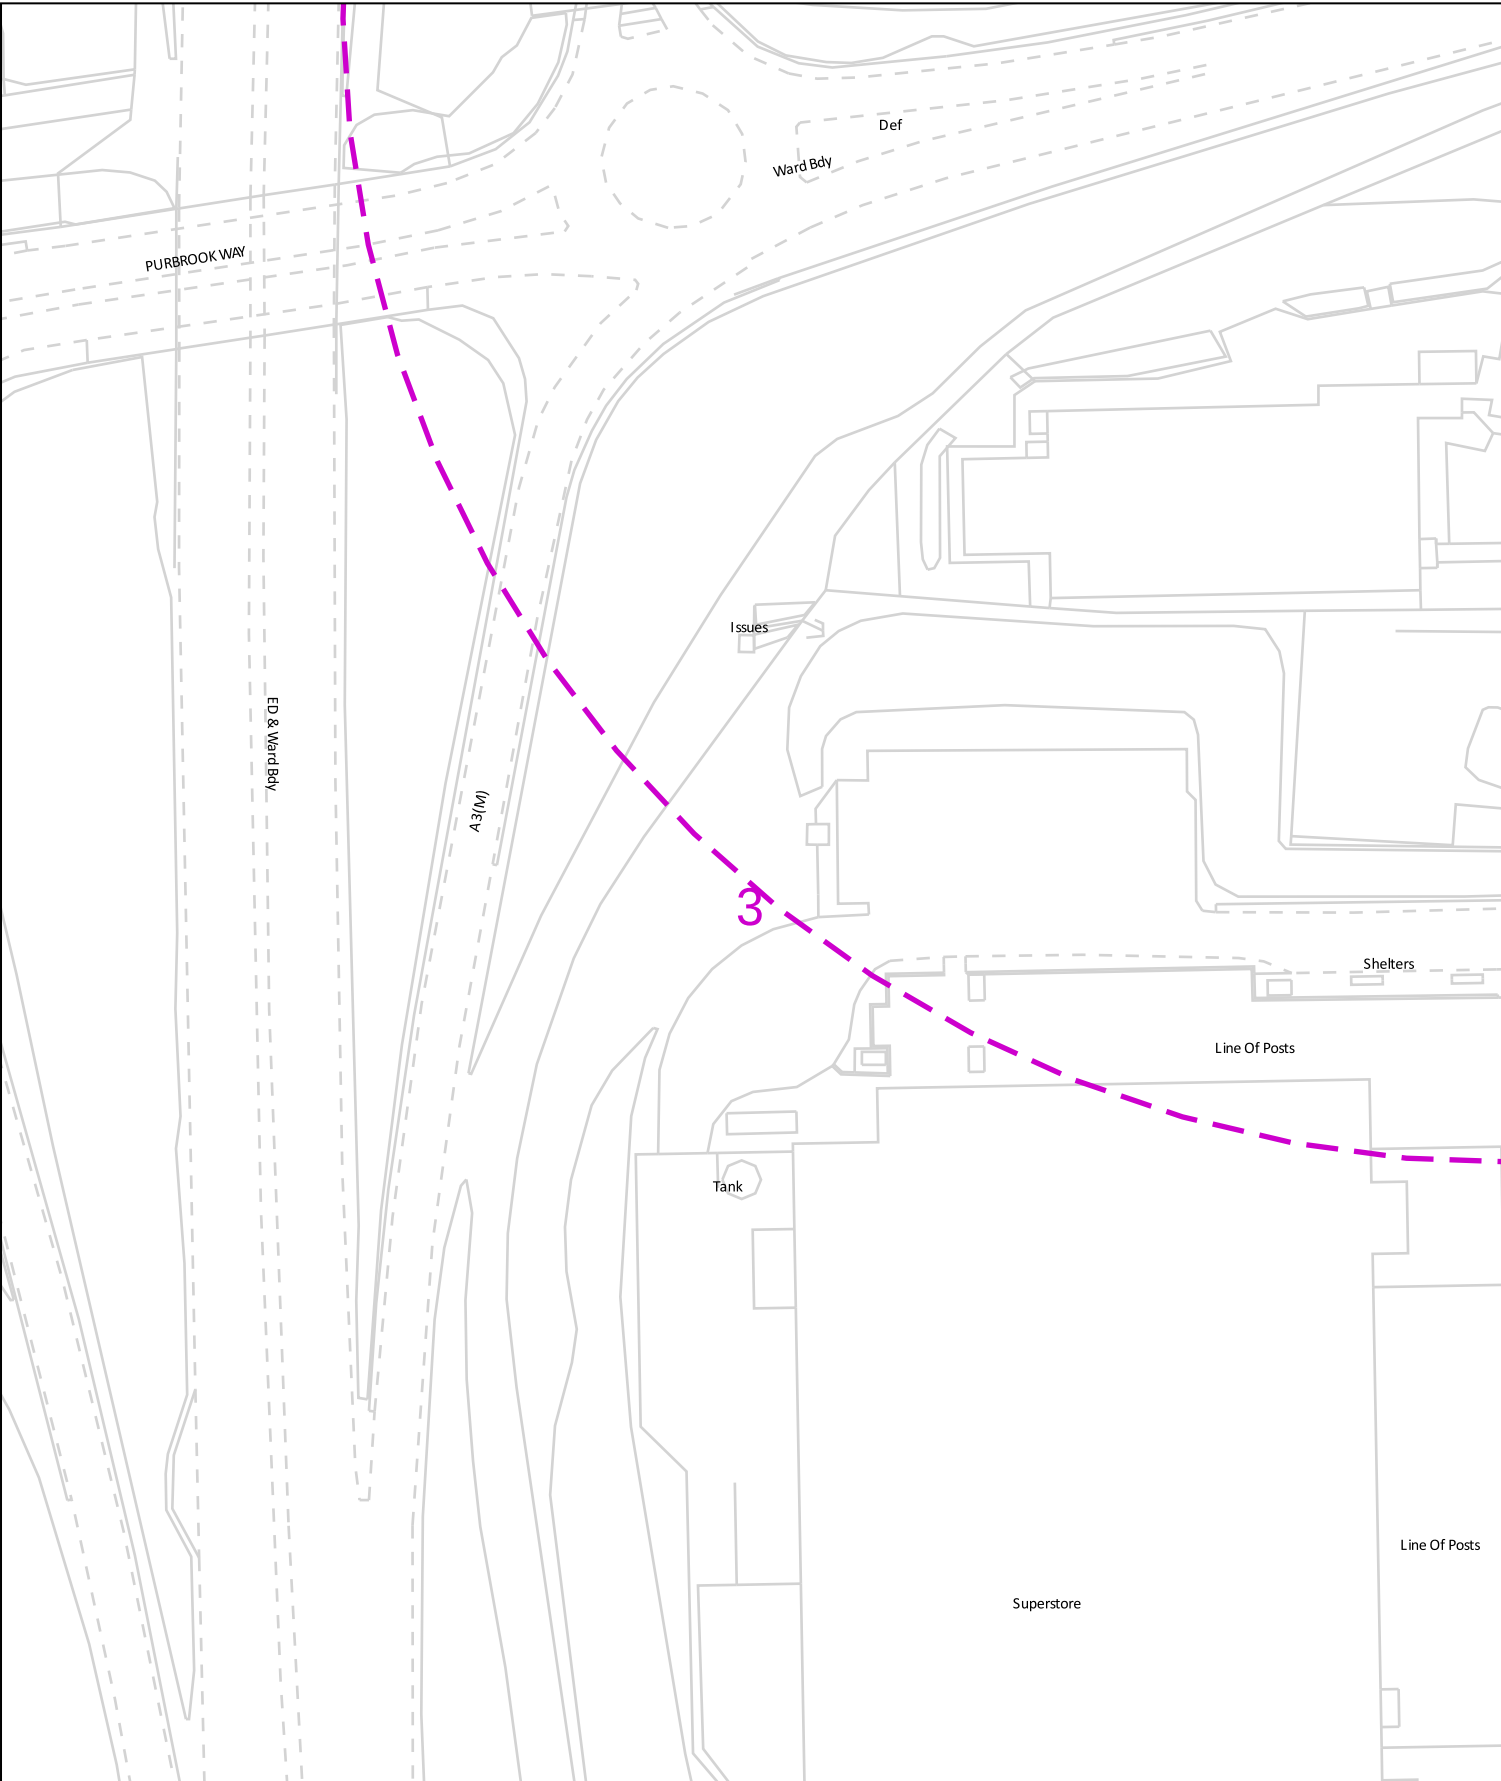

0 50m Dig Sites Area: Line: Measurements scaled from this plan may not match measurements between the same points on the ground.

Date Requested: 21/05/2024
Job Reference: 33478271
Site Location: 469504 107708
Requested by: Mr Alex Robinson


Your Scheme/Reference:
APP/24/00330

- | | | | |
|---|--|---|---|
| <ul style="list-style-type: none">Distribution MainsCommunication PipeFire MainPrivate MainsRaw Water MainTrunk Main | <ul style="list-style-type: none">Abandoned MainsCableCompany Washout Hydrant (Single)Company Washout Hydrant (Offset)Fire Brigade Hydrant (Single)Fire Brigade Washout HydrantFire Brigade Hydrant (Offset) | <ul style="list-style-type: none">Reflux ValveAir ValveOpen ValveClosed ValveCapped EndStop Cock | <ul style="list-style-type: none">Butterfly ValvePressure Flow ValveMeterNew Appointments & Variations |
|---|--|---|---|
- Assets within shaded area please contact: Leap Utilities
Email: water@leaputilities.co.uk
Tel: 0345 122 6780

The information supplied is given in good faith as a guide to locating underground apparatus. Its accuracy cannot be guaranteed, nor does it include comprehensive information about the existence or location of service pipes or cables to individual premises. The responsibility for locating and avoiding damage to apparatus on site shall be that of the person proposing to excavate in the street who shall be liable to the apparatus owner and any third party who may be affected in any way for any loss or damage caused by their failure to do so.



Registered Office
P.O. BOX NO. 8, West Street, Havant,
Hampshire. PO9 1LG.
Registered in England No. 2536455
Telephone: (023) 9249 9888
Fax: (023) 9245 3632
Website: www.portsmouthwater.co.uk

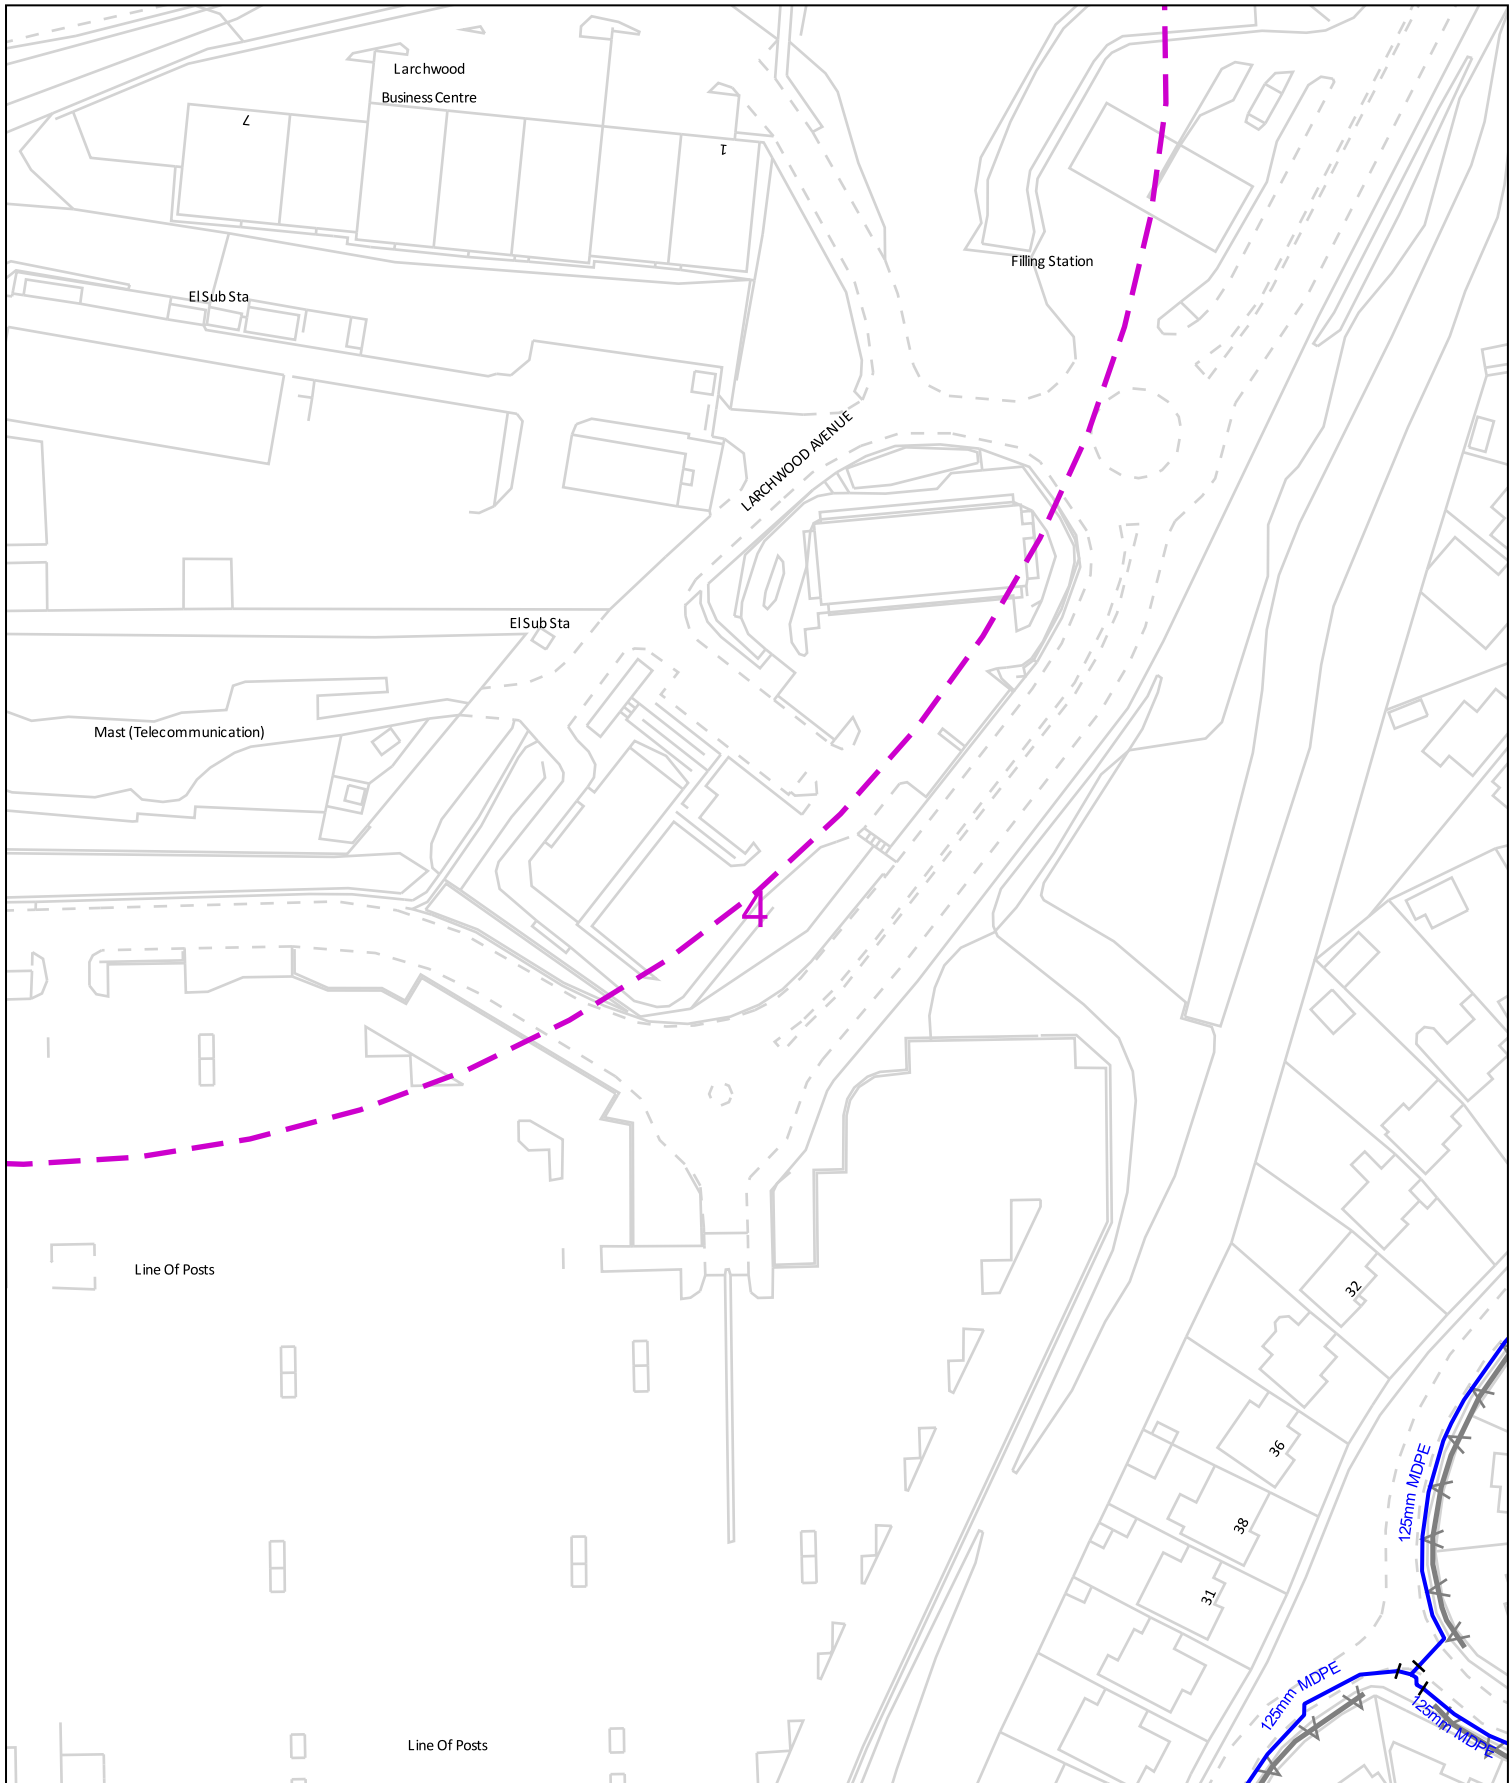

0 50m Dig Sites Area: Line: Measurements scaled from this plan may not match measurements between the same points on the ground.

Date Requested: 21/05/2024
Job Reference: 33478271
Site Location: 469504 107708
Requested by: Mr Alex Robinson

Your Scheme/Reference:
APP/24/00330

- | | | | |
|---|--|---|---|
| <ul style="list-style-type: none">Distribution MainsCommunication PipeFire MainPrivate MainsRaw Water MainTrunk Main | <ul style="list-style-type: none">Abandoned MainsCableCompany Washout Hydrant (Single)Company Washout Hydrant (Offset)Fire Brigade Hydrant (Single)Fire Brigade Washout HydrantFire Brigade Hydrant (Offset) | <ul style="list-style-type: none">Reflux ValveAir ValveOpen ValveClosed ValveCapped EndStop Cock | <ul style="list-style-type: none">Butterfly ValvePressure Flow ValveMeterNew Appointments & Variations |
|---|--|---|---|
- Assets within shaded area please contact: Leep Utilities
Email: water@leeputilities.co.uk
Tel: 0345 122 6780

The information supplied is given in good faith as a guide to locating underground apparatus. Its accuracy cannot be guaranteed, nor does it include comprehensive information about the existence or location of service pipes or cables to individual premises. The responsibility for locating and avoiding damage to apparatus on site shall be that of the person proposing to excavate in the street who shall be liable to the apparatus owner and any third party who may be affected in any way for any loss or damage caused by their failure to do so.



Registered Office
P.O. BOX NO. 8, West Street, Havant,
Hampshire. PO9 1LG.
Registered in England No. 2536455
Telephone: (023) 9249 9888
Fax: (023) 9245 3632
Website: www.portsmouthwater.co.uk